


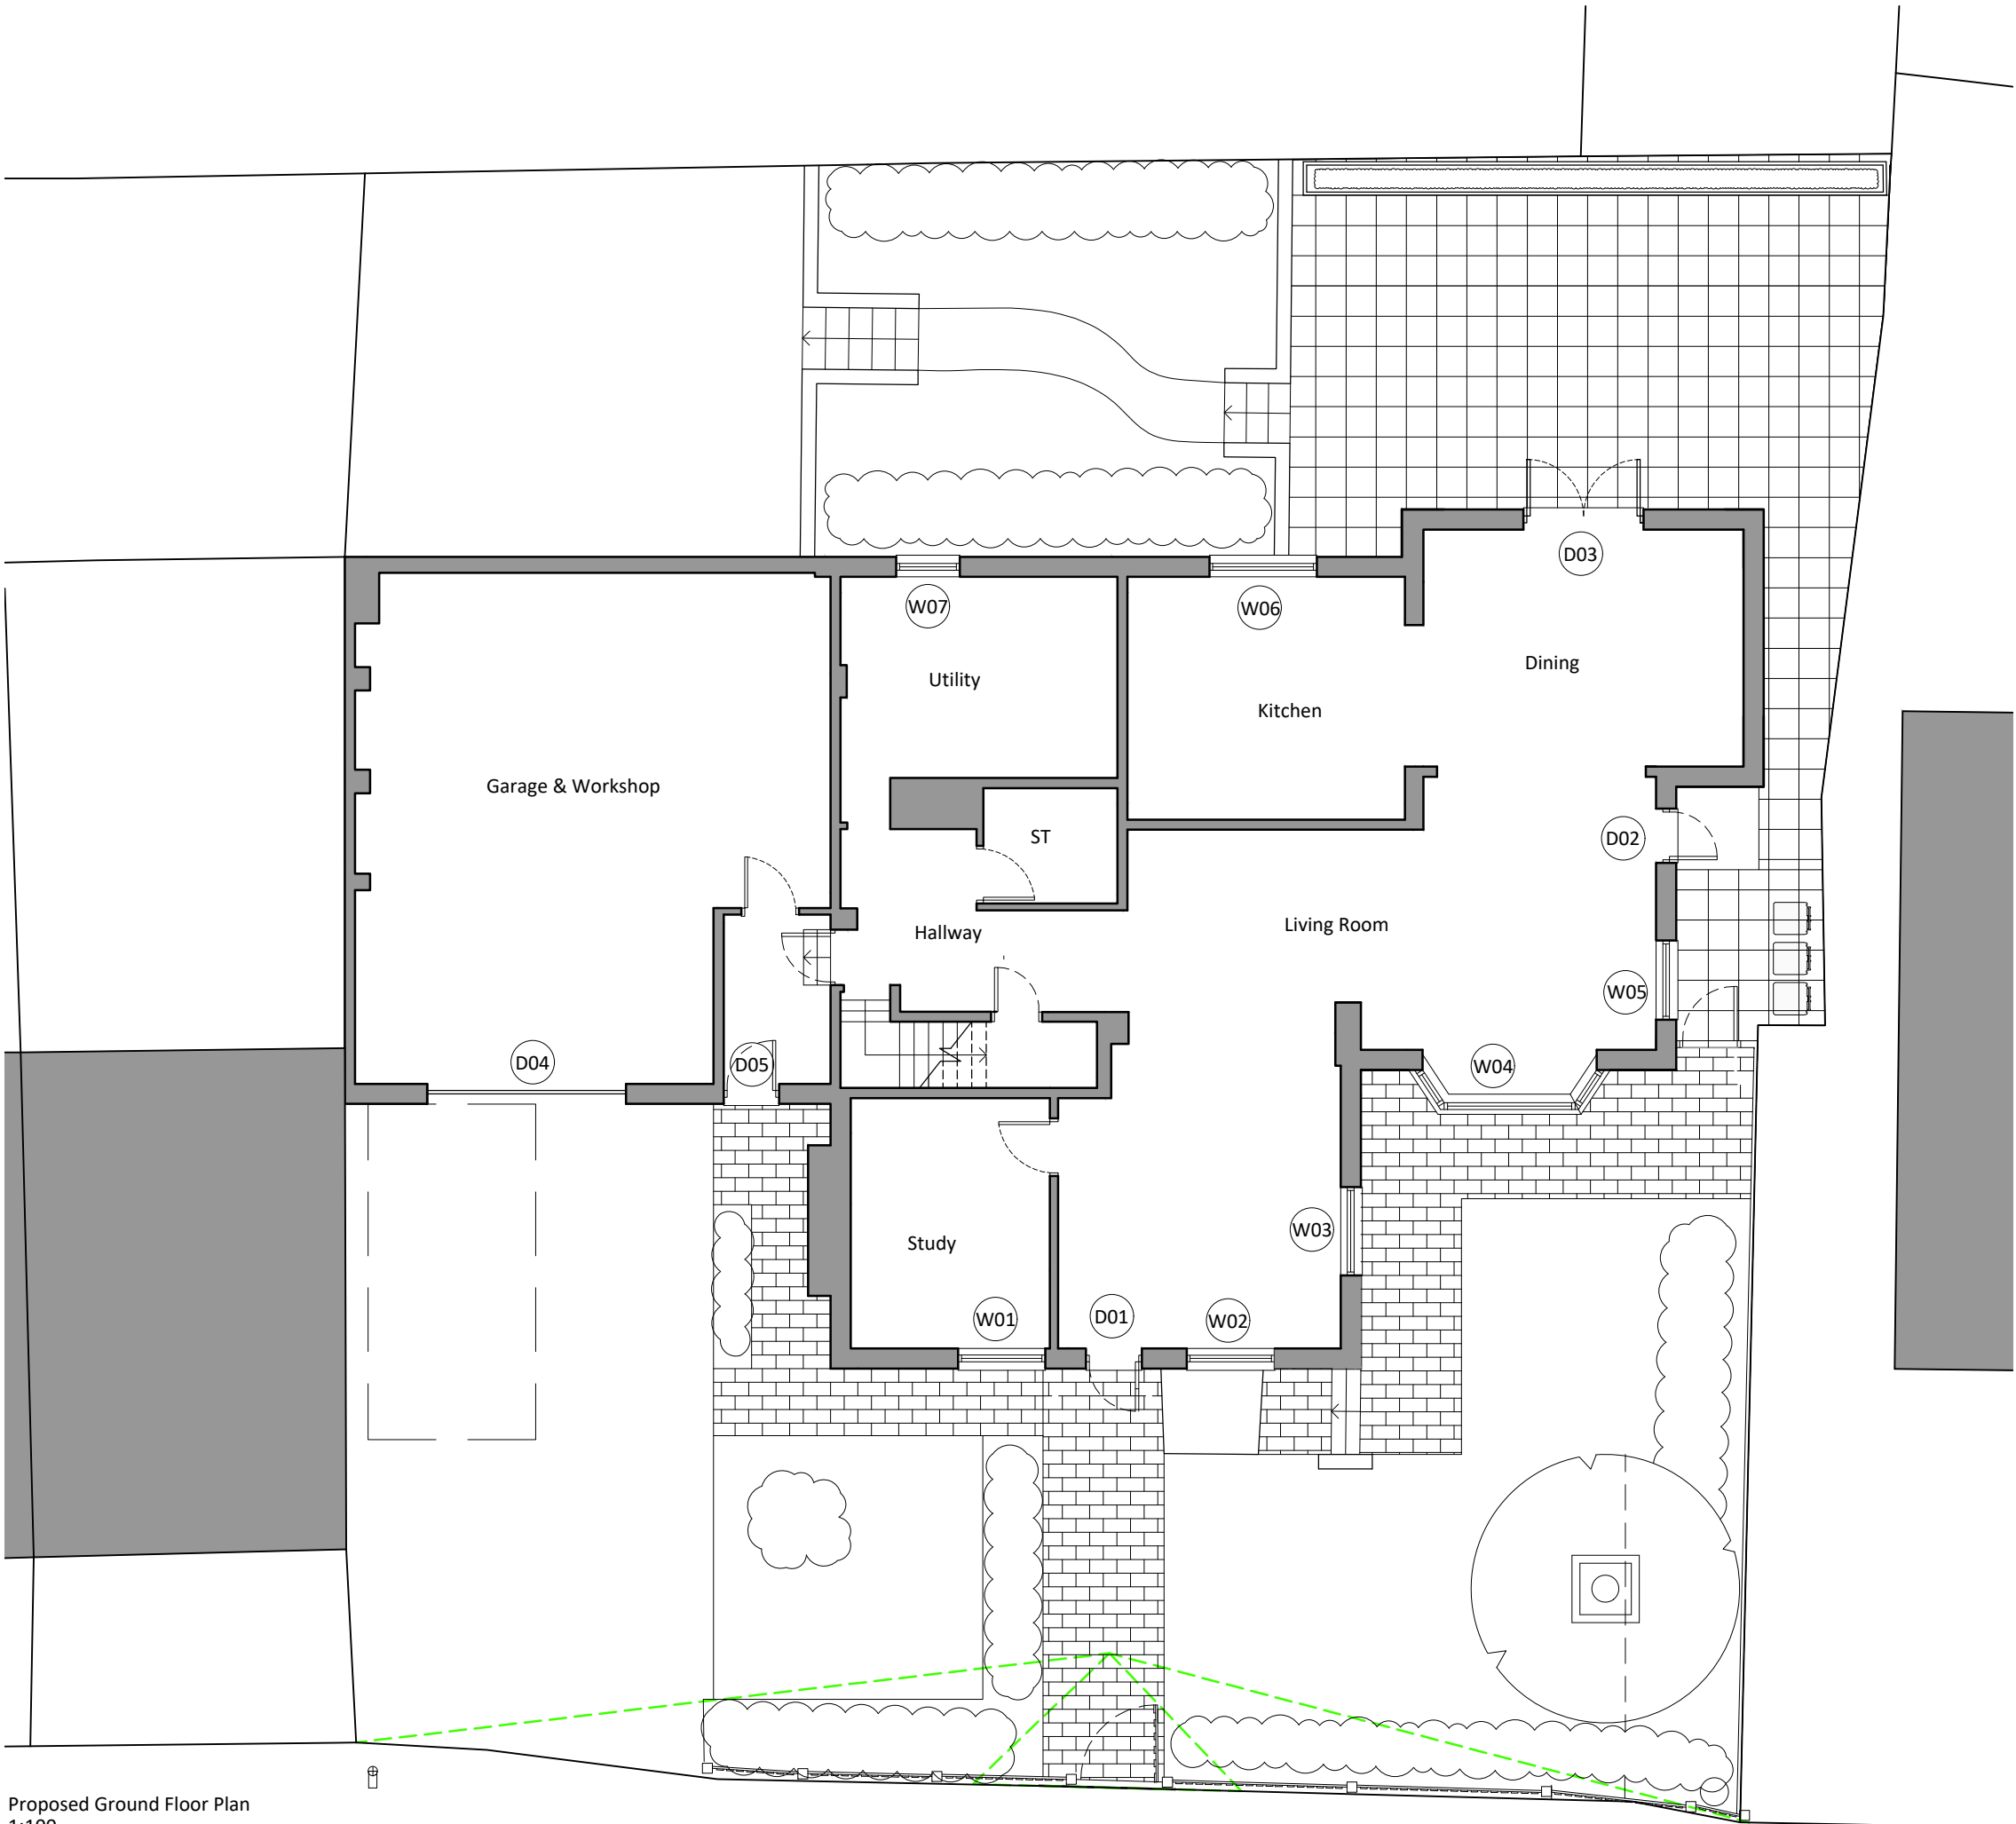

Proposed Ground Floor Plan
1:100

Note
This drawing is protected by copyright and must not be copied or reproduced without the written consent of Graham Simpkin Planning. All dimensions and sizes to be checked on site. North points are indicative. ©

External Windows and Doors

Trickle vents: All trickle vents to be removed

- W01, W02, W03, W04 and W05: To be replaced with new timber painted flush casements
D01 and D05: To be replaced with new timber doors
D04: Glazing to be obscured
D02, D03, W06 amd W07: to be retained (Trickle vents removed)



Graham Simpkin Planning

2 The Parade, Ash Road, Hartley
Longfield, Kent DA3 8BG

Tel: 01474 703705
www.grahamsimpkinplanning.co.uk
Email: webmail@grahamsimpkinplanning.co.uk

Project Title Millers Cottage PH, 31 Shrubby road, Gravesend, Kent, DA12 1JW		Job No 3956
Drawing Title Proposed Ground Floor Plan	Drawing No 07	Revision -
Date 16.10.2023	Drawn by DA	Checked by PN

