


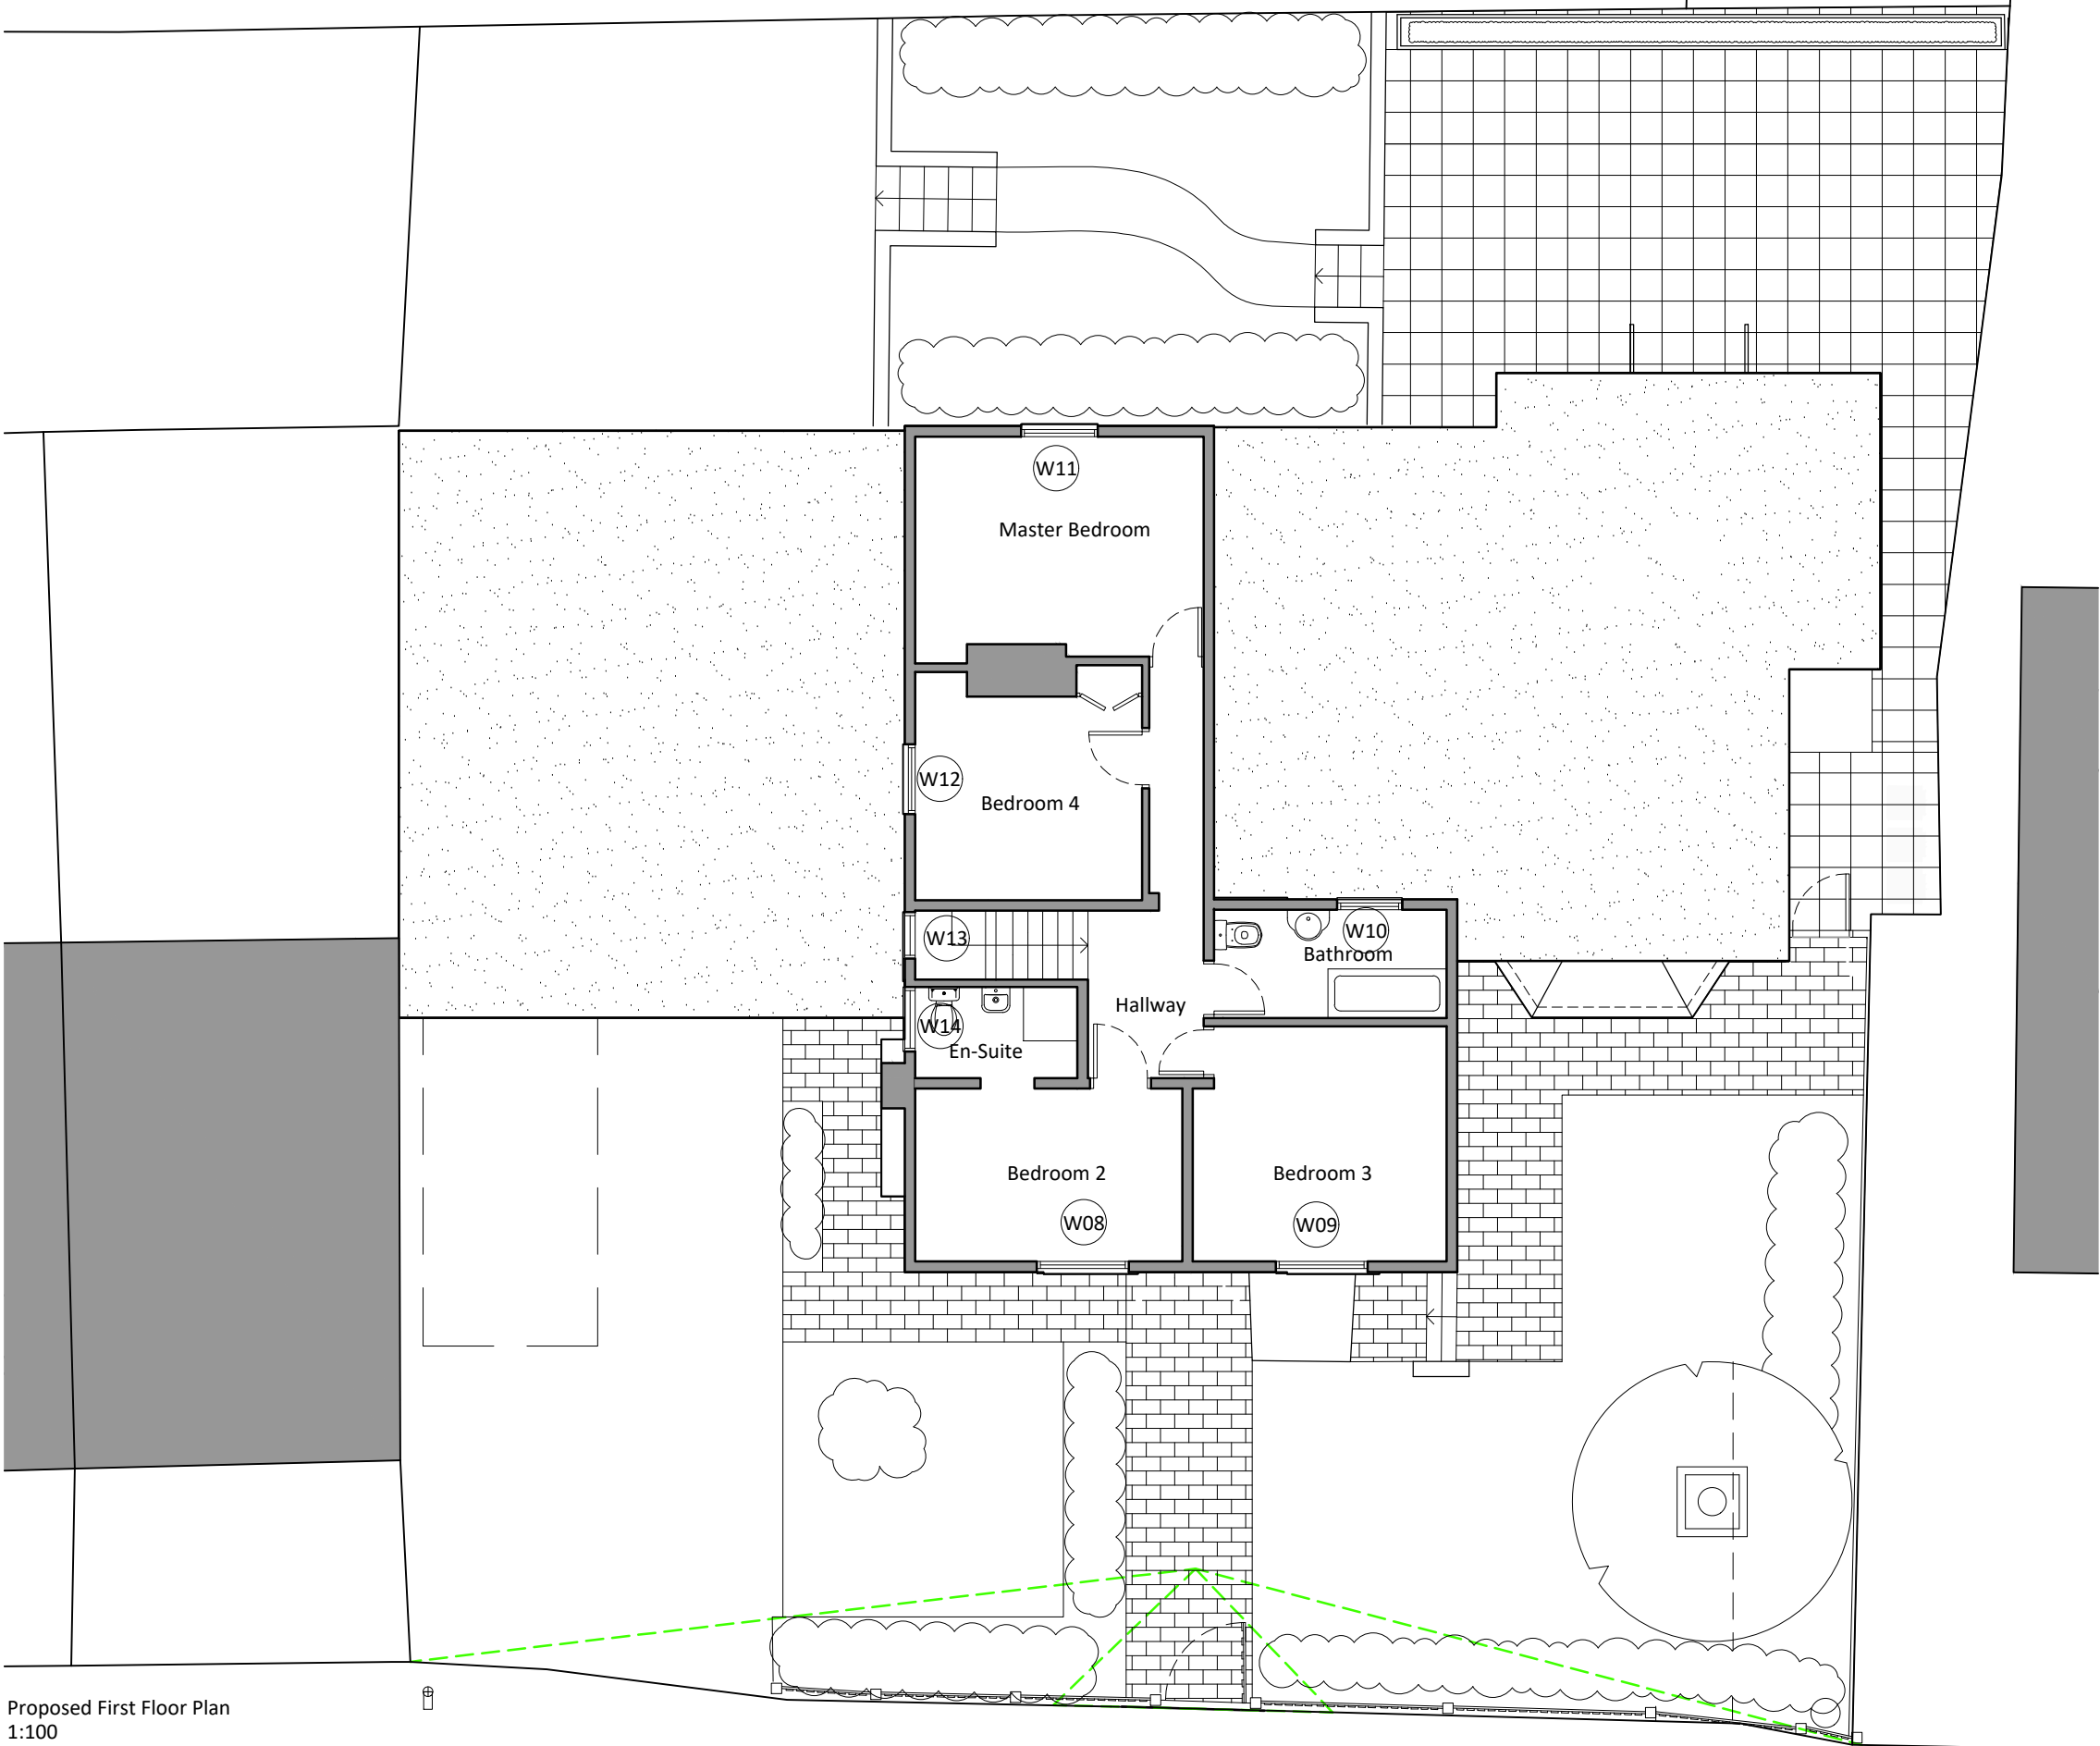

Proposed First Floor Plan
1:100

Note
This drawing is protected by copyright and must not be copied or reproduced without the written consent of Graham Simpkin Planning. All dimensions and sizes to be checked on site. North points are indicative. ©

External Windows and Doors

Trickle vents: All trickle vents to be removed

- W08, & W09: To be replaced with new timber painted flush casements
W13: To be replaced with new sash window to match the other sash windows.
W10, W11, W12 and W14: To be retained (Trickle vents removed)



2 The Parade, Ash Road, Hartley
Longfield, Kent DA3 8BG
Tel: 01474 703705
www.grahamsimpkinplanning.co.uk
Email: webmail@grahamsimpkinplanning.co.uk

Project Title Millers Cottage PH, 31 Shrubbery road, Gravesend, Kent, DA12 1JW		Job No 3956
Drawing Title Proposed First Floor Plan	Drawing No 08	Revision -
Date 16.10.2023	Drawn by DA	Checked by PN

