




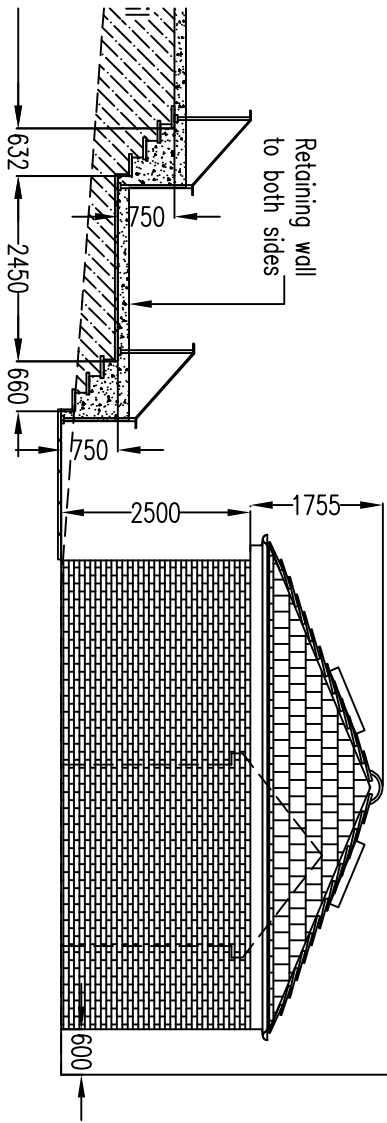


Proposed Side Elevation

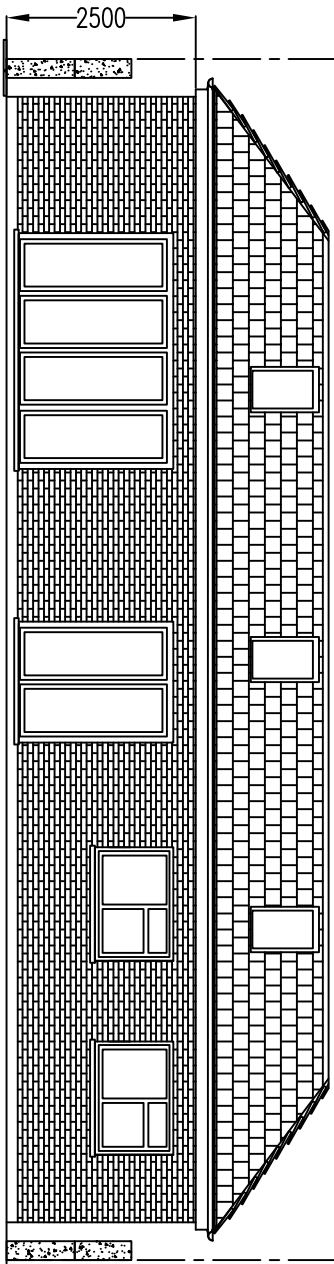

Proposed Front Elevation

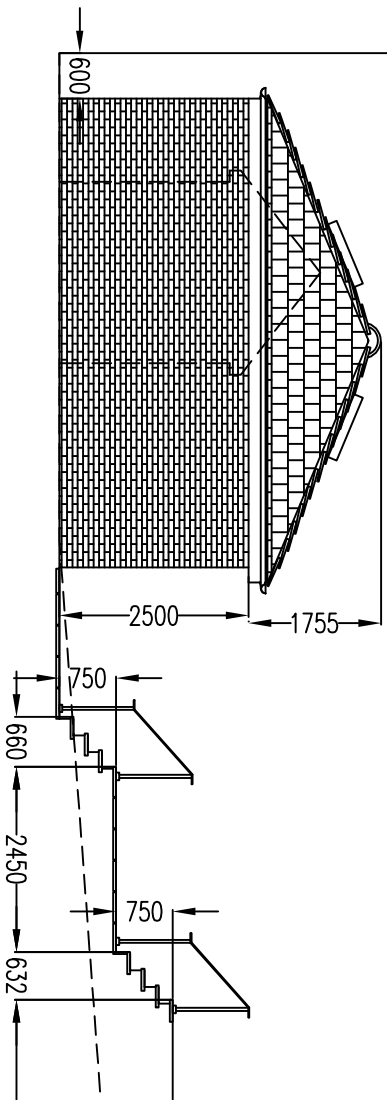

Proposed Side Elevation

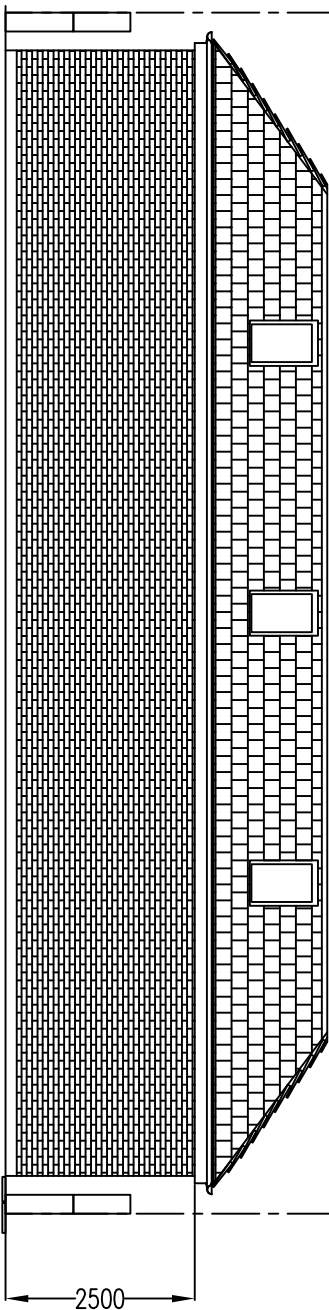

Proposed Rear Elevation

Client Mr H Dhanda 305 Wrotham Road Gravesend Kent DA13 9JH		Drawing Title Proposed Elevation of Rear Games room		Drawing No. 2167-006		Revision 01	
This drawing is copyright and may not be reproduced or made use of unless expressly agreed by the Design Team. All dimensions must be checked on site.		Dormers removed and roof pitch reduced		RB		Oct 23	
Drawn By Raj Bhatti		Checked By		Date JULY 2023		Project No.	
Coordinated By		Approved By		Computer File No.		Scale 1:100@A3	