
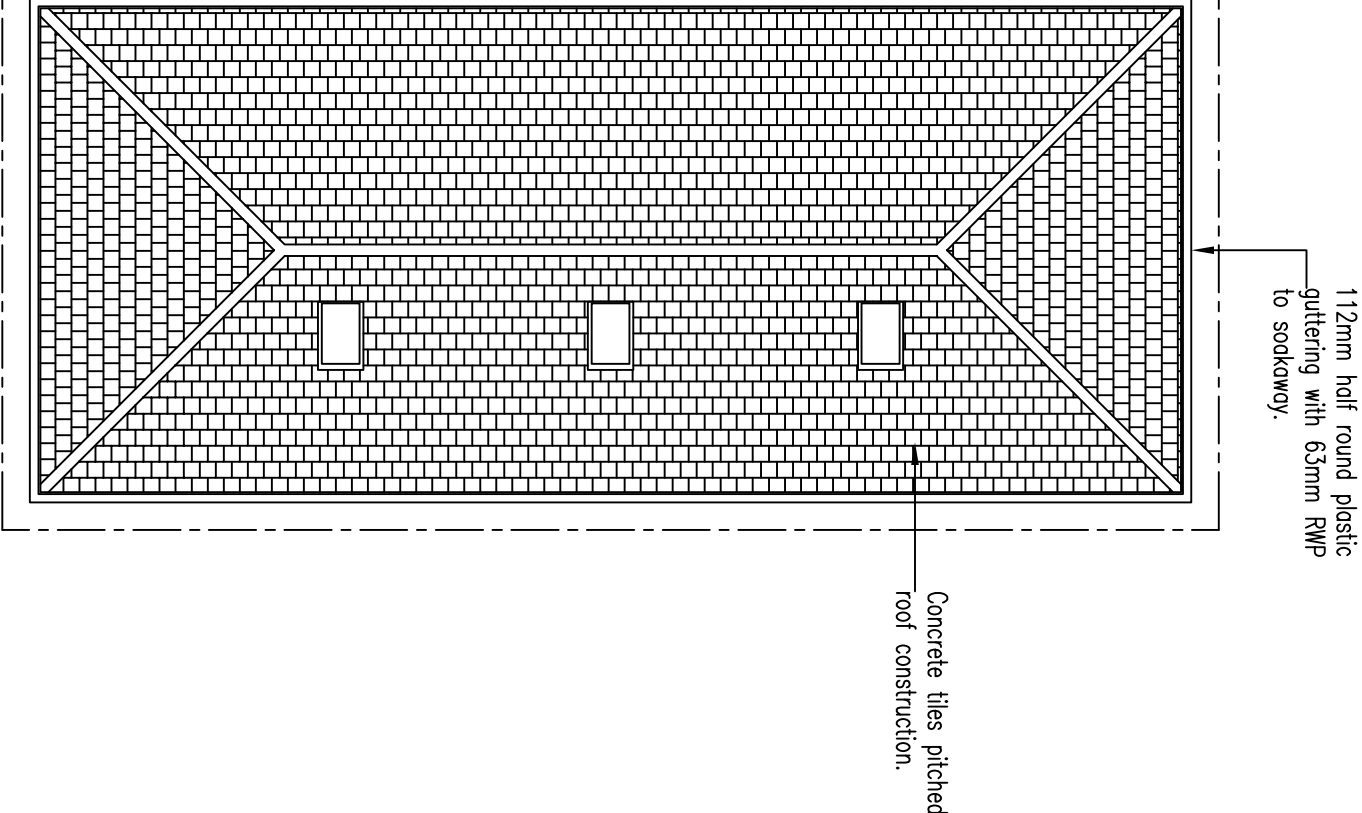


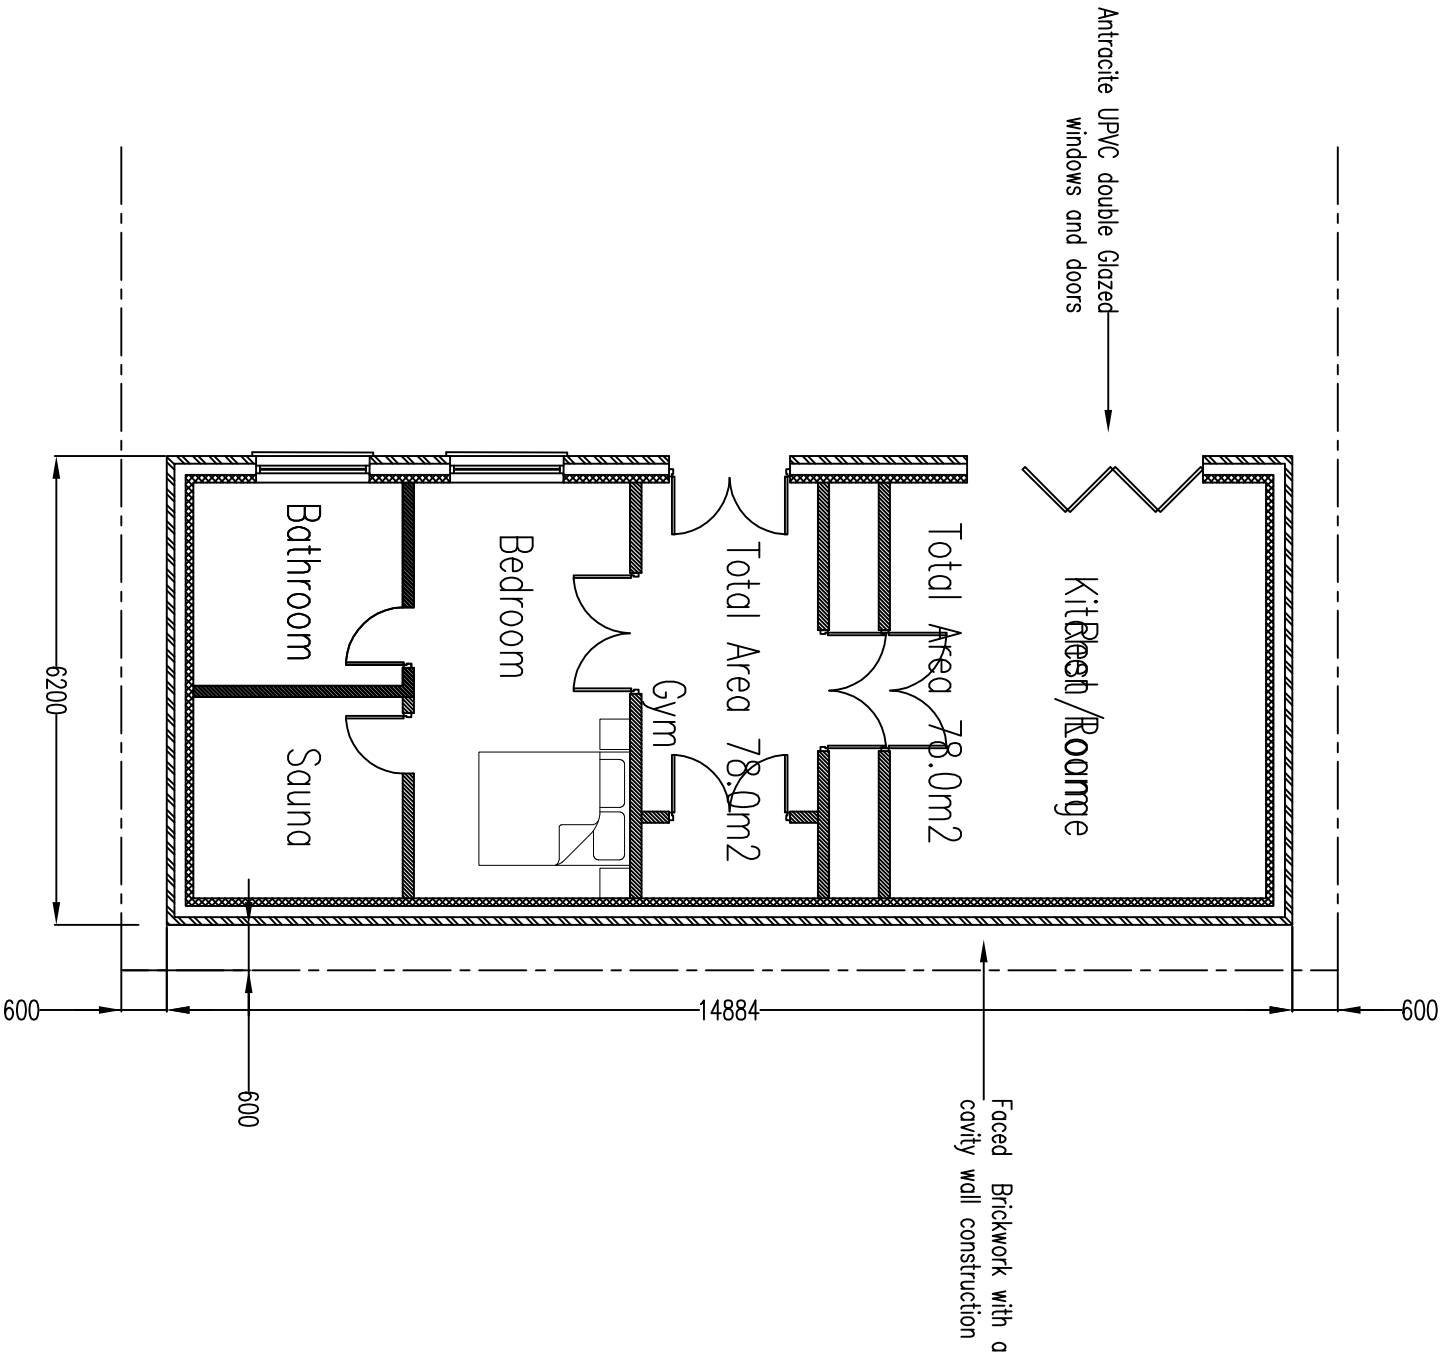

Proposed Floor Plan

Proposed Roof Plan

Client Mr H Dhanda 305 Wrotham Road Gravesend Kent DA13 9JH		Drawing Title Proposed Rear Games Room Floor and Roof Plan		Dormers removed and roof pitch reduced RB Oct 23 01 This drawing is copyright and may not be reproduced or made use of unless expressly agreed by the Design Team. All dimensions must be checked on site.		Drawing No. 2167-005	Revision 01
Scale 1:100@A3		Date JULY 2023		Computer File No. Project No.			
Drawn By Raj Bhatti		Checked By		Coordinated By Approved By			