





FRONT ELEVATION
(1:100)

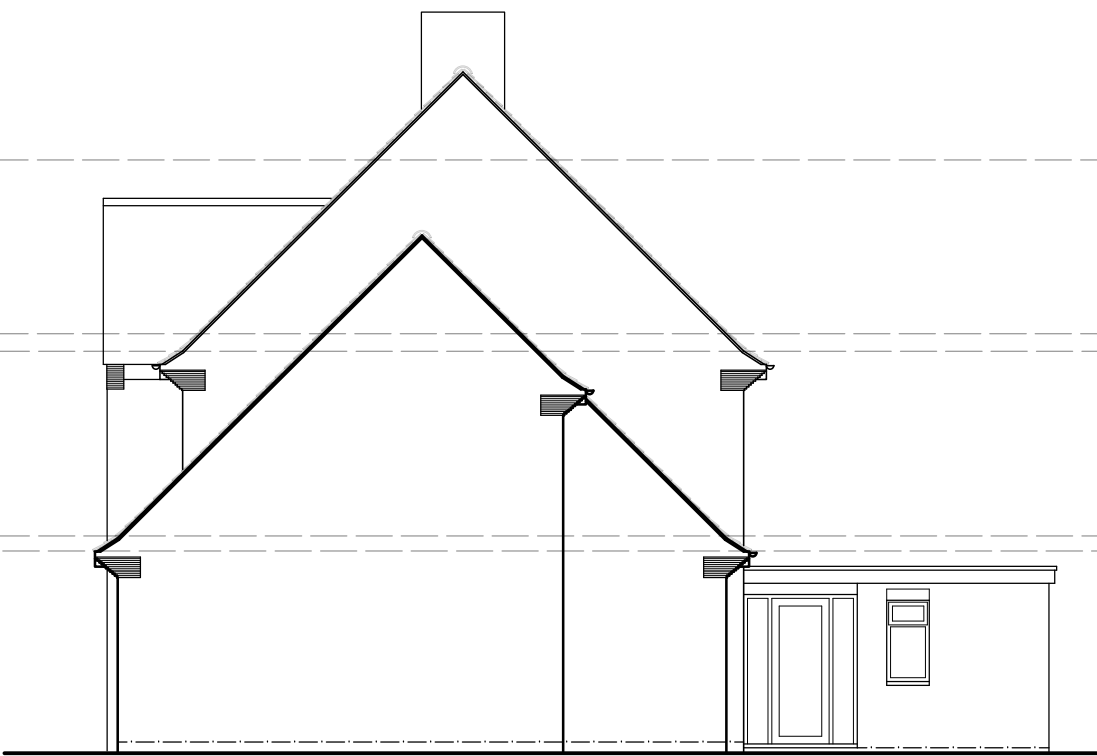


SIDE ELEVATION
(1:100)




REAR ELEVATION
(1:100)

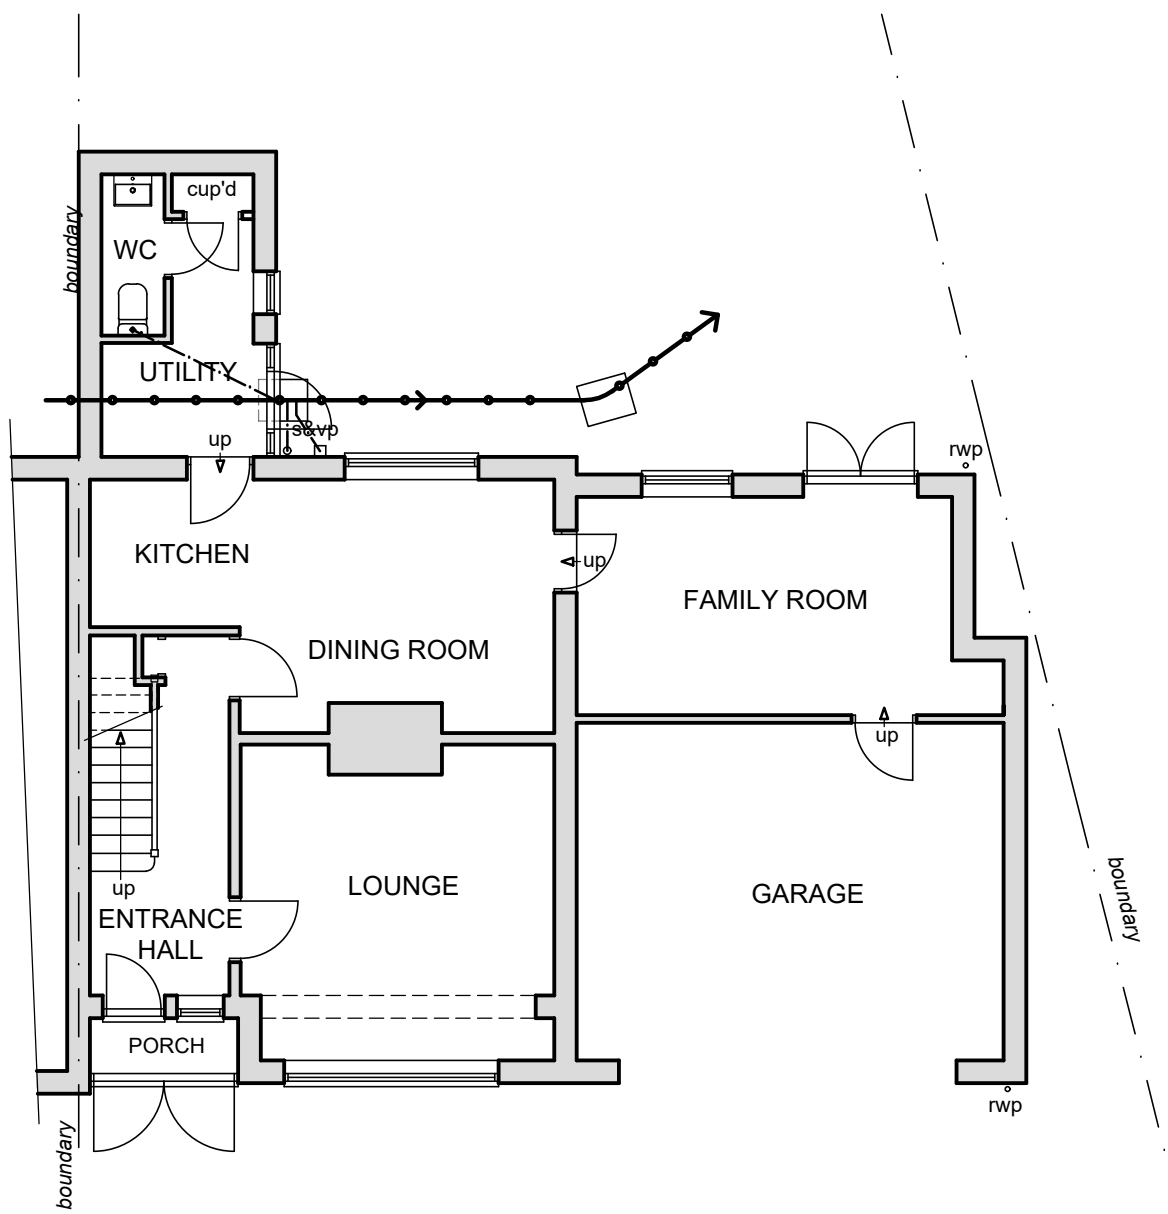


GROUND FLOOR PLAN
(1:100)

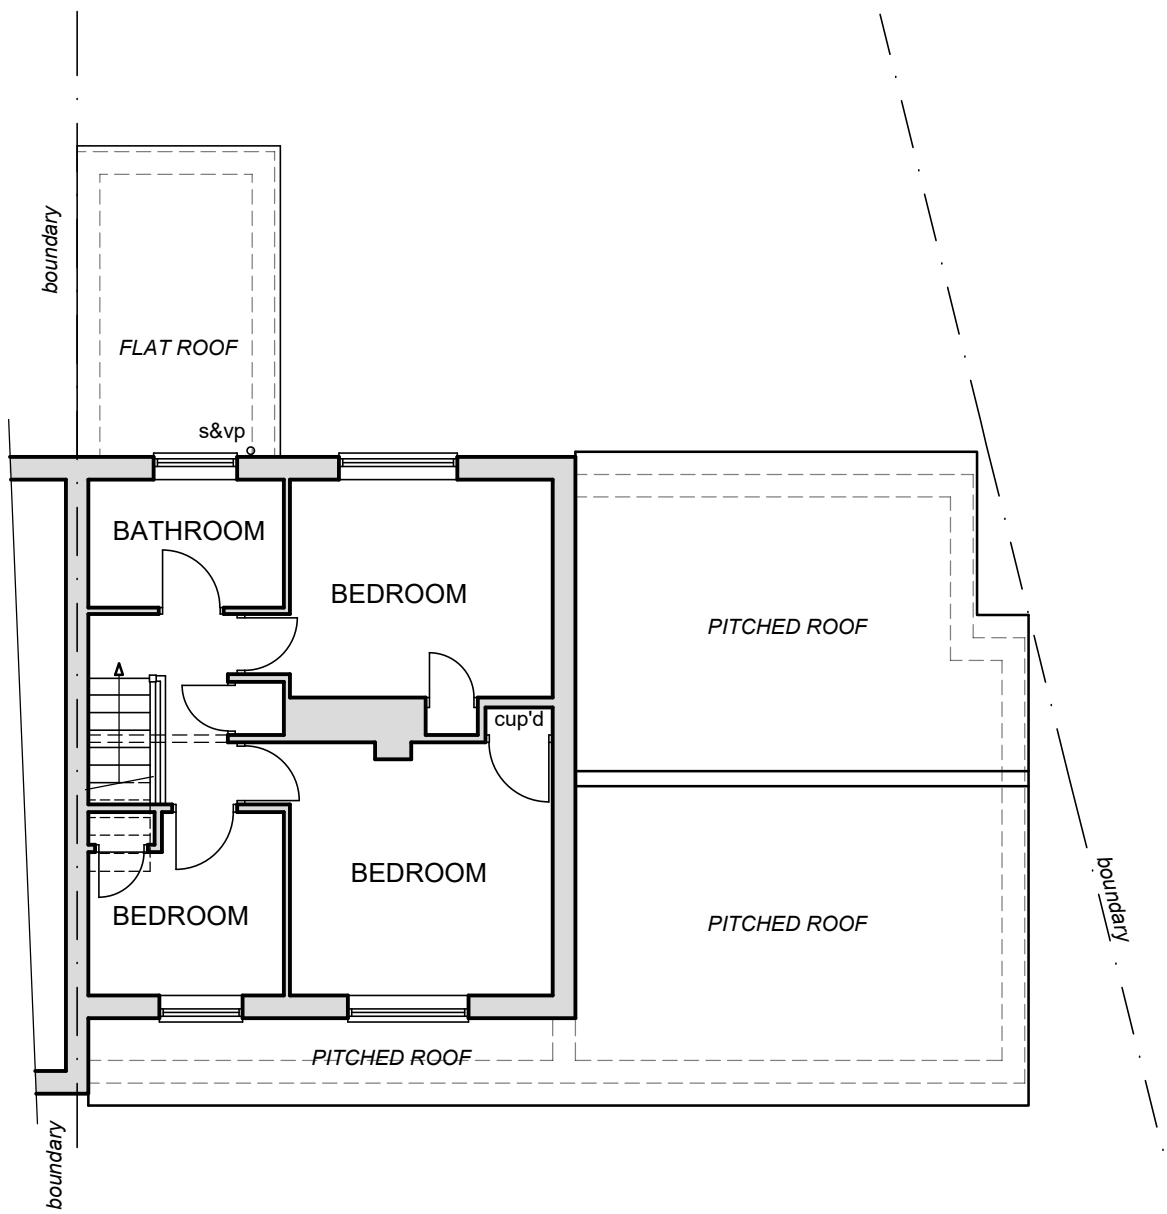

FIRST FLOOR PLAN
(1:100)

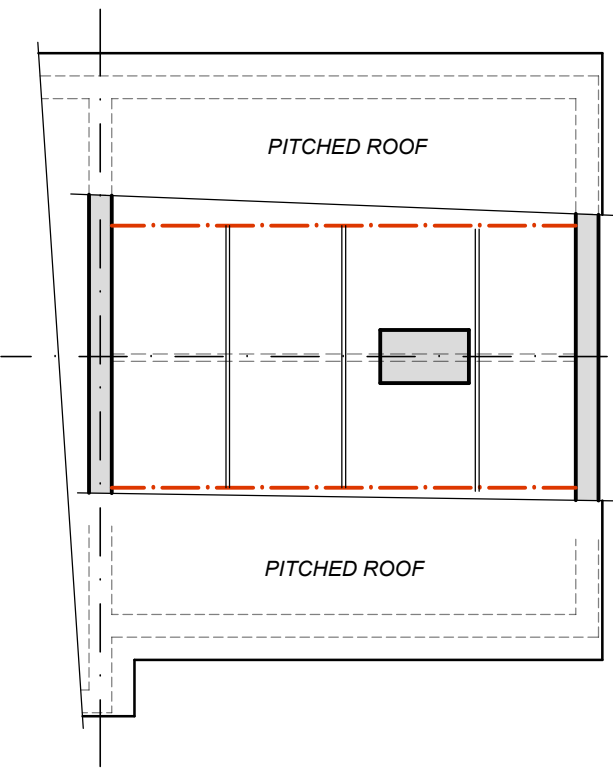

ATTIC PLAN
(1:100)

 

SCALE

SCALE BAR @ 1:100

Date	No	Revision
Penfold Project Services		
Epmarket, Wrotham Road, Meopham, Kent, DA13 0JH Telephone: 01474 816690 e-mail: apenfold448@btinternet.com		
Job Title: 1 HUNTINGFIELD ROAD MEOPHAM KENT DA13 0EY		
Dwg Title: PLANS & ELEVATIONS AS EXISTING		
Scale: 1:100 @ A2		
Dwg No.: 01		
Date: August 2022		