




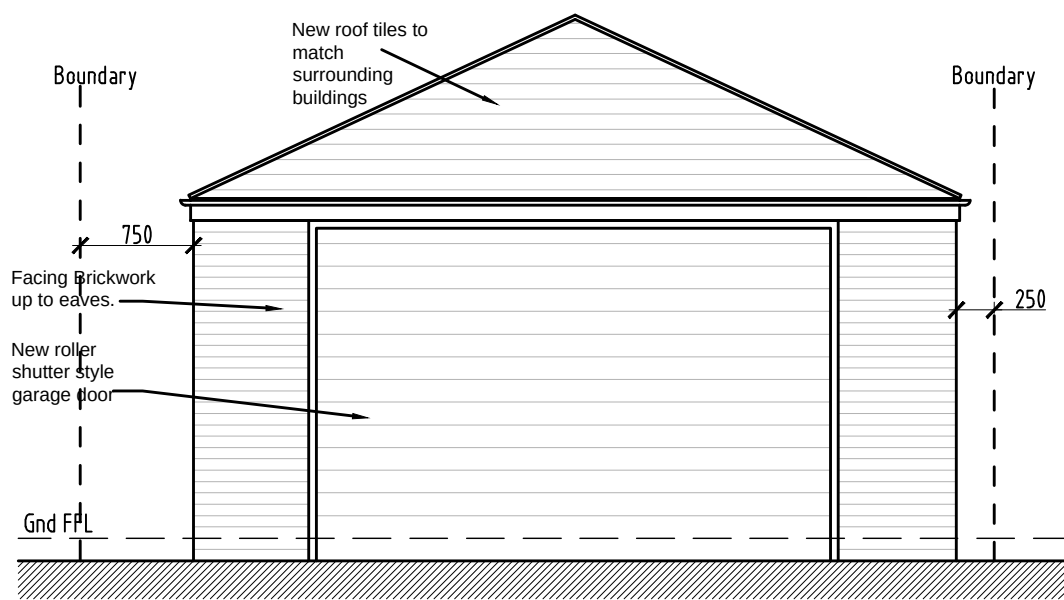


Front Elevation

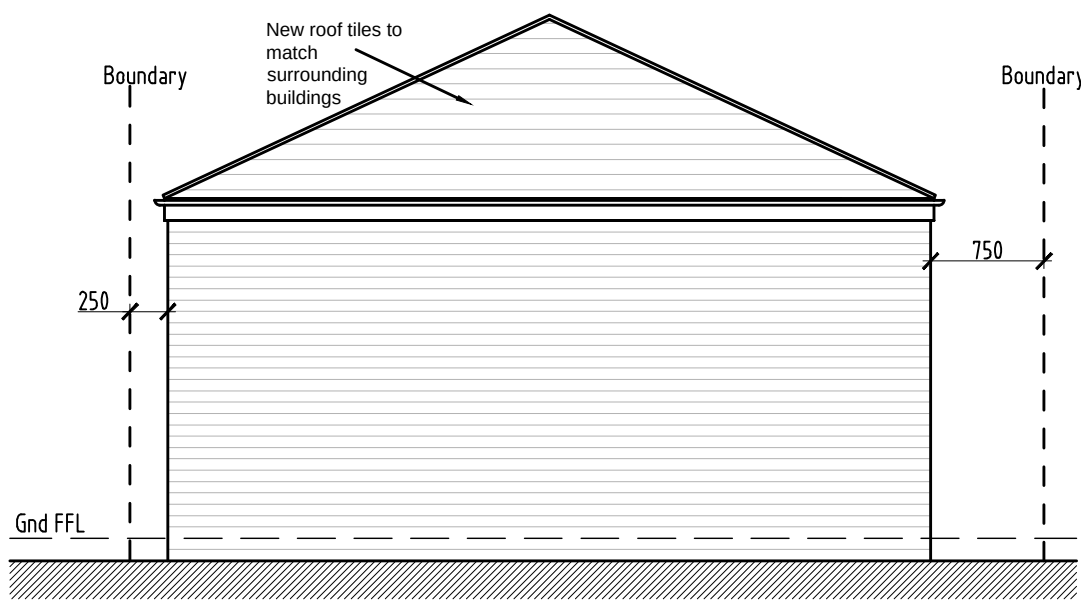


Rear Elevation

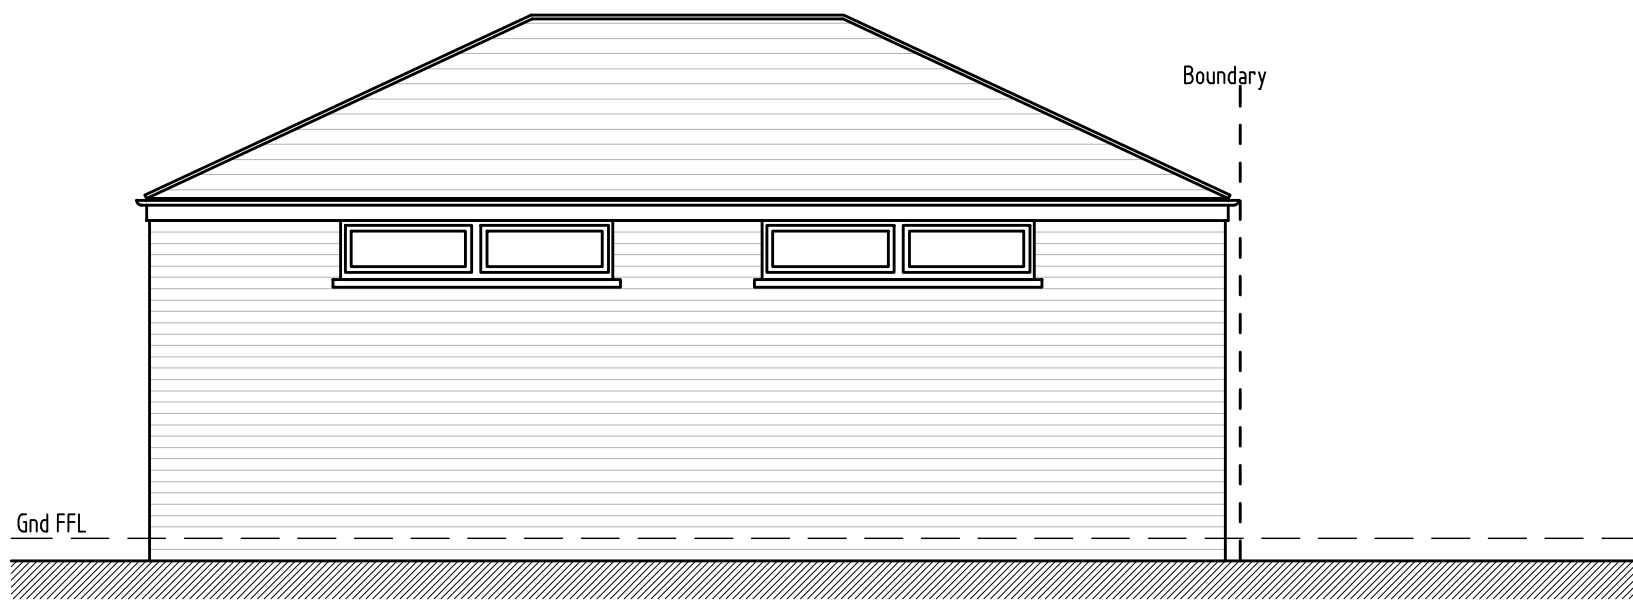


Side Elevation

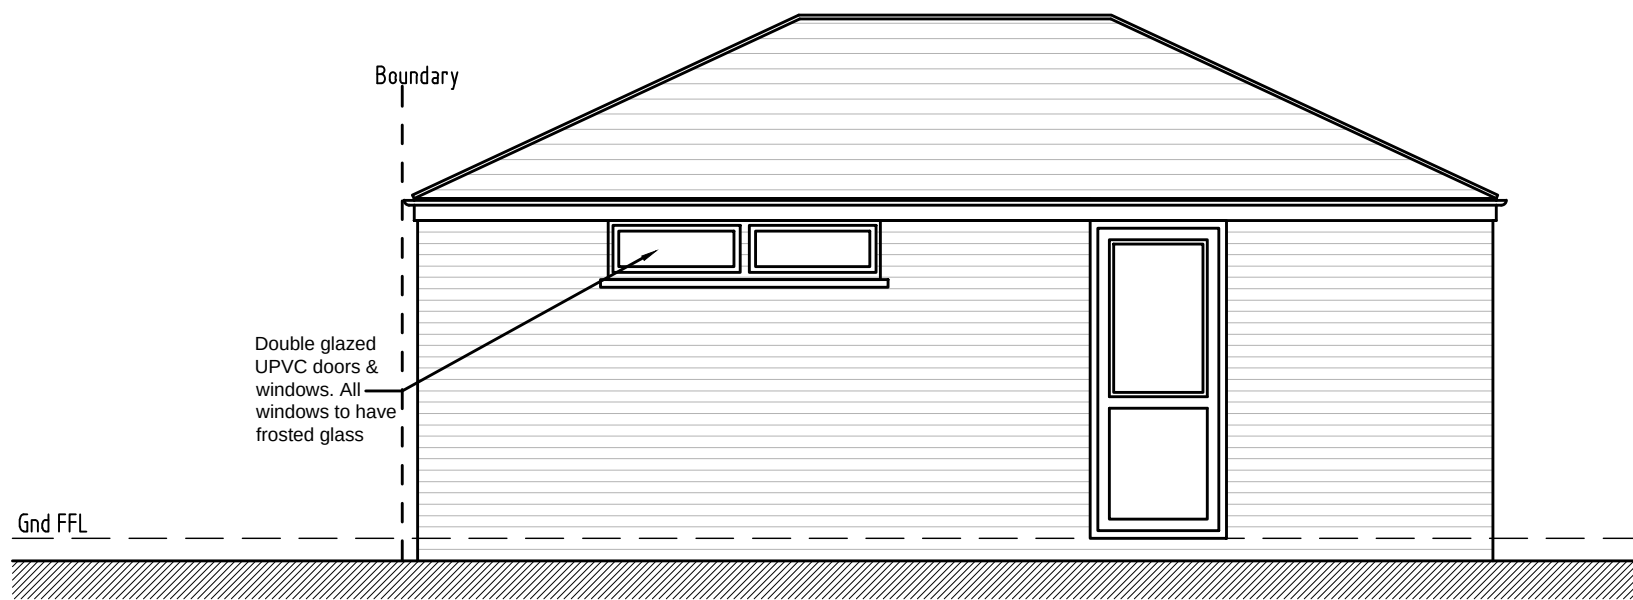


Side Elevation

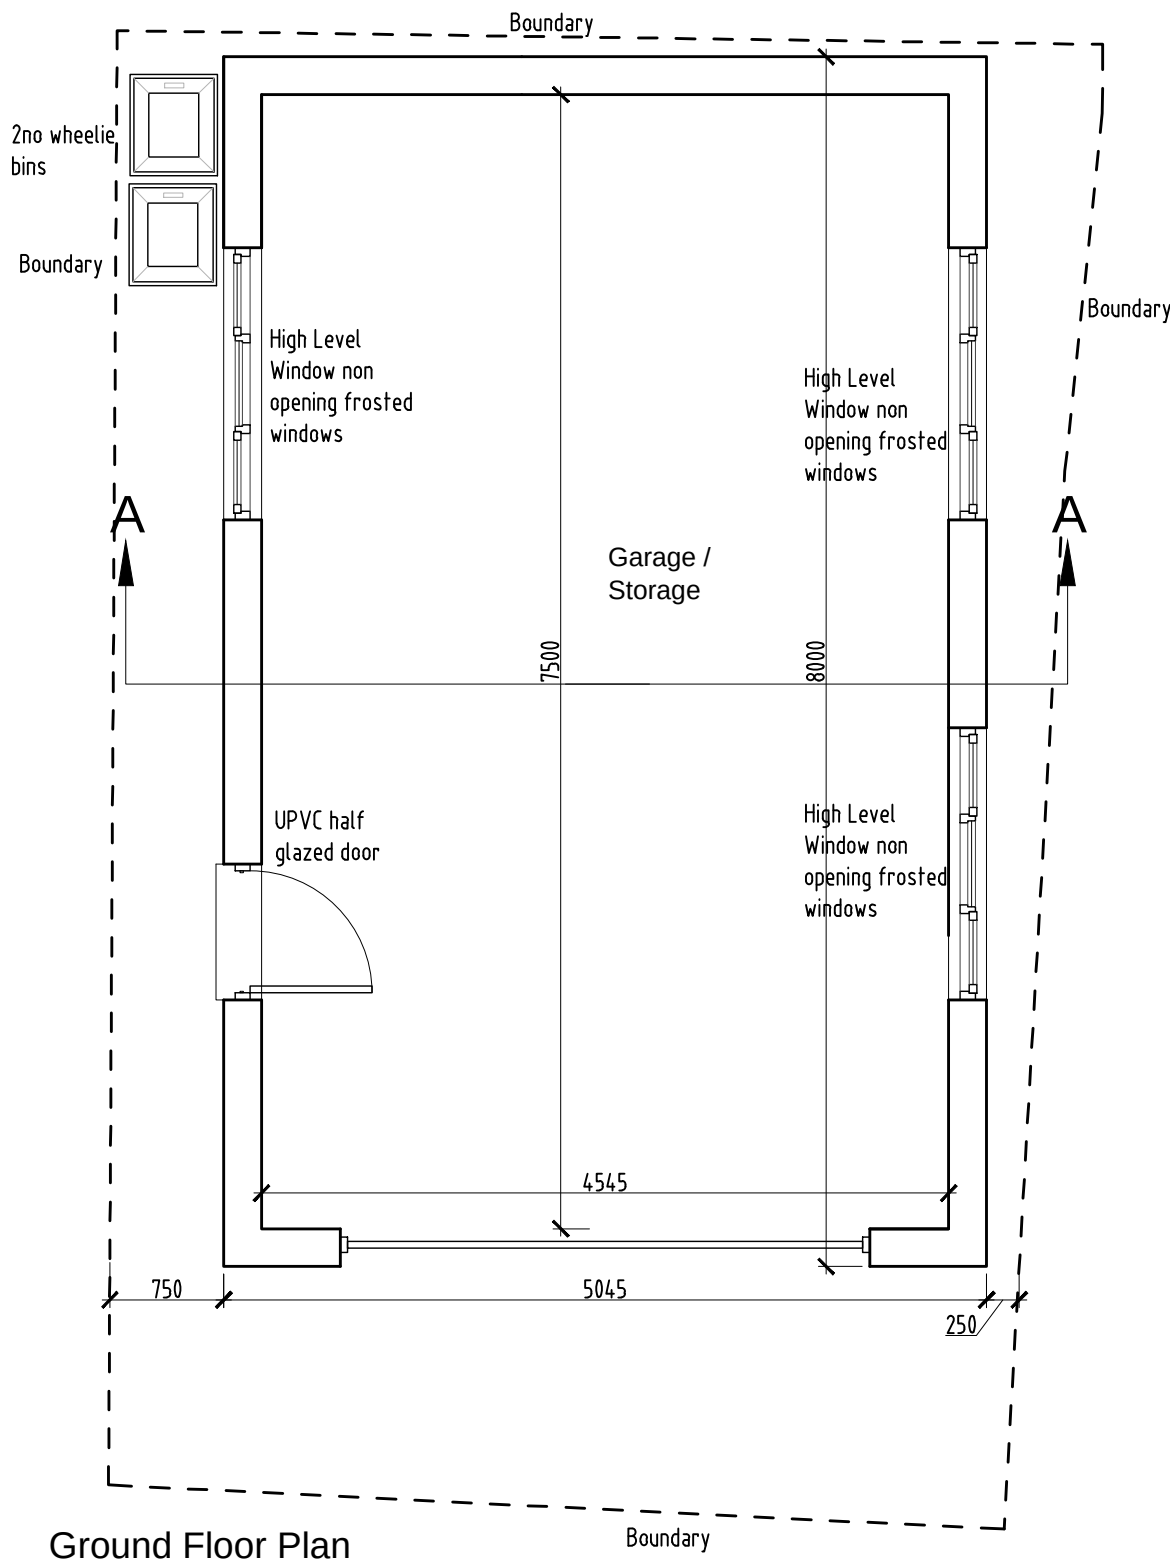

Ground Floor Plan

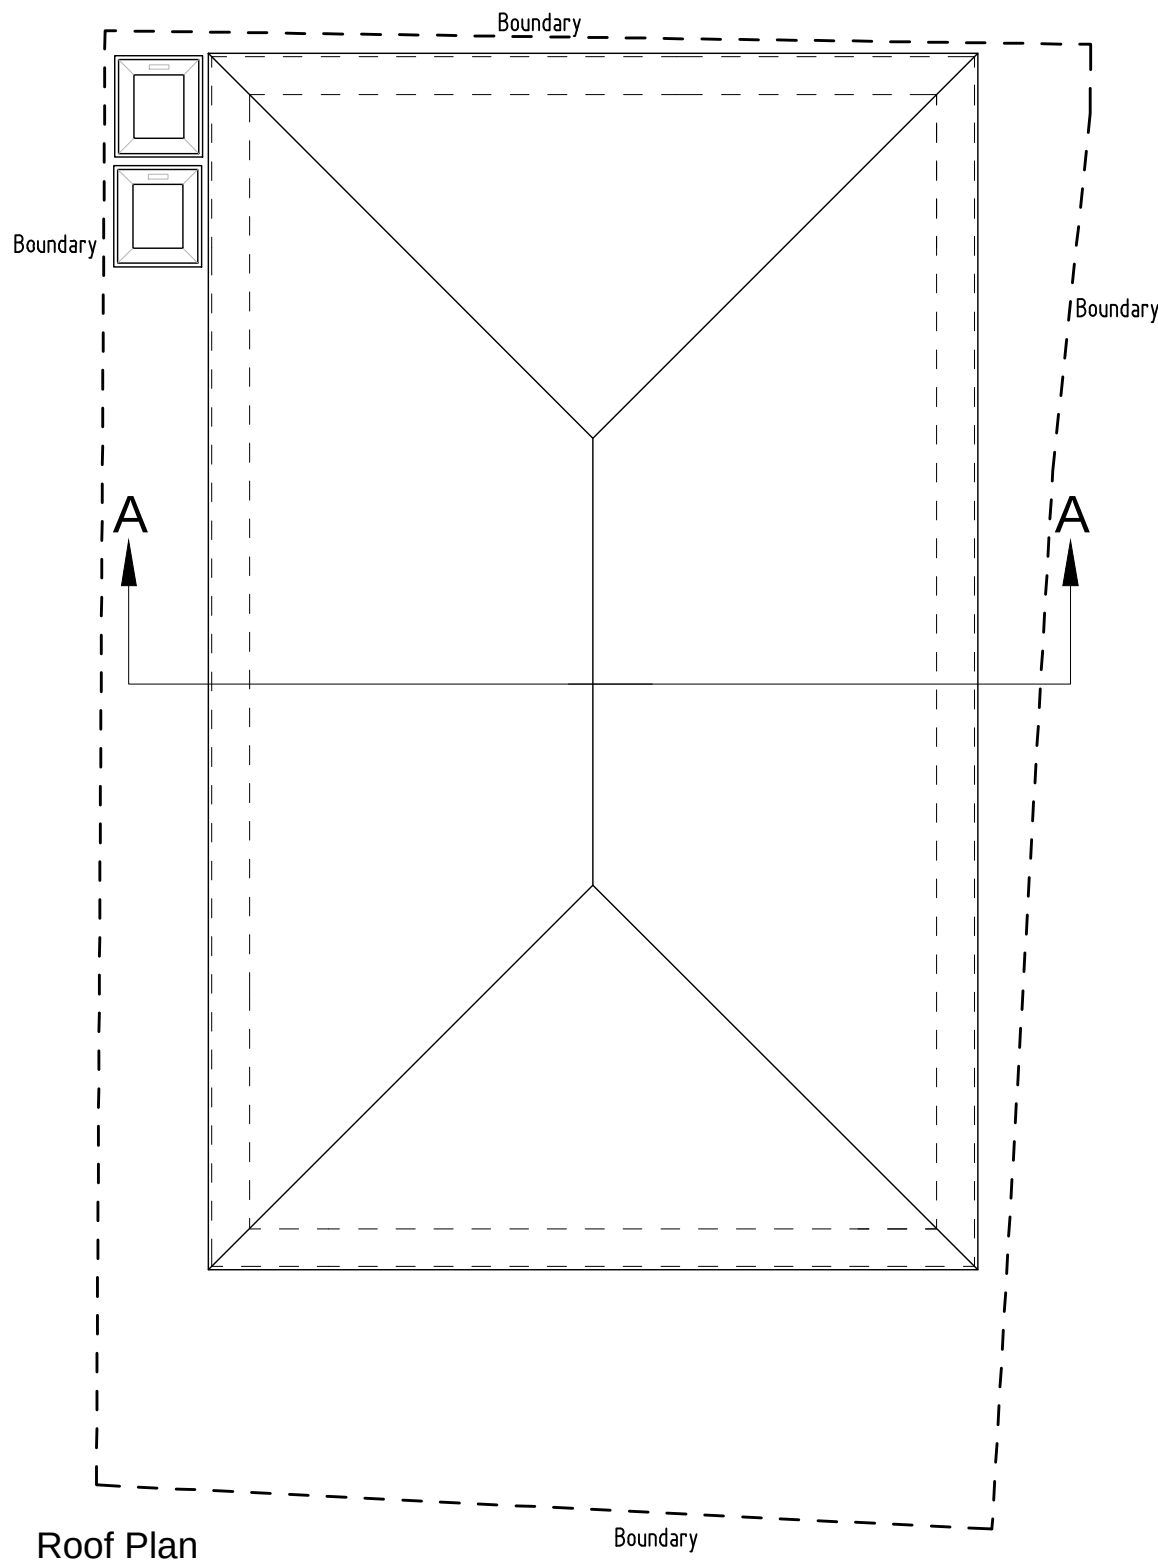

Roof Plan

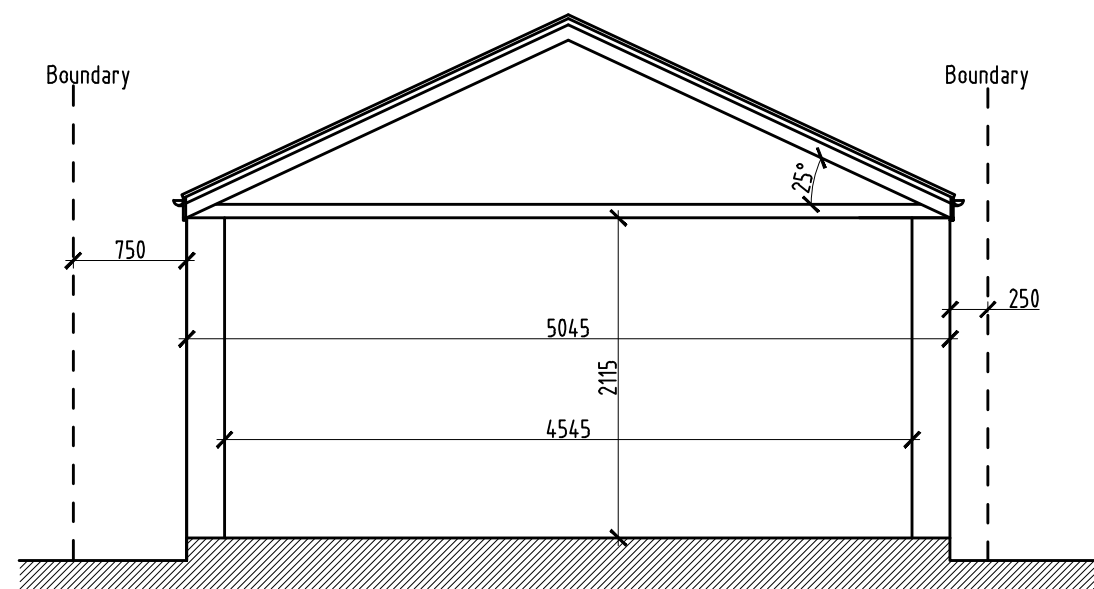

Section A-A



Scale bar

F	Drawing updated following client comments.	26.04.23		
E	Drawing updated following client changes.	19.01.23		
D	Drawing updated following planning refusal.	09.01.23		
C	Drawing updated following client changes.	10.08.22		
B	Drawing updated following planners comments.	26.02.22		
A	Updated following planning refusal.	2020.12.07		
REV	DESCRIPTION	DATE	INT	CHKD
STATUS		FOR INFORMATION		

Client
Mr R Barnard

Project
Land Adjacent to No 2 Elwill Way,
Gravesend, Kent. DA13 9JT

Title
Proposed Floor Plans & Elevations

Scale	Date	Drawn	Checked
1:50@A1	16.07.20	N/A	N/A
Project No:	Drawing No.	Revision	
2020-144	003	F	