


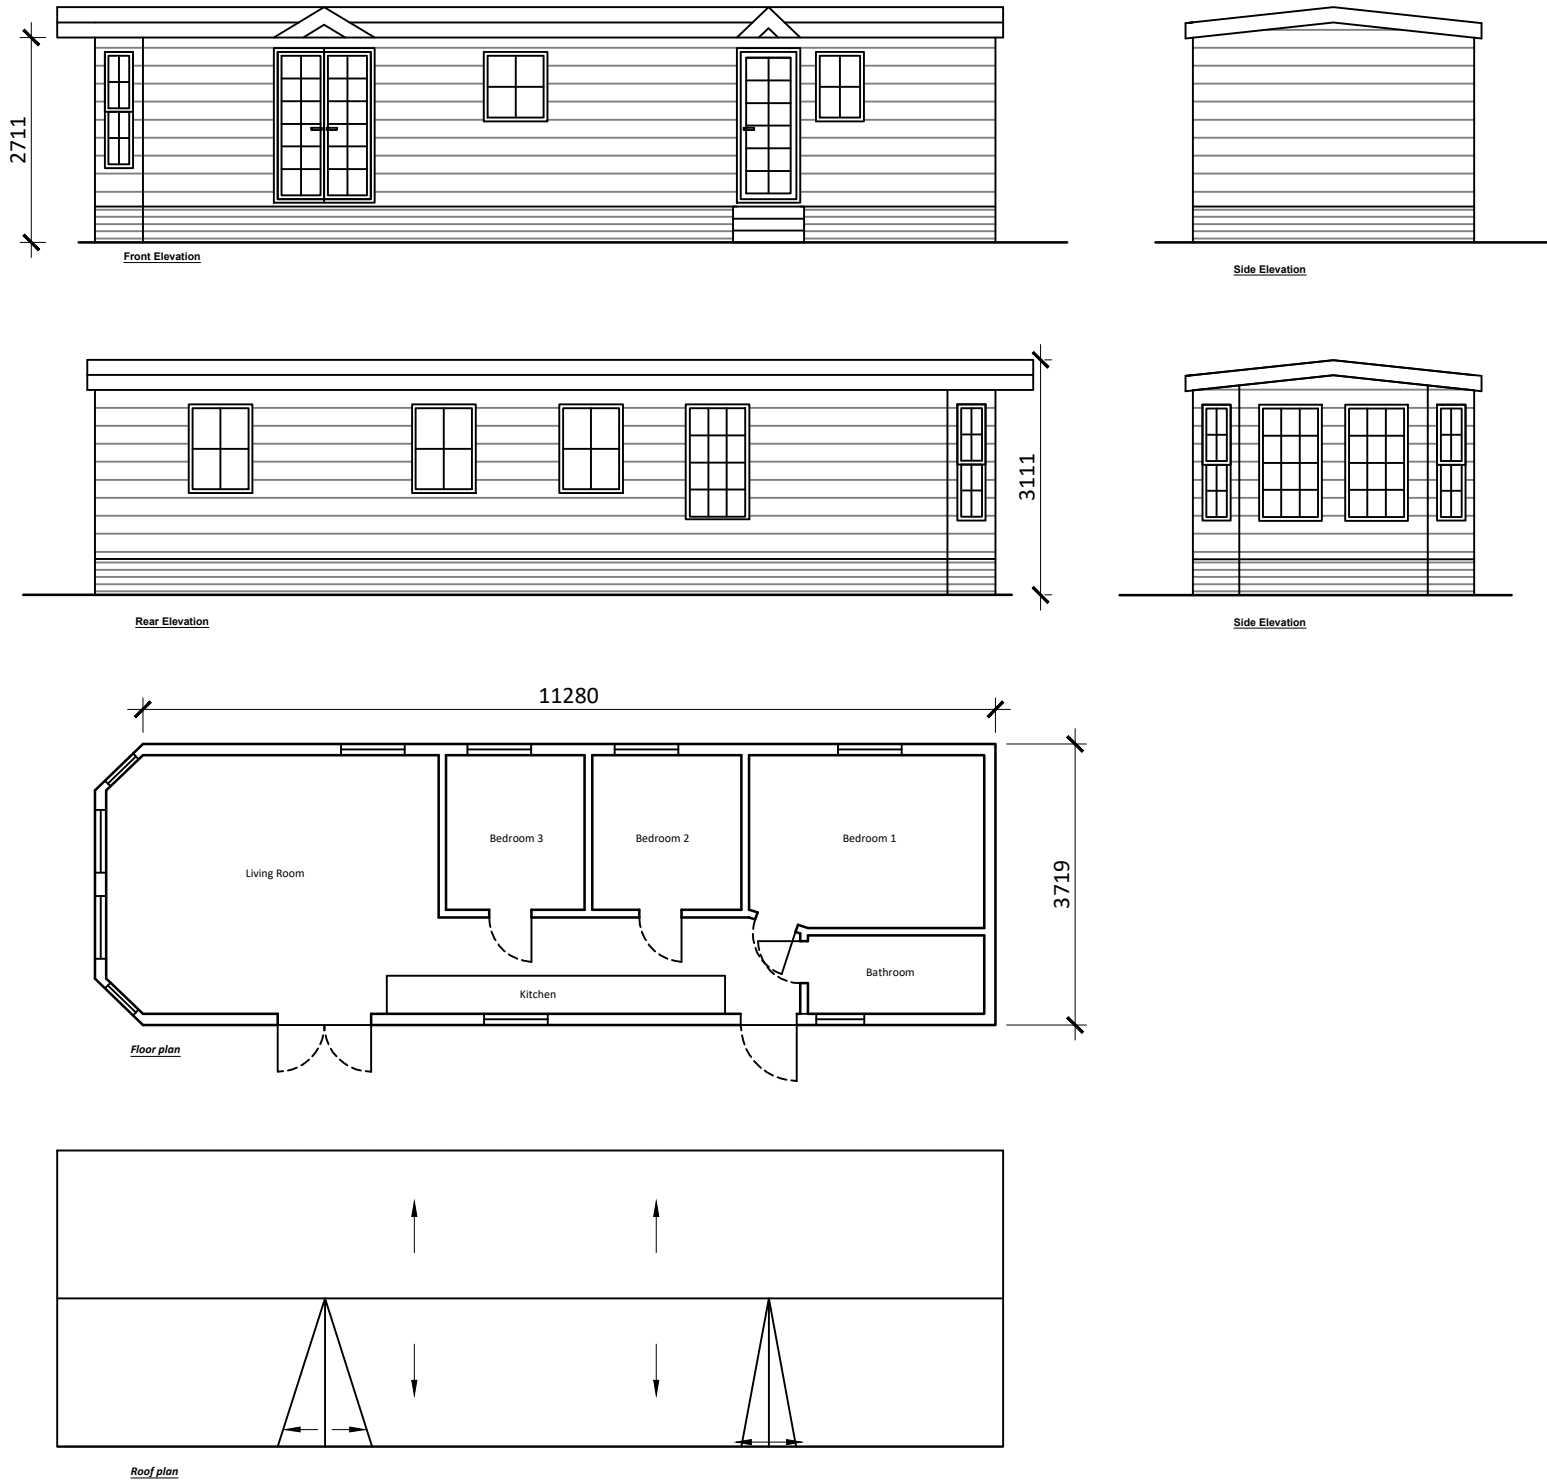

2 The Parade, Ash Road, Hartley
Longfield, Kent DA3 8BG
Tel: 01474 703705
www.grahamsimpkinplanning.co.uk
Email: webmail@grahamsimpkinplanning.co.uk

Project Title 77 Beechwood Drive DA13 0TX		Job No 3817
Drawing Title Mobile Homes 1 and Proposed Floor Plan and Elevations	Drawing No 04	Revision -
Date 27.02.2023	Drawn by MDE	Checked by RLO
Scale 1:100 @ A3	Note	

