

- NOTES:
- Do not scale from this drawing.
 - All dimensions to be verified on site and is in mm.
 - Builder to verify all dimensions, heights and levels prior to commencement of work.
 - All documents shall be checked to ensure that they are compatible by the contractor before construction commences. In the event of apparent ambiguity or contradiction the engineer and/ or architect shall be notified immediately.
 - The contractor in preparing his estimate shall visit the site and acquaint himself with the problems involved.
 - The contractor shall issue all statutory notices to the local Authority during progress and completion of works.

Existing Elevations
1:100




East Elevation



West Elevation




North Elevation

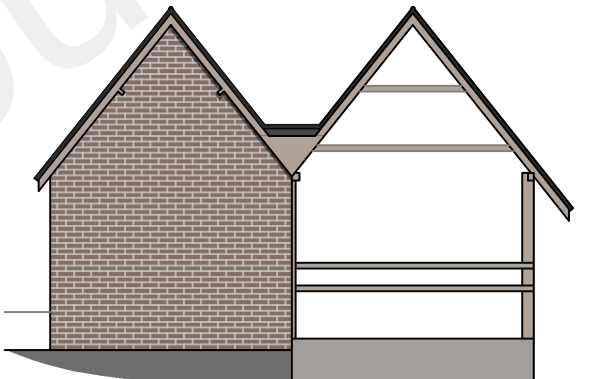

South Elevation

Existing Floor Plan
1:50

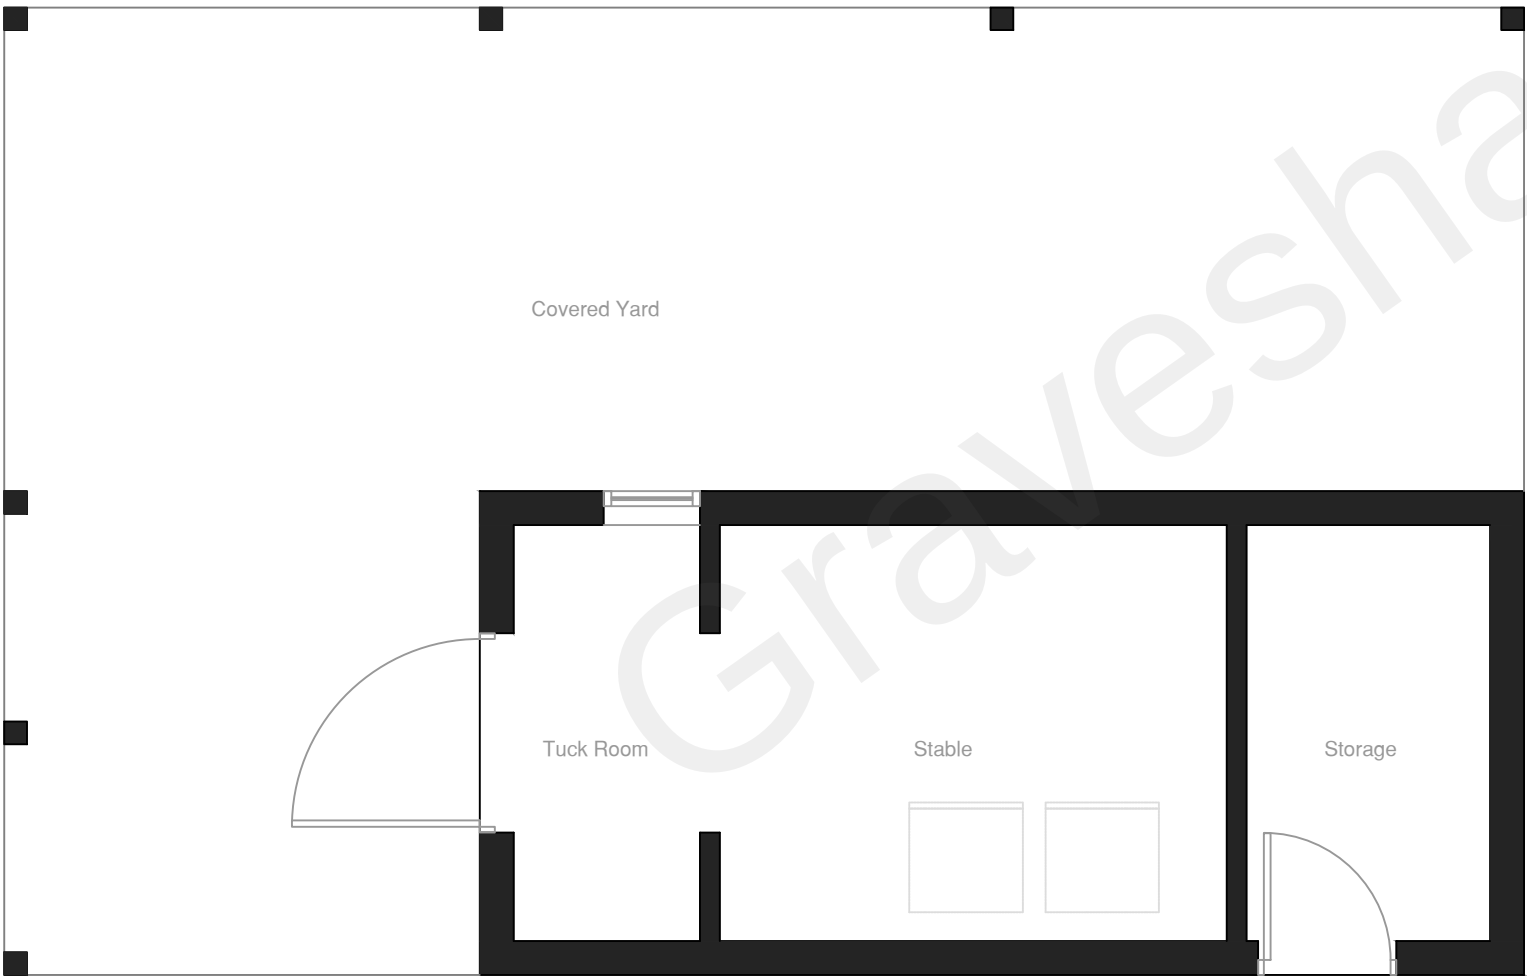

1:100



1:50



A	-	-	--/--
REV:	DESCRIPTION:	BY:	DATE:
STATUS: PLANNING			

 **BARRON EDWARDS**
PLANNING & ARCHITECTURE

39 Wrotham Rd,
Gravesend, Kent
DA11 0PN
01474 247 787
info@barronedwards.co.uk
www.barronedwards.co.uk

SITE: Thong Lodge Thong Lane Shorne, DA12 4AD		
TITLE: Existing Elevations and Plan		

SCALE AT A2: 1:100, 1:50	DATE: 26.10.2021	DRAWN: SR
PROJECT NO: TL-A	DRAWING NO: 002	REVISION: A