



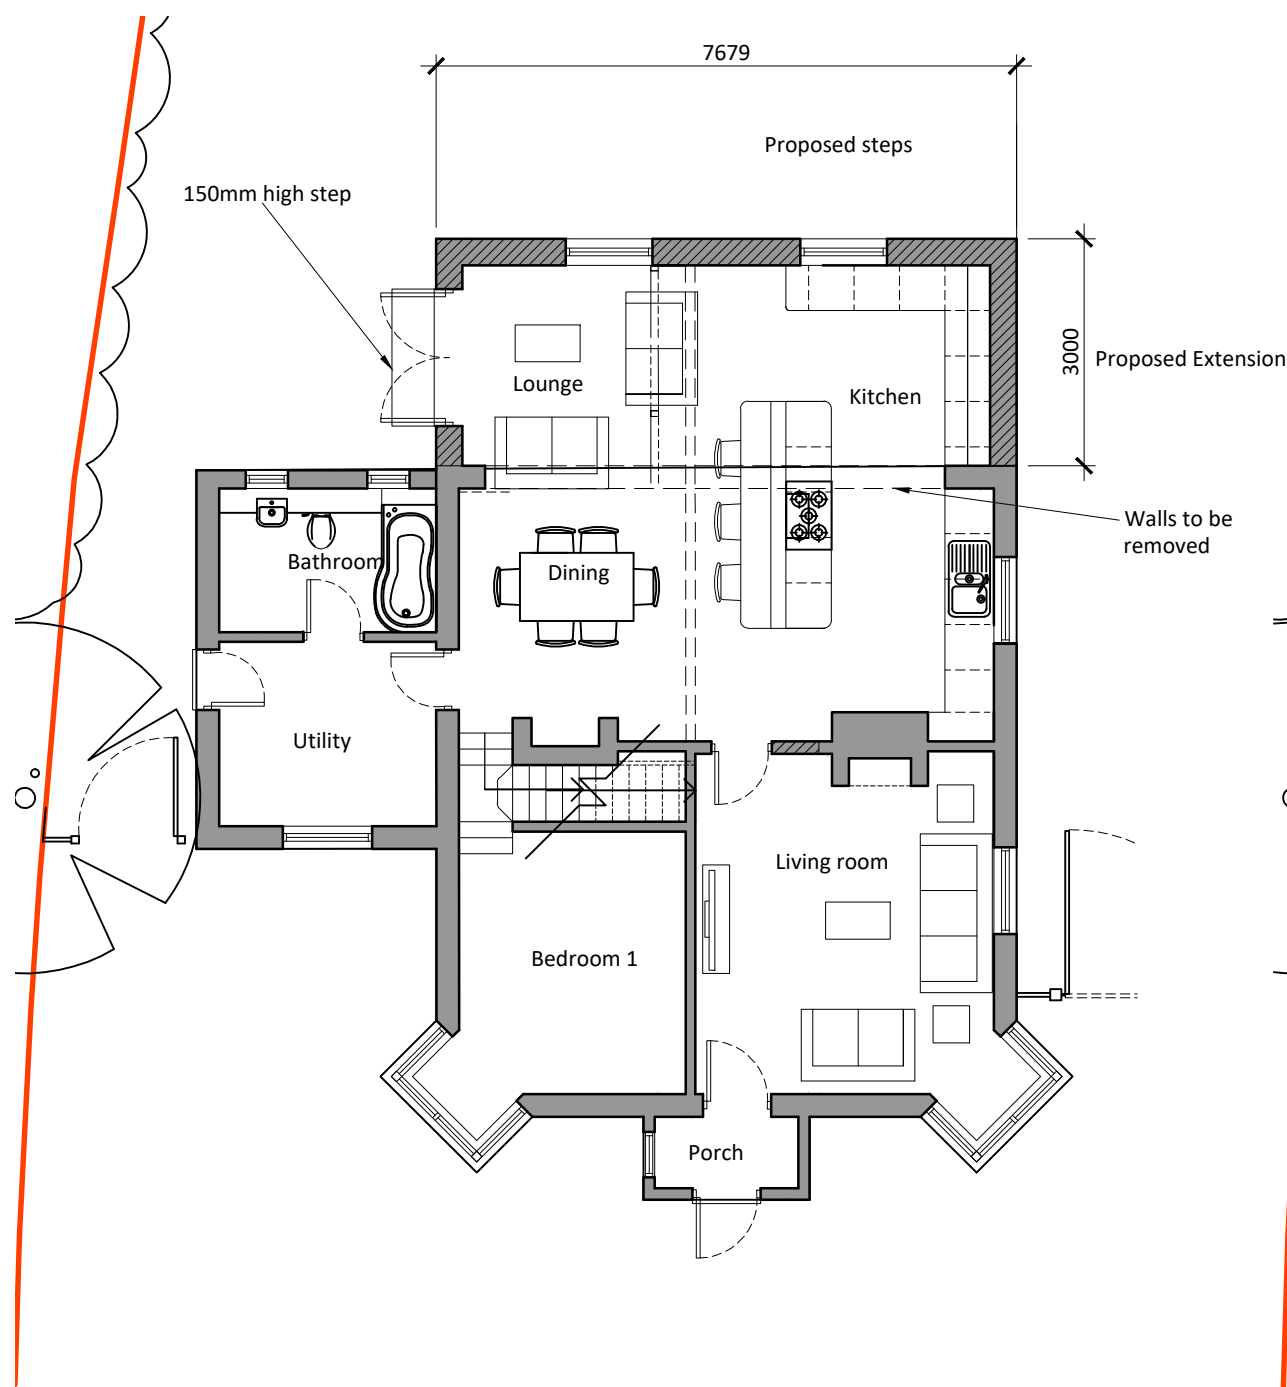

Proposed GF Plan
1:100

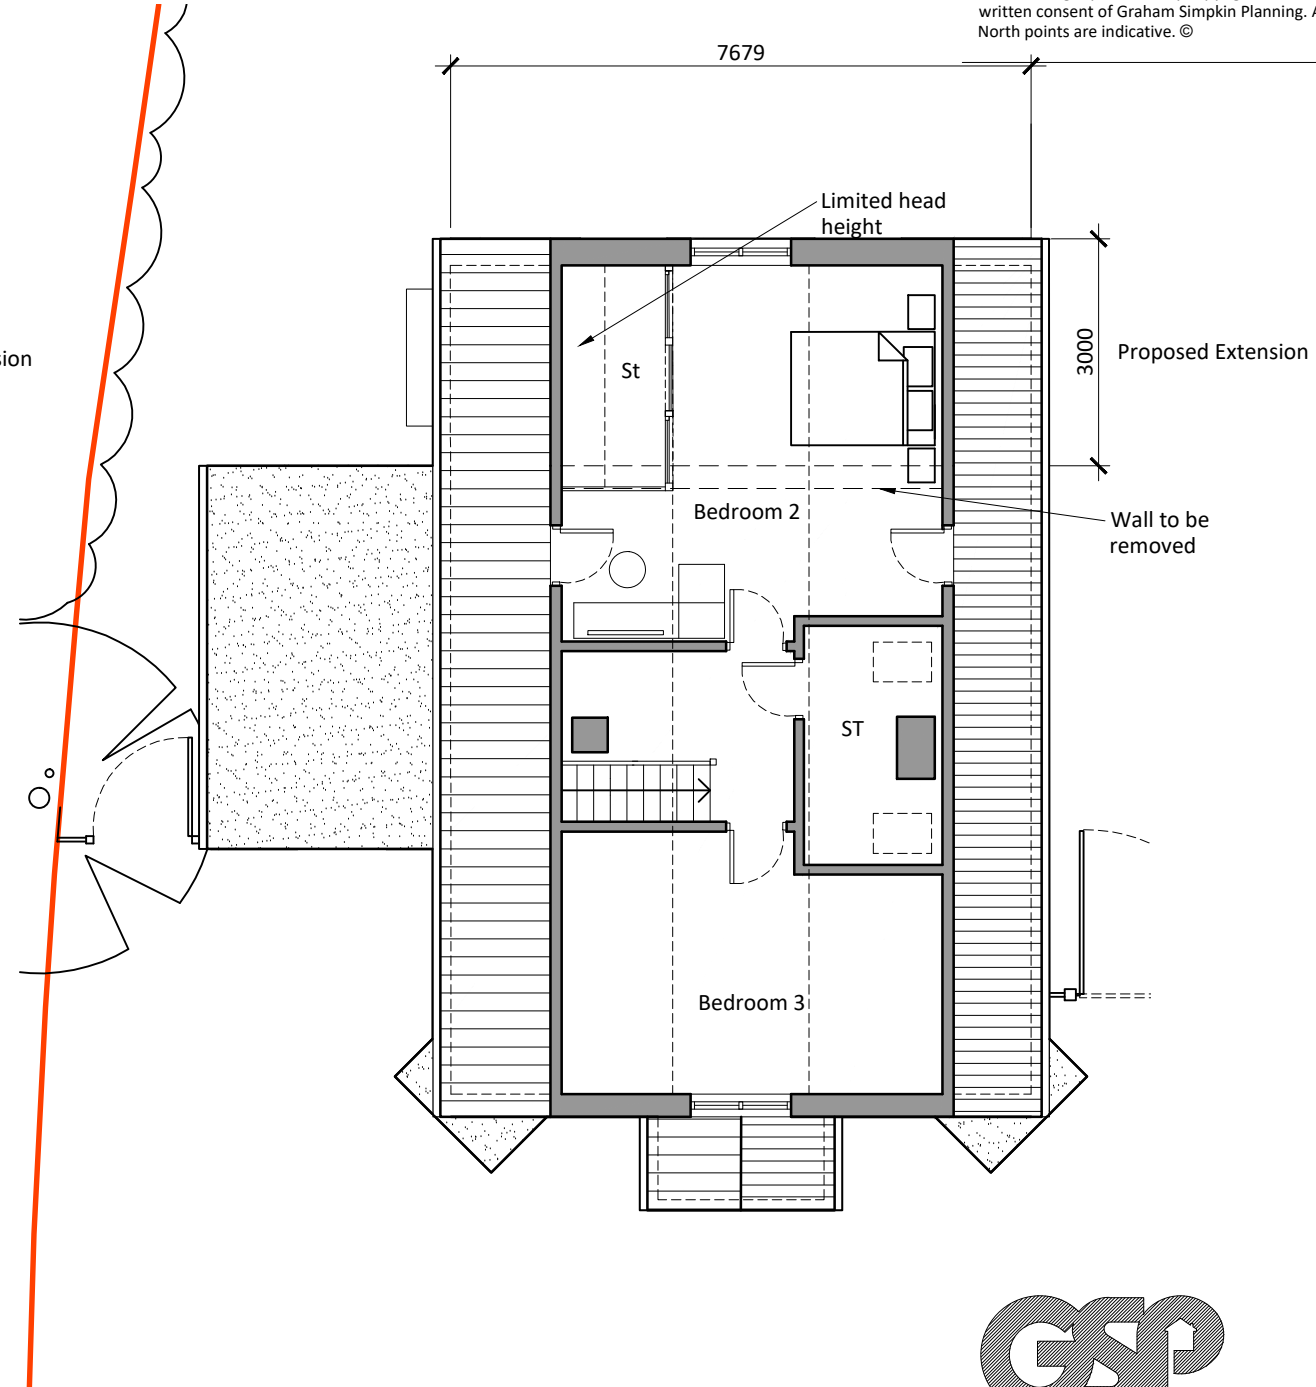

Proposed FF Plan
1:100



2 The Parade, Ash Road, Hartley
Longfield, Kent DA3 8BG
Tel: 01474 703705
www.grahamsimpkinplanning.co.uk
Email: webmail@grahamsimpkinplanning.co.uk

Project Title Owlswood Cottage, Priestwood Road, Harvel, Meopham, DA13 0DA		Job No 4024
Drawing Title Proposed Ground Floor & First Floor Plan	Drawing No 06	Revision A
Date 07.03.2024	Drawn by MS	Checked by PN
Scale 1:100 @ A3	Note Additional GF GIA - 18.5 m ² Additional FF GIA - 13.3 m ² Additional Footprint - 23 m ²	

