



Flat Area Schedule:	
Basement	Plot 01 & 02 - 1B2P - 63.8m²
Ground floor	Plot 03 & 04 - 1B2P - 54m²
First Floor	Plot 05 & 06 - 1B2P - 53.2m²
Second Floor	Plot 07 & 08 - 1B2P - 53.2m²

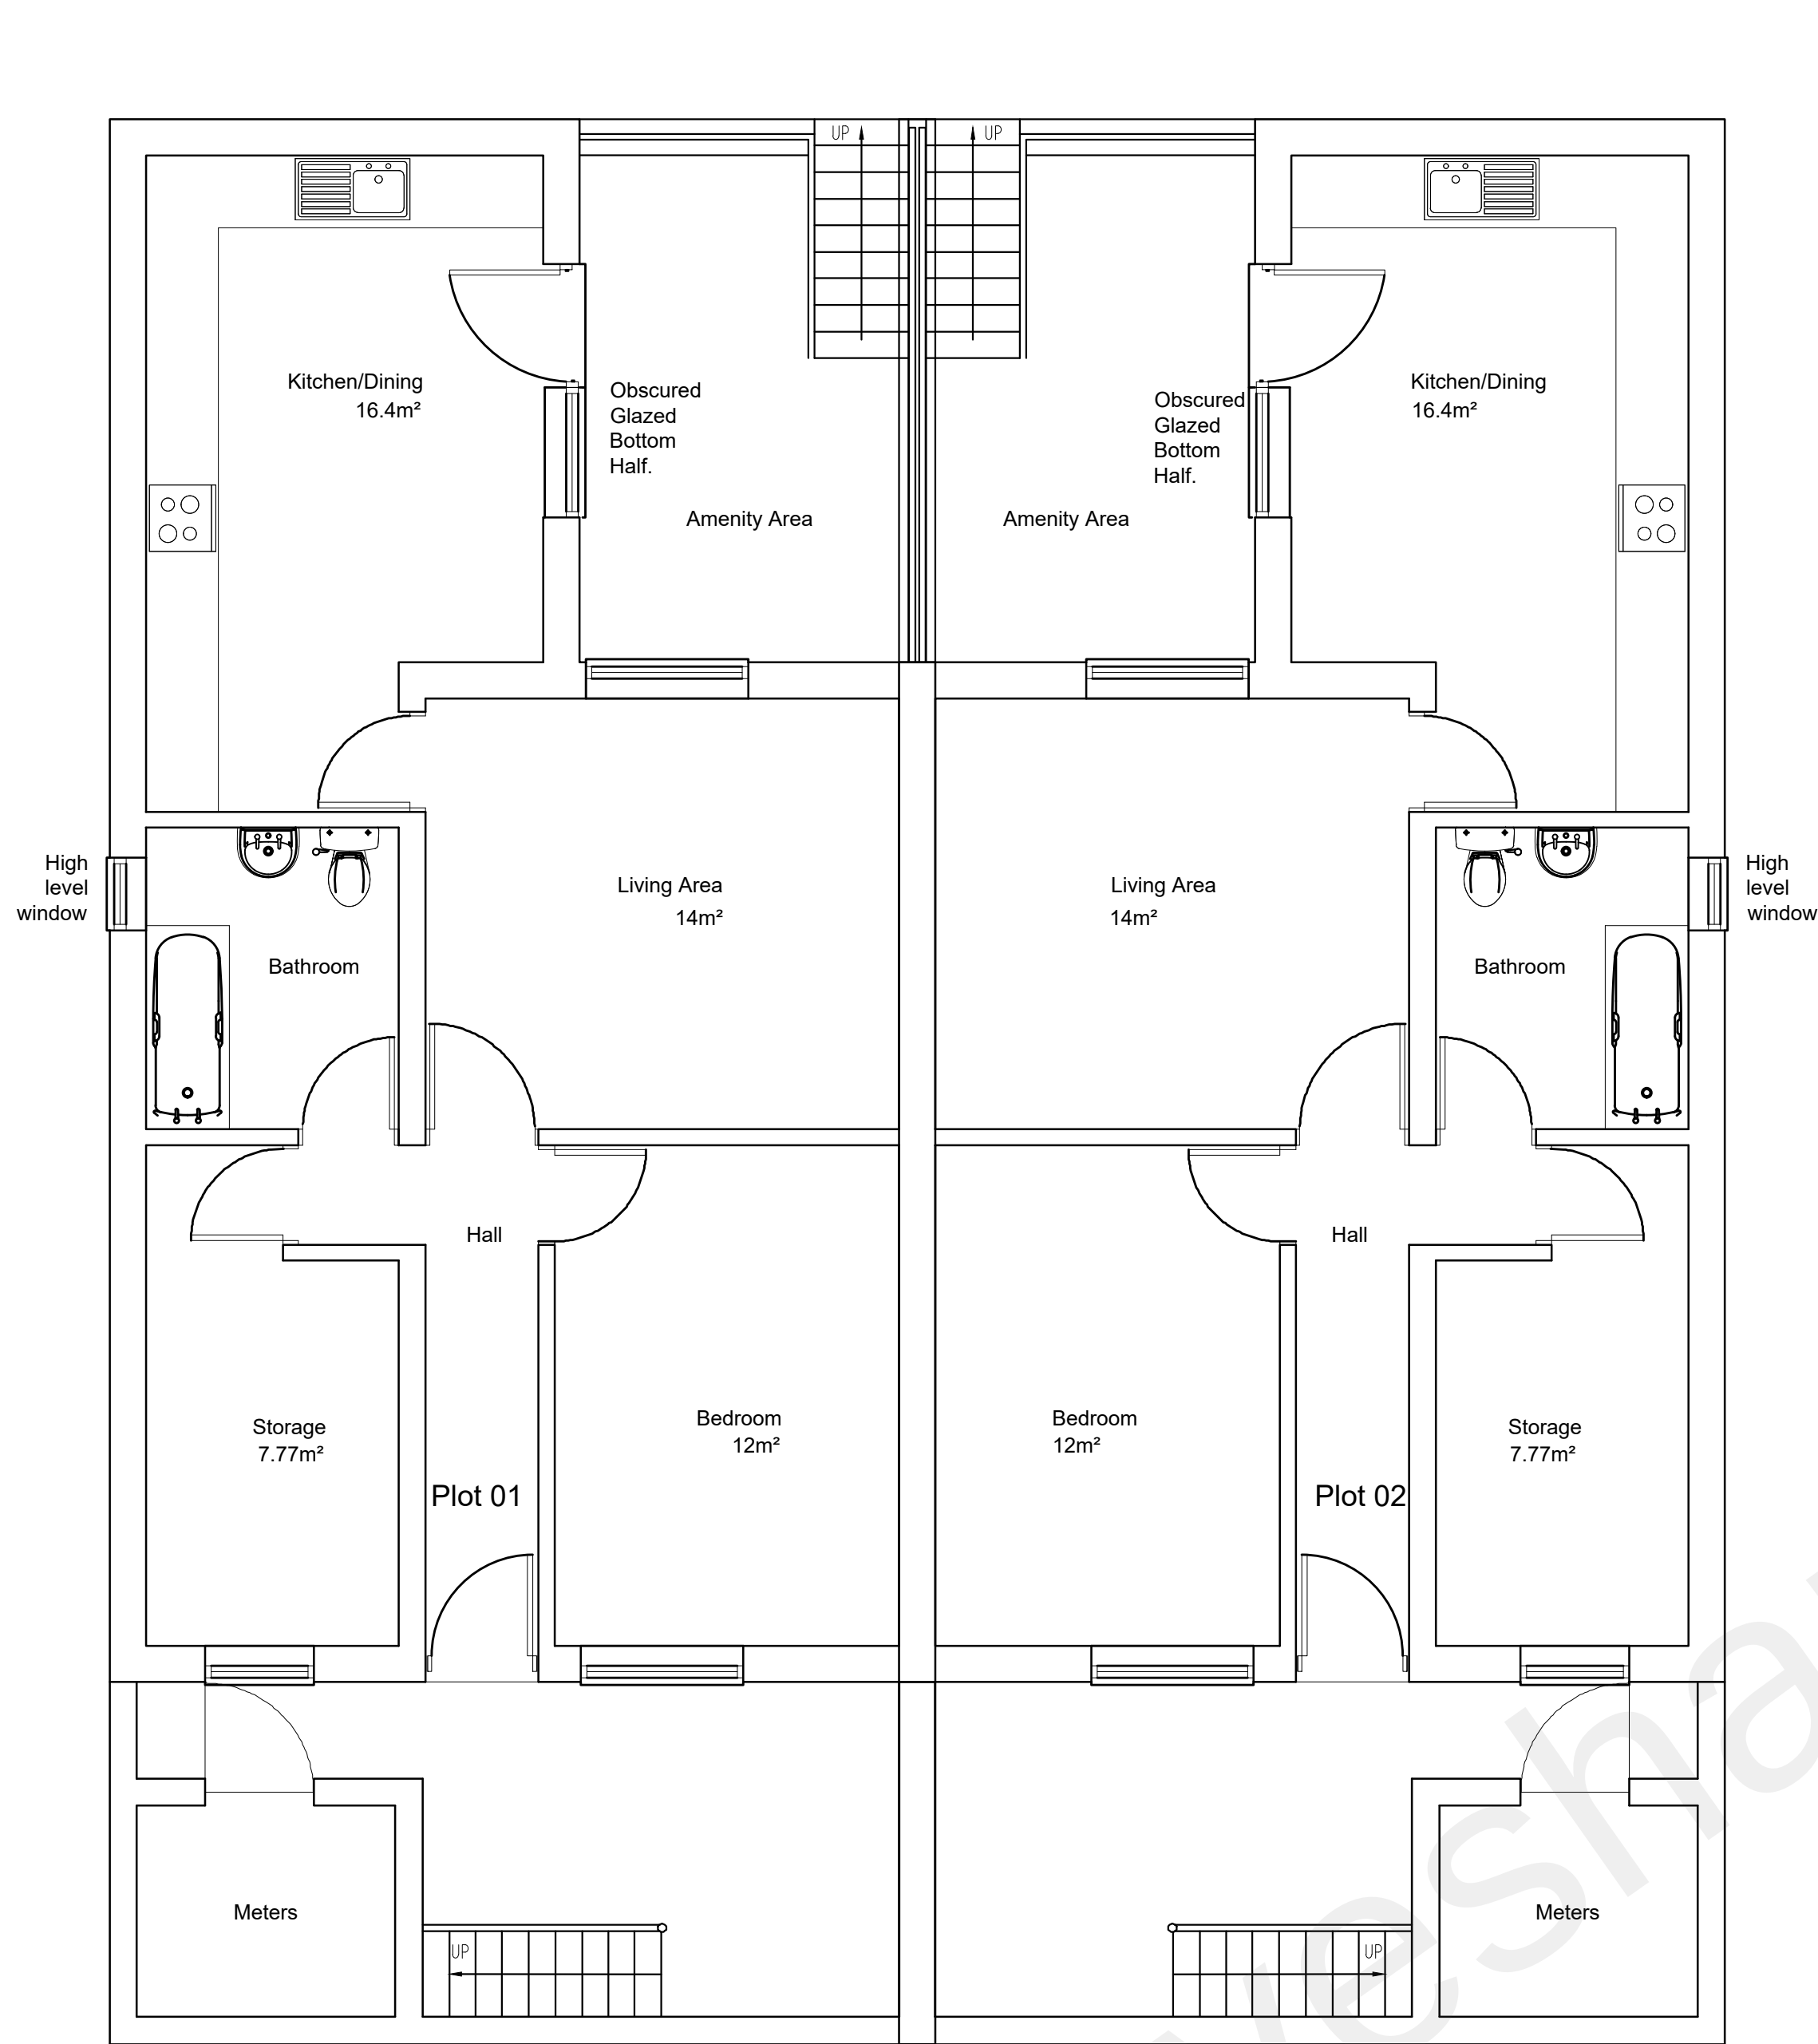

Basement Floor Plan

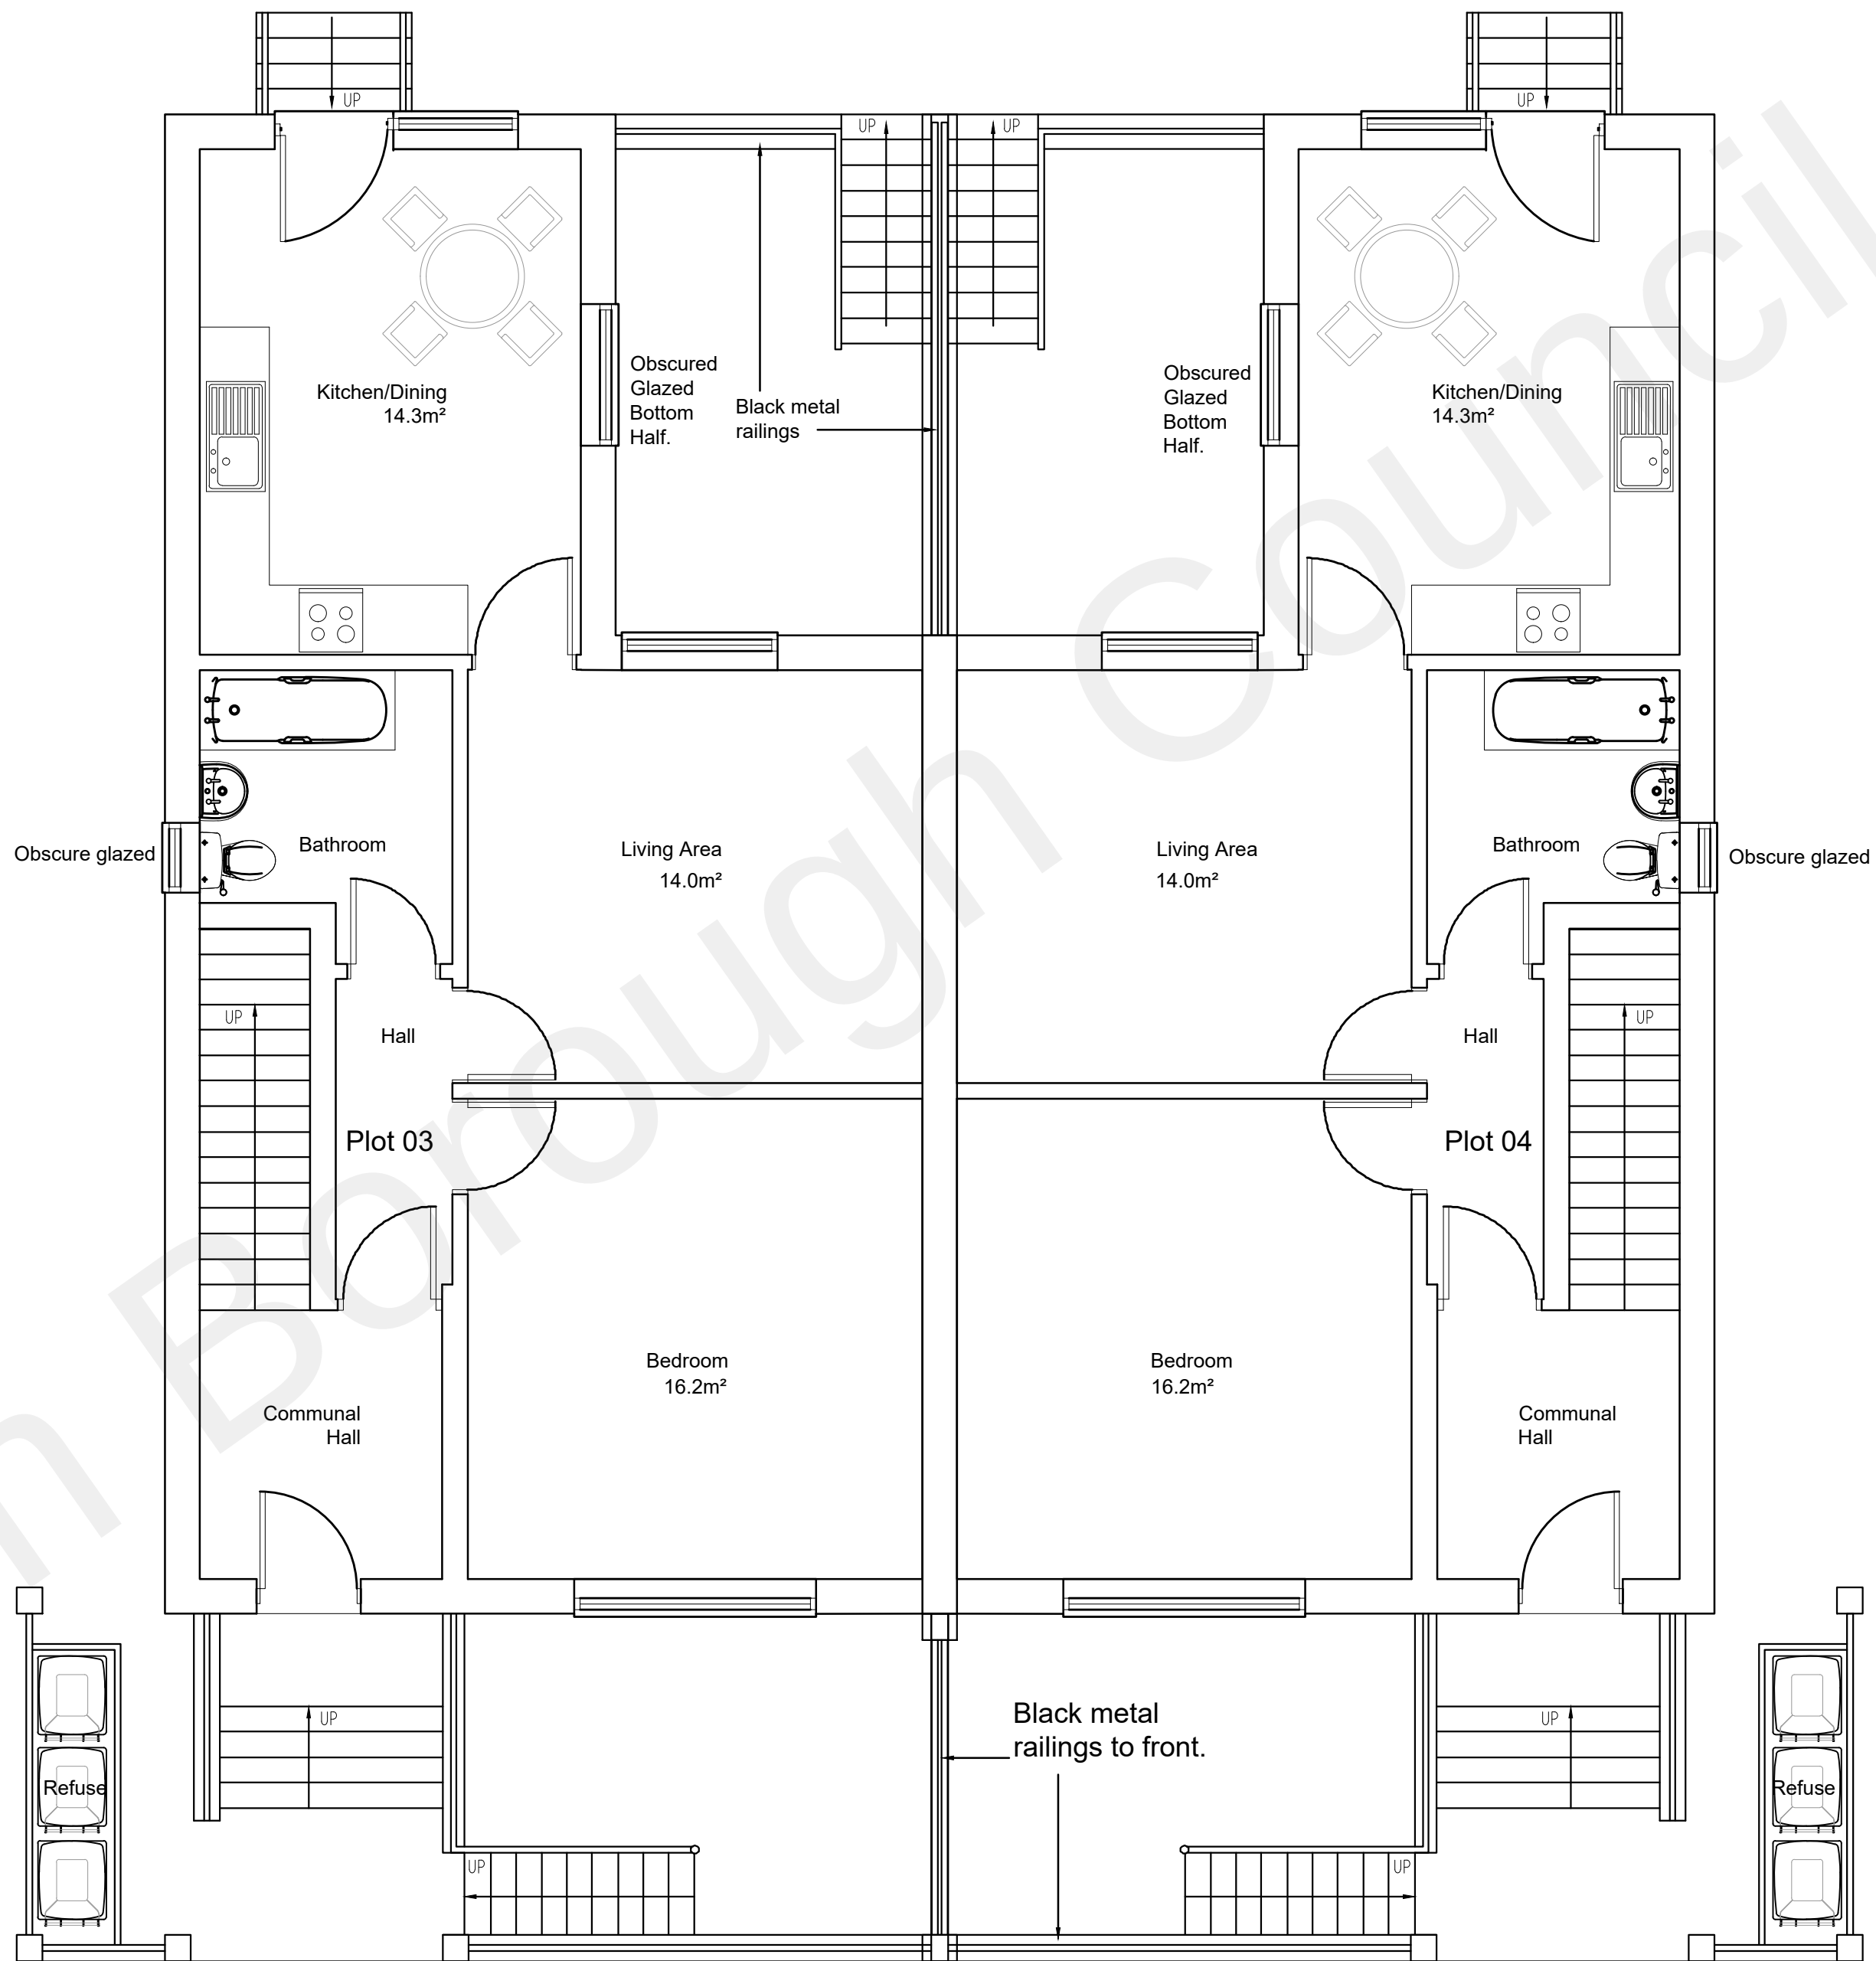

Ground Floor Plan

B	Updated to client comments.	July '21		
A	Updated to client comments.	27.08.20		
REV	DESCRIPTION	DATE	INIT	CHKD
STATUS	FOR INFORMATION			

Client
Mr T Panaser

Project
**Land Adjacent to 59 Darnley Street,
Gravesend, Kent, DA11 0PJ**

Title
Proposed Basement & Ground Floor Plans

Scale	Date	Drawn	Checked
1:50@A1	25.08.20	N/A	N/A
Project No:	Drawing No.	Revision	
2019/069	202	B	