


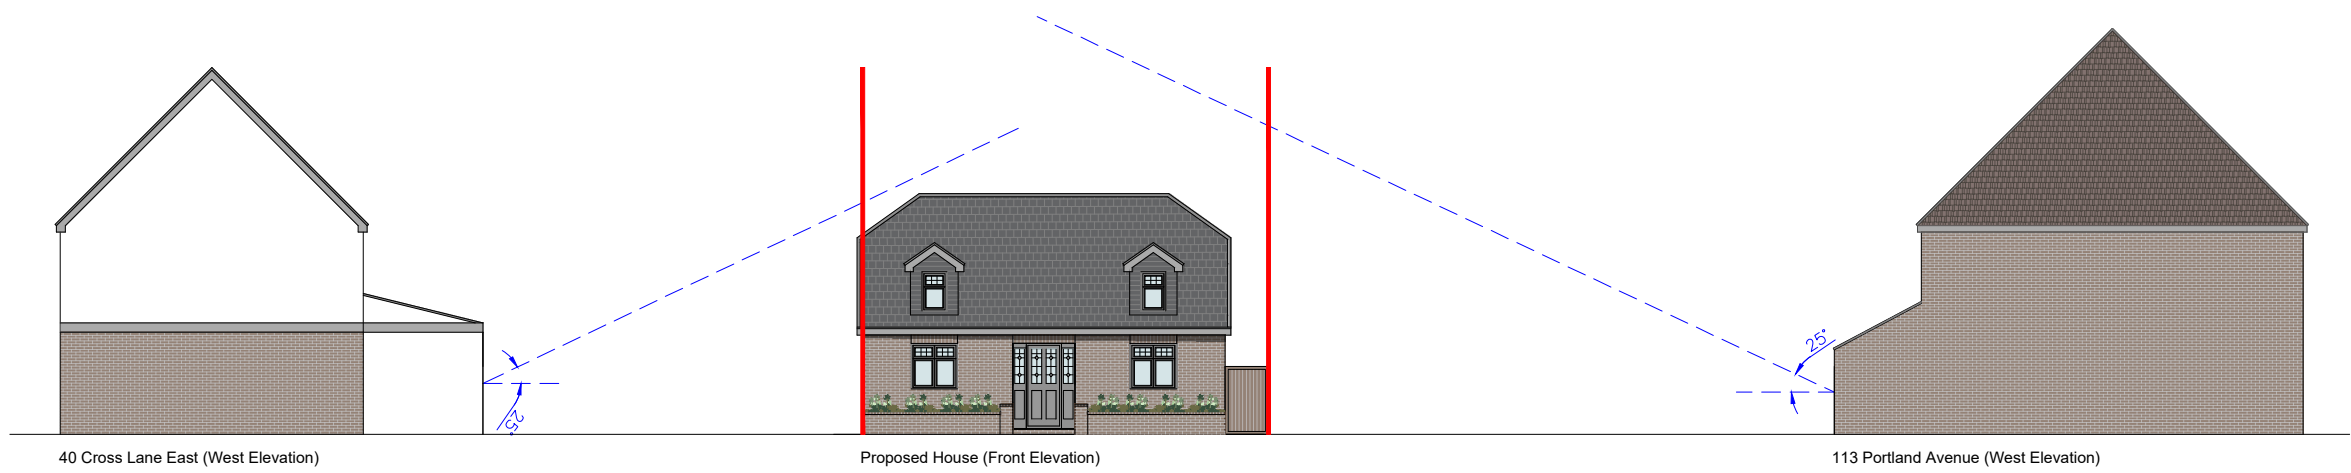


40 Cross Lane East (West Elevation)

Proposed House (Front Elevation)

113 Portland Avenue (West Elevation)

25 Degree Diagram

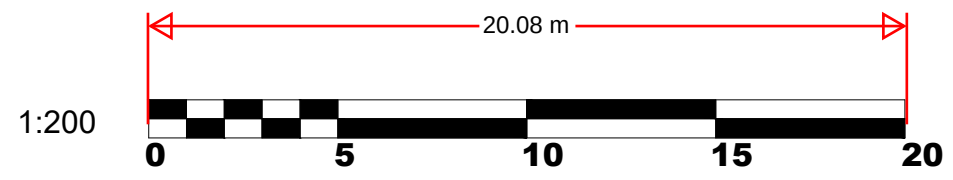

|   |                                                          |                                 |                           |                         |
|---|----------------------------------------------------------|---------------------------------|---------------------------|-------------------------|
| <br>e - info@dreamdesigndevelop.co.uk<br>m - 07500444330 | Site:<br><br>40 Cross Lane East<br>Gravesend<br>DA12 5HB | Title:<br><br>25 Degree Diagram | Scale at A3:<br><br>1:200 | Date:<br><br>20/07/2024 |
|   |                                                          |                                 | Drawing no.:<br><br>005   | Revision:<br><br>A      |