





PROPOSED FRONT ELEVATION
1 : 100



PROPOSED REAR ELEVATION
1 : 100

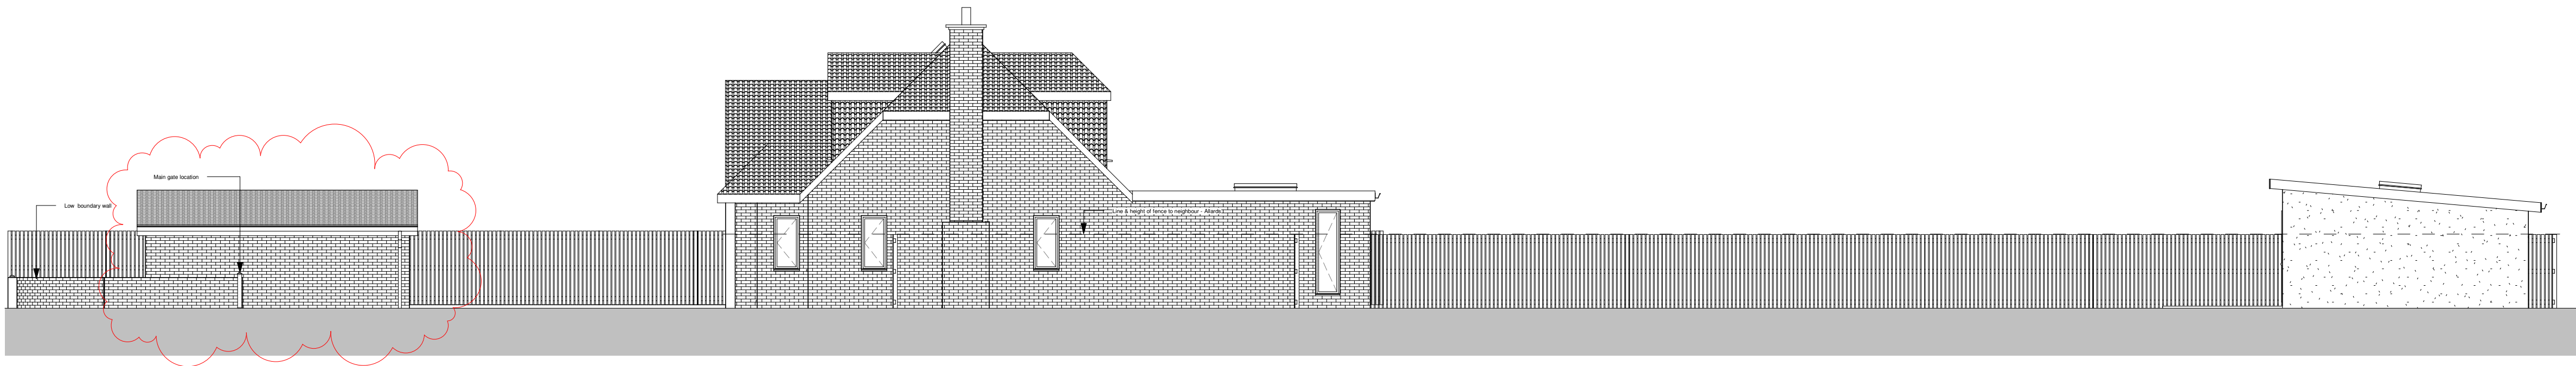

PROPOSED NORTH-WEST SIDE ELEVATION
1 : 100

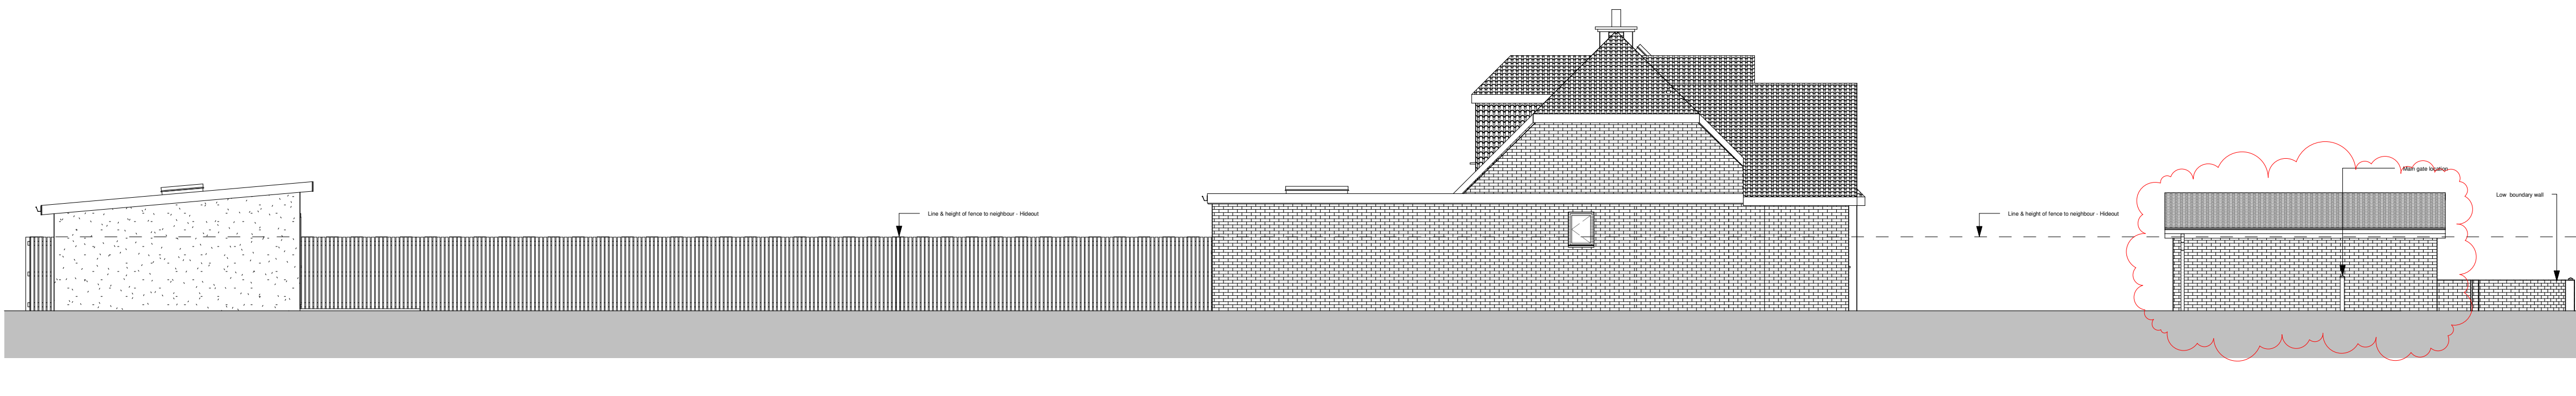

PROPOSED SOUTH-EAST SIDE ELEVATION
1 : 100



PROPOSED ROAD - FRONT ELEVATION
1 : 100

NOTES

Contractor to check all dimensions and levels on site prior to commencement of construction work on site.

Any discrepancies or variations are to be notified to the Designer before work commences.

Do not scale drawings for measurement.

This drawing and copyrights therein are the property of Designer and may not be used or reproduced without his consent.

Foundations, floors, walls, roof and stairs construction to Structural Engineer's Design and Details

B	Amendment to location of Garage	MM	JULY 2024
A	Amendment to height of single & double gates	MM	Feb 2024
Rev	Description	Drawn By	Date

Drawing Title
PROPOSED ELEVATIONS

Project
**WESTWOOD
WHITE POST LANE
CULVERSTONE, KENT, DA13 0TW**

Drawn By: MM
Checked:
Authorised:

Signature
Date
OCT 2023

Project No. WES/278	Drawing Status PLANNNG	Scale (at A1) 1 : 100
Drawing No WES/278/08		Revision B