


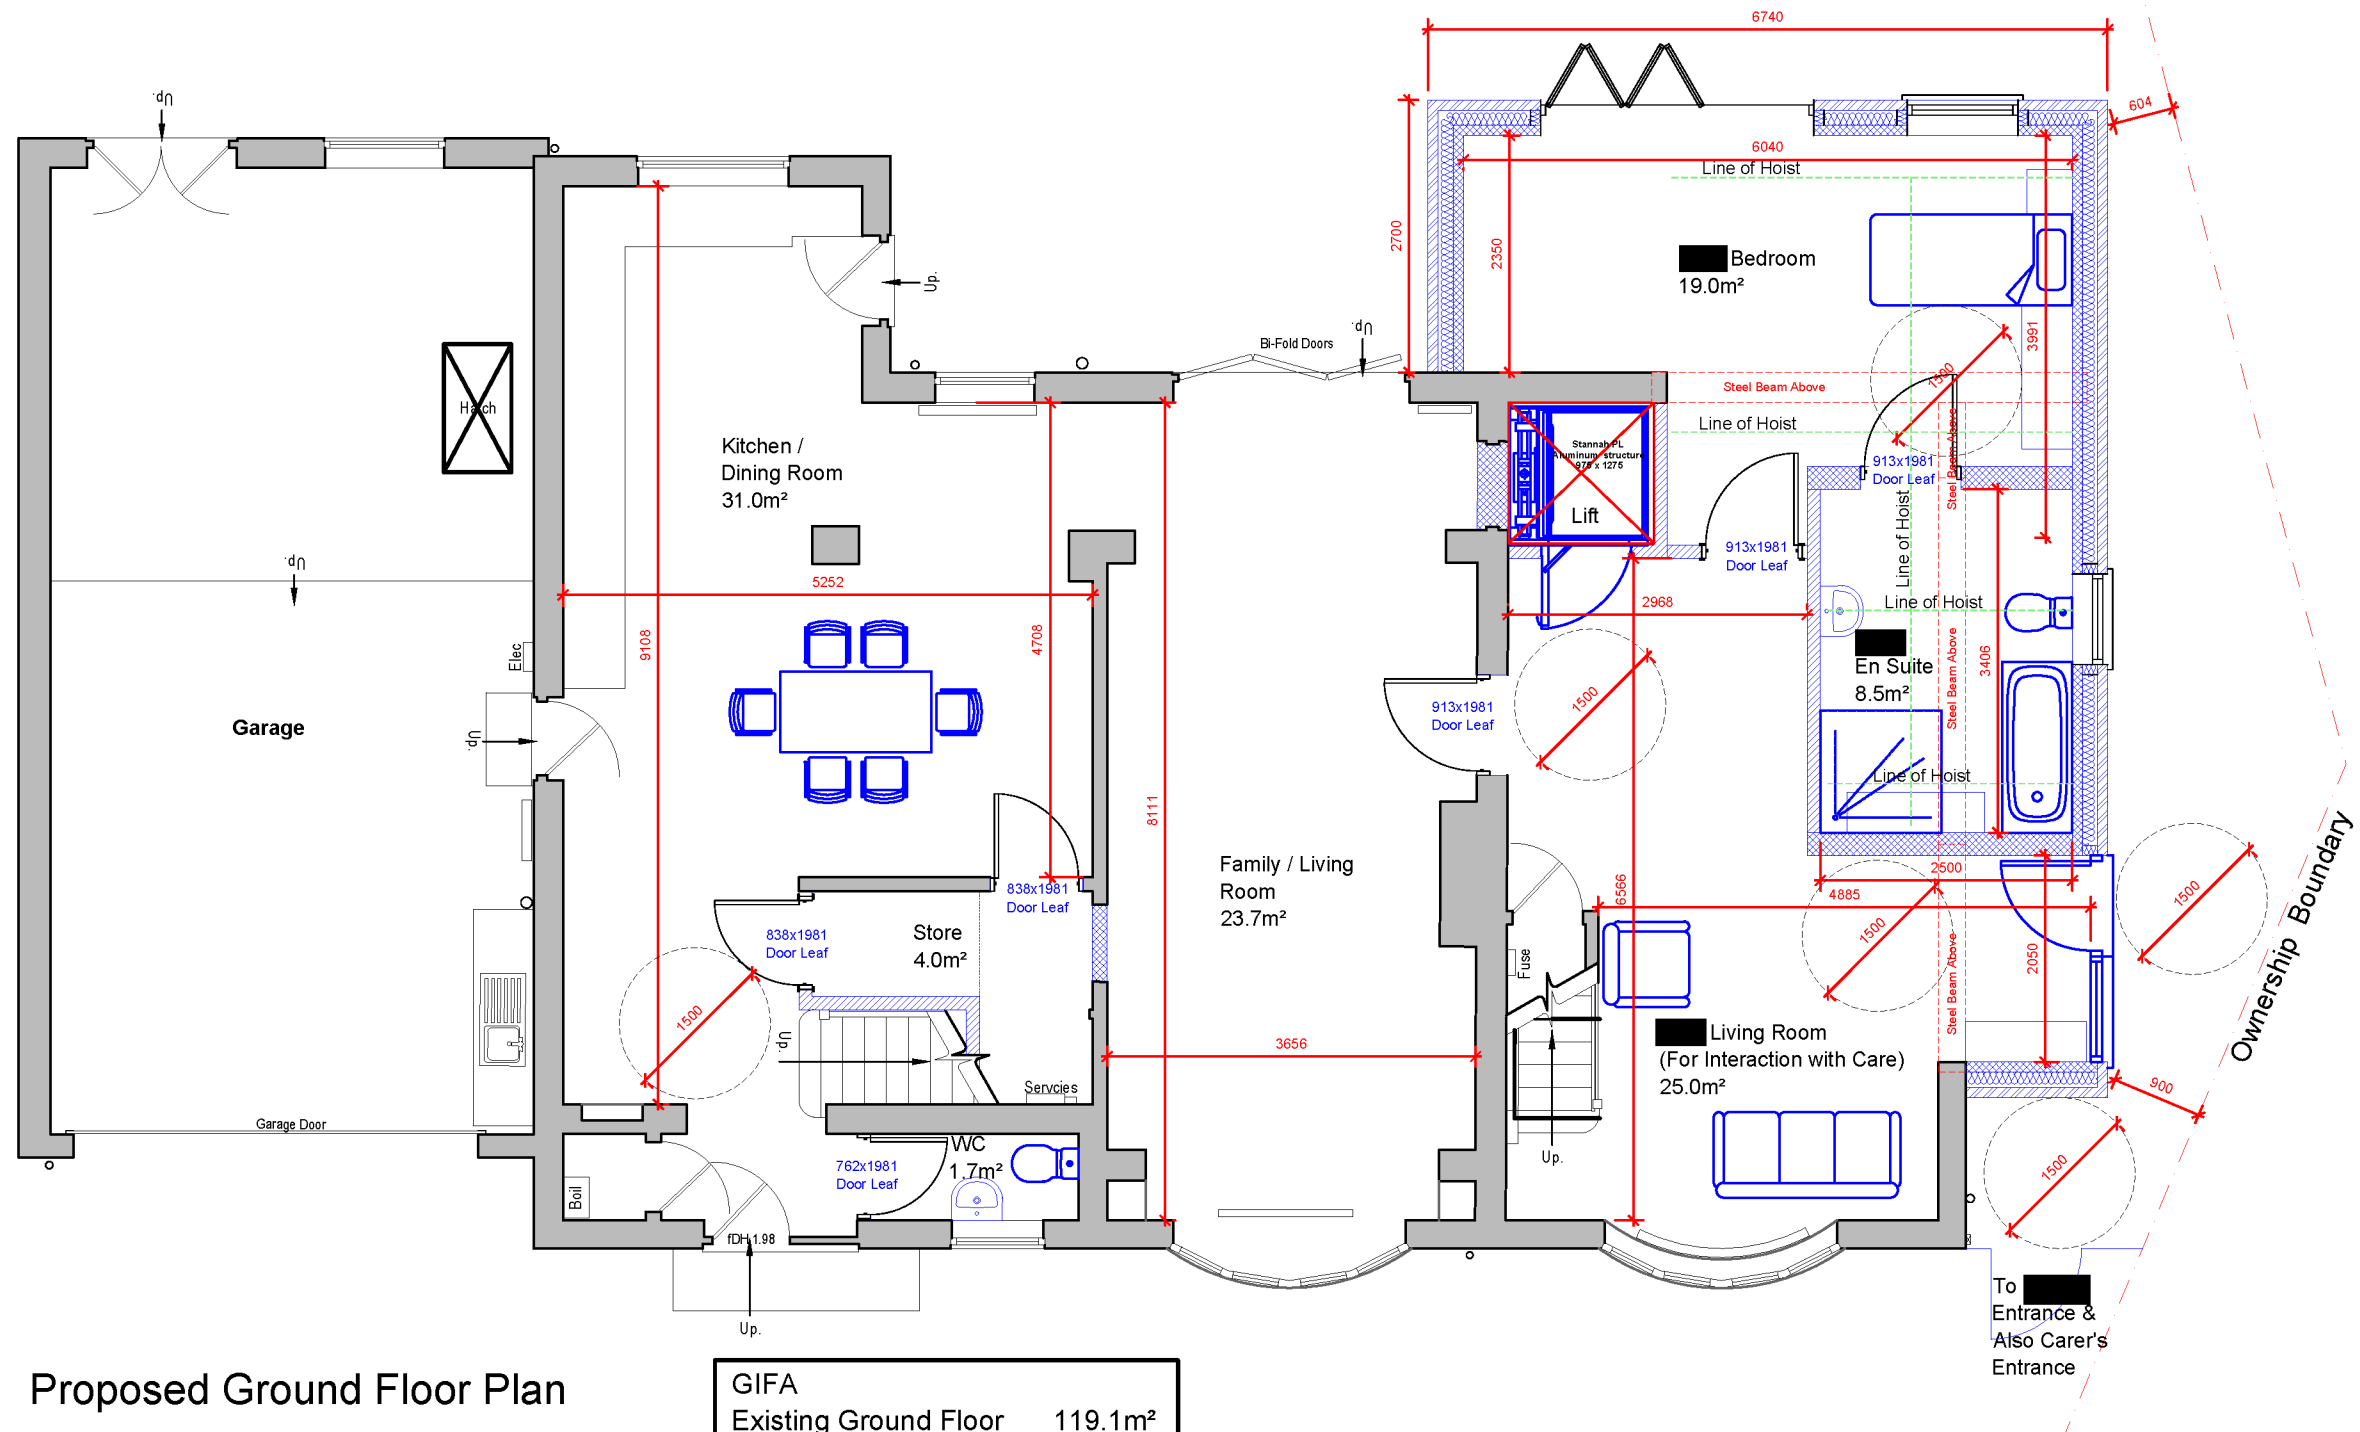

Proposed Ground Floor Plan



GIFA	
Existing Ground Floor	119.1m²
Ground Floor Extension	24.7m²
Existing First Floor	112.6m²
First Floor Extension	0.0m²
Total Floor Area	<u>256.4m²</u>

Proposed Alteration / Extension works

Duffy Architects

Suite 64
24 - 28 St Leonards Road
Windsor
Berkshire
SL4 3BB

01753 316104
sd@duffyarchitects.co.uk
duffyarchitects.co.uk

Client:	S Plumb	Drawing:	Proposed Ground Floor Plan		
Project:	Single and Two Storey Side and Rear Extension & Internal Alterations	Scale:	1:75 @A3	Date:	Sept 2025
Address:	2 Tradescant Drive, Meopham Gravesend, DA13 0EE	Drawn:	TL	Status:	Planning
		Checked:	SD	Rev:	
		Drg No.	A06-P013		