




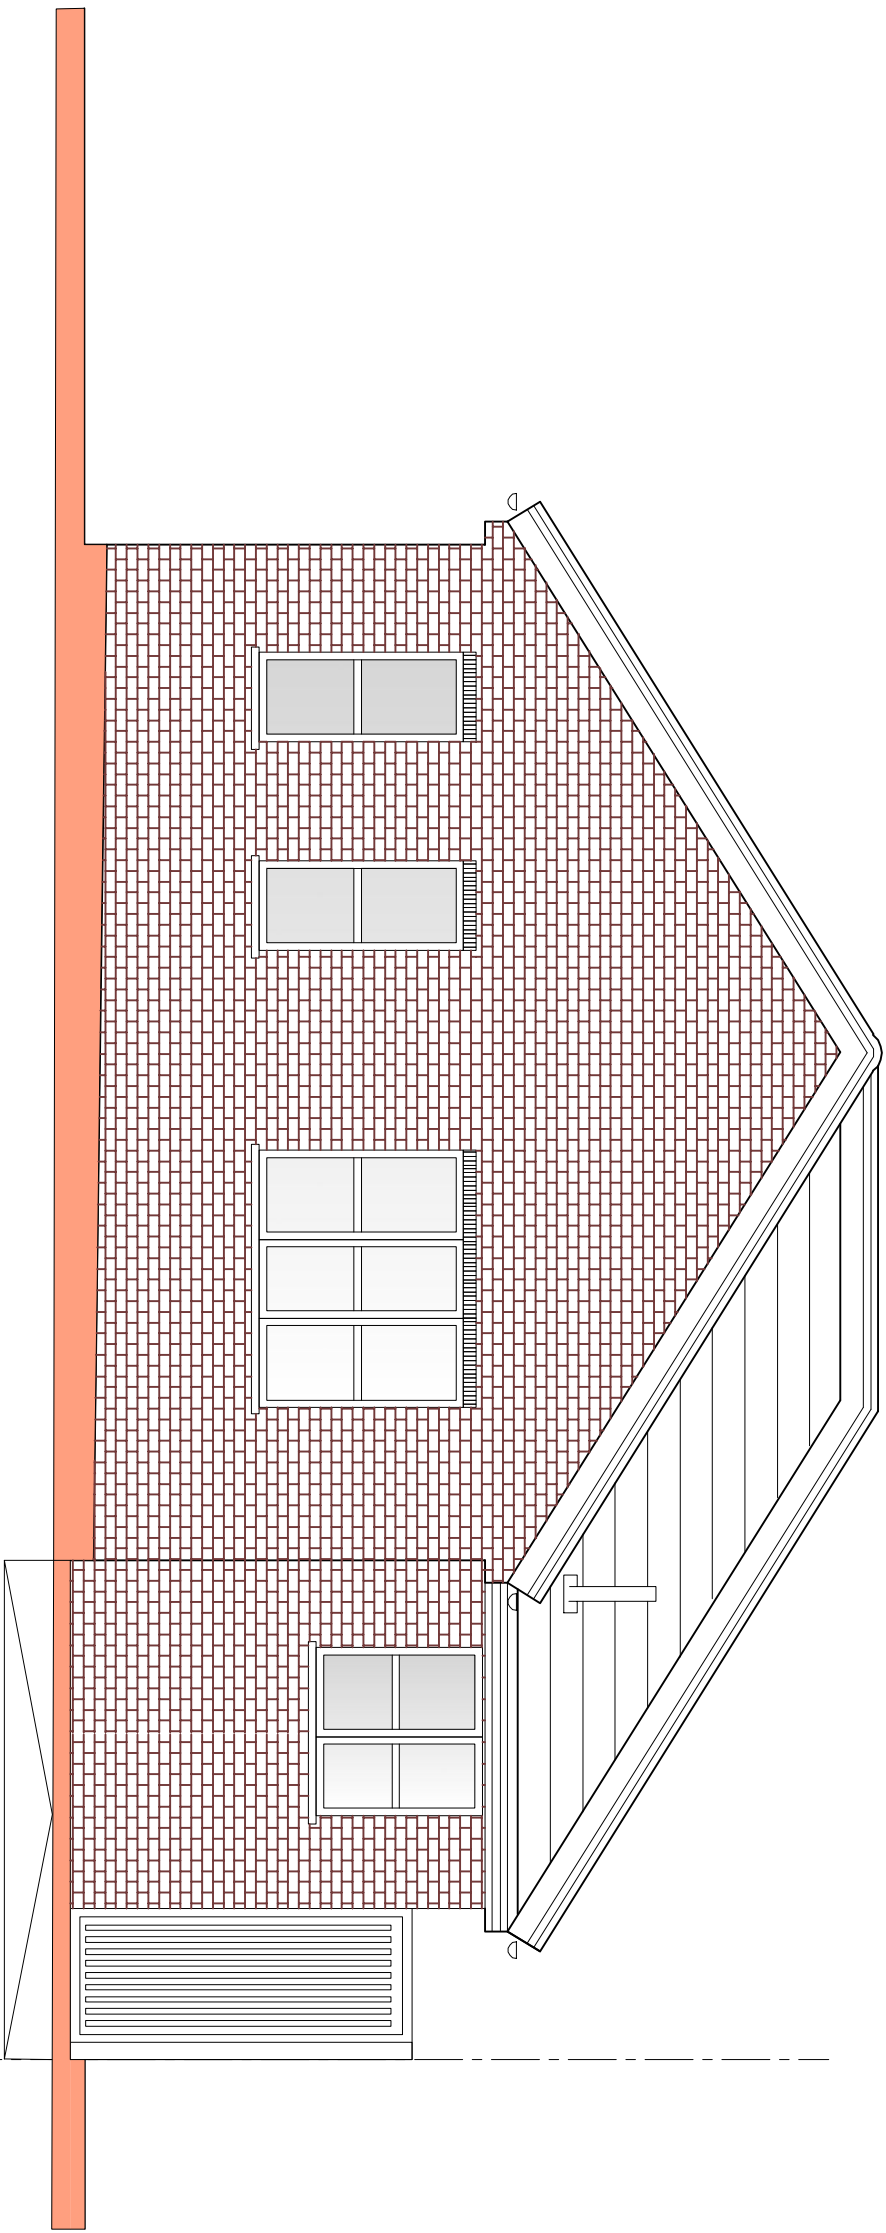


Existing Front Elevation

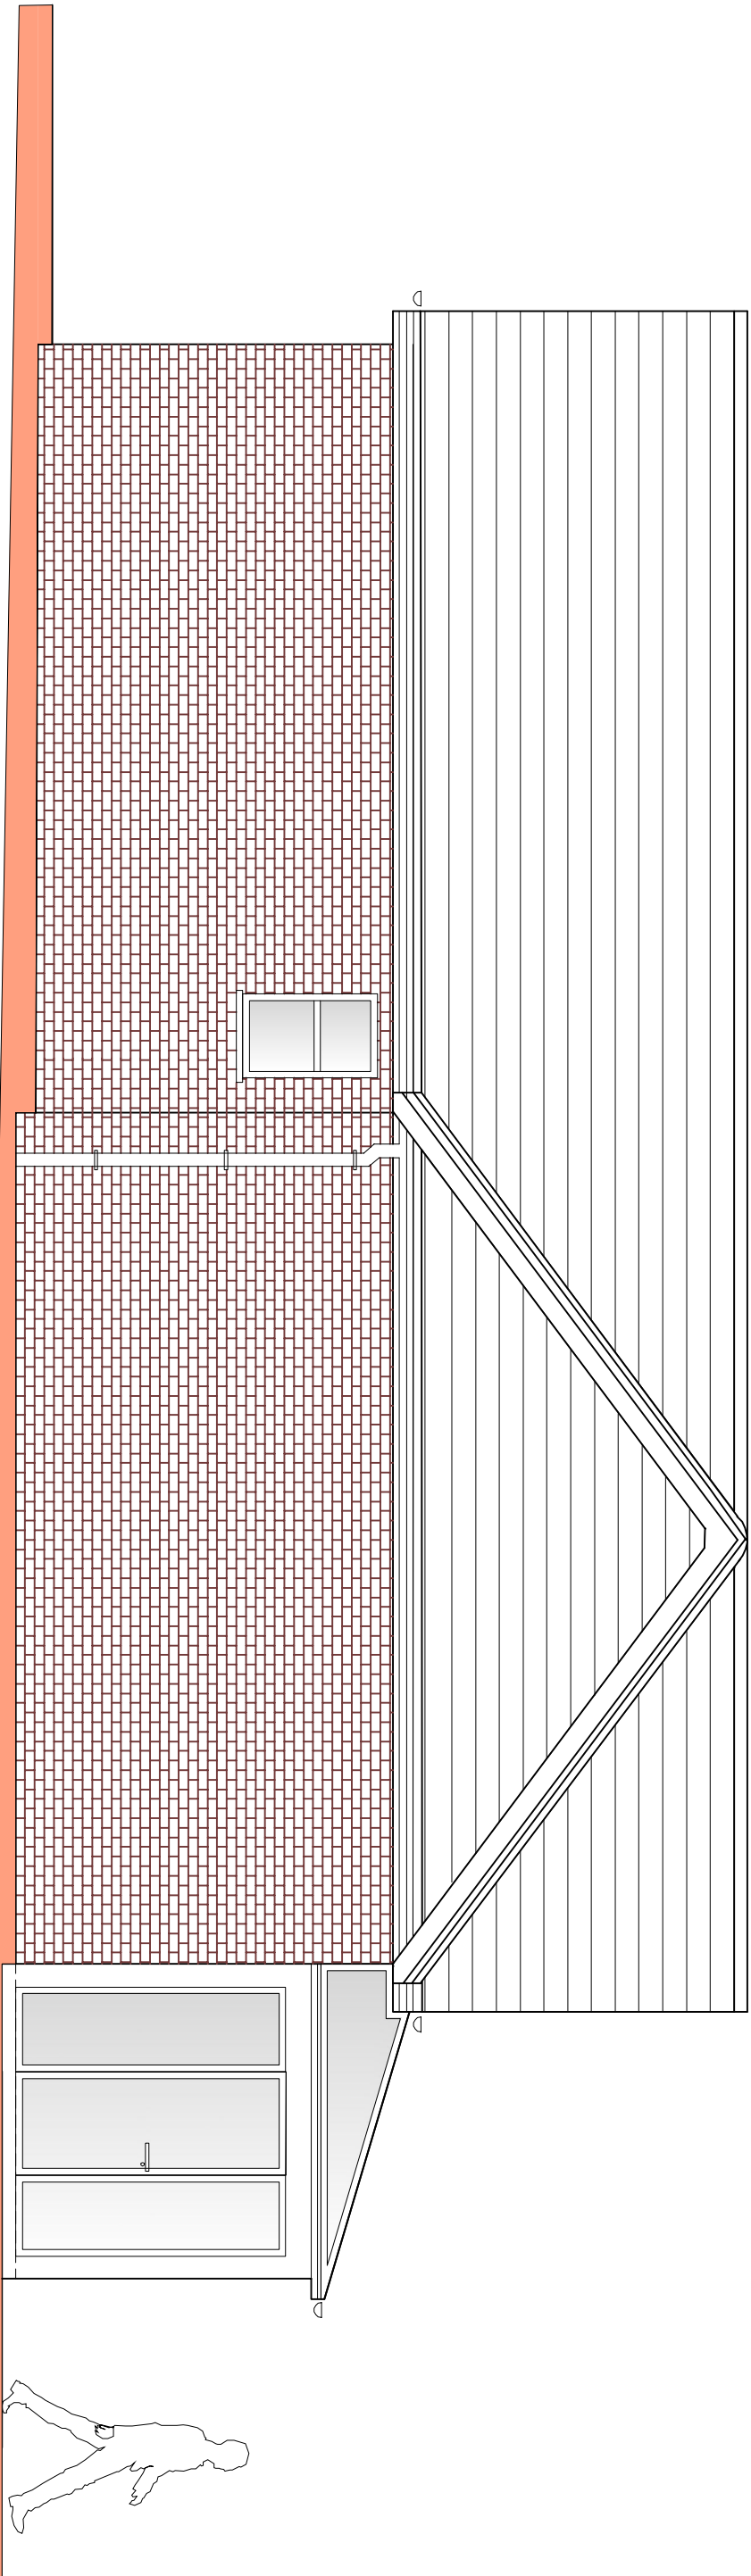

Existing Side Elevation

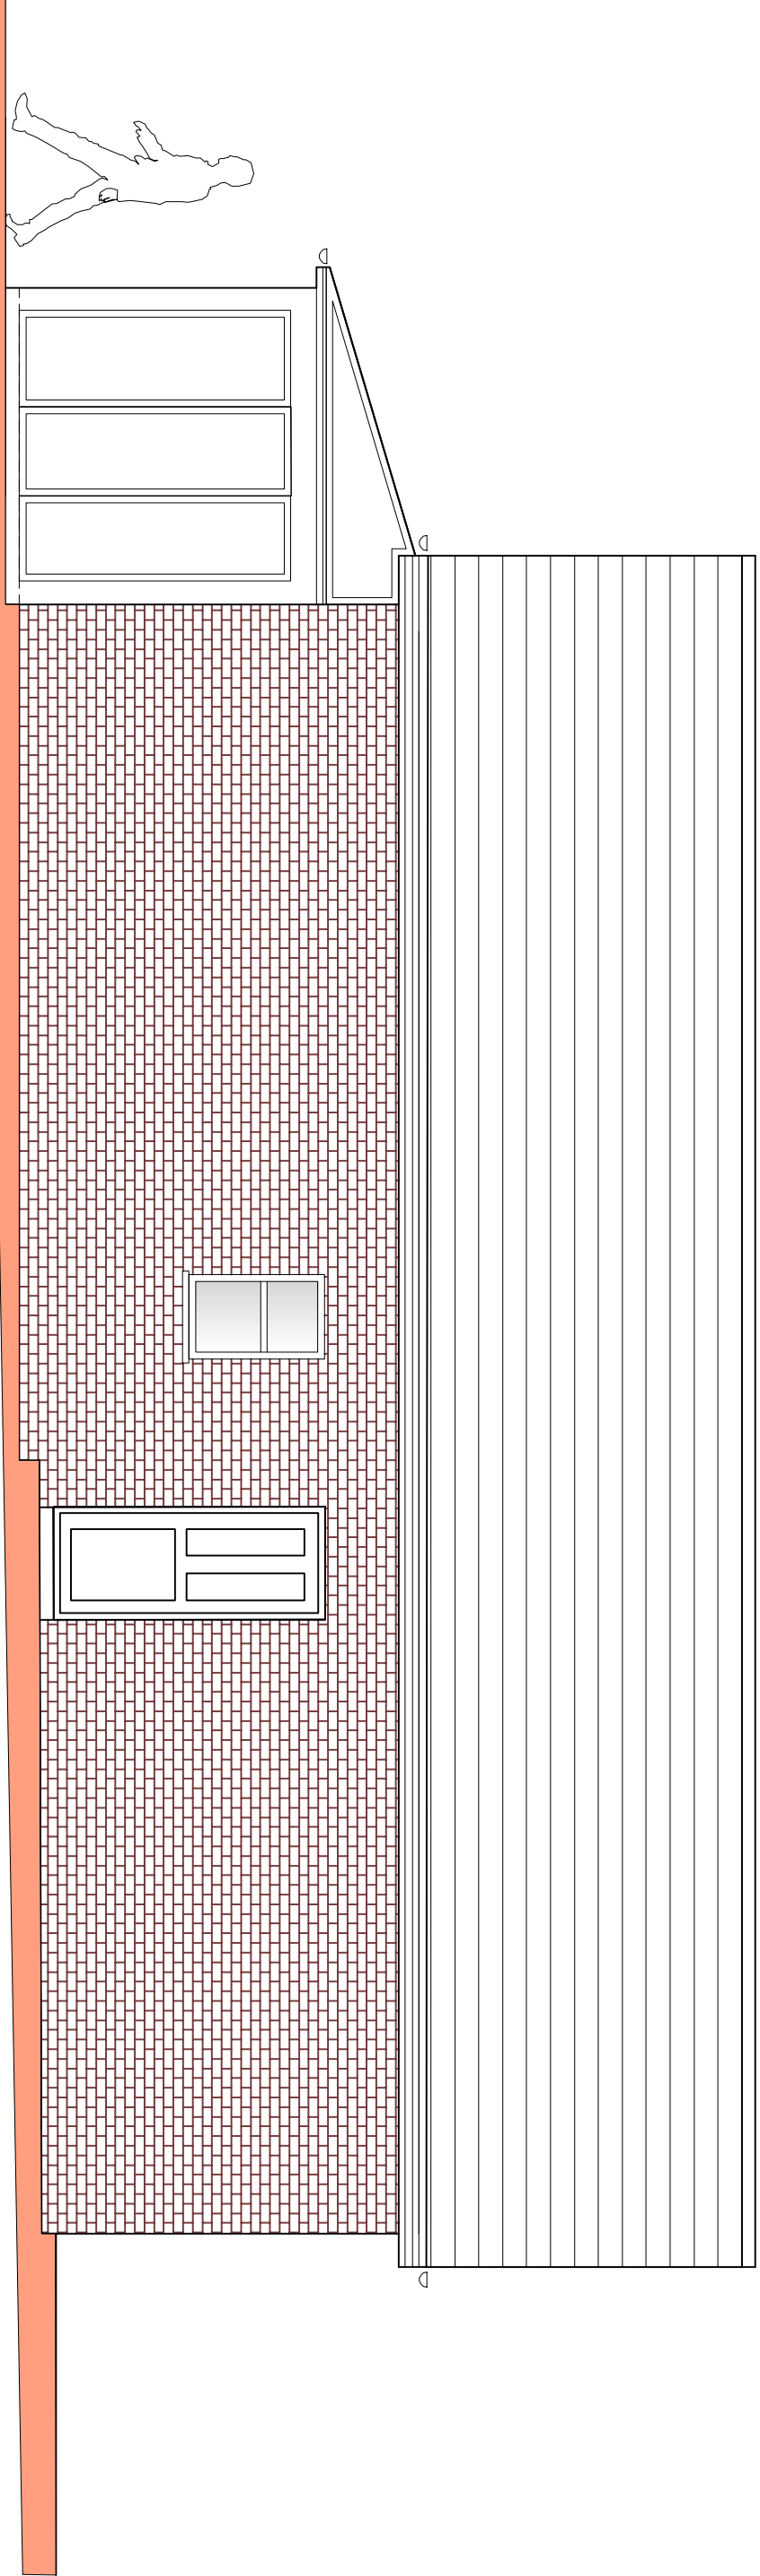

Existing Other Side Elevation

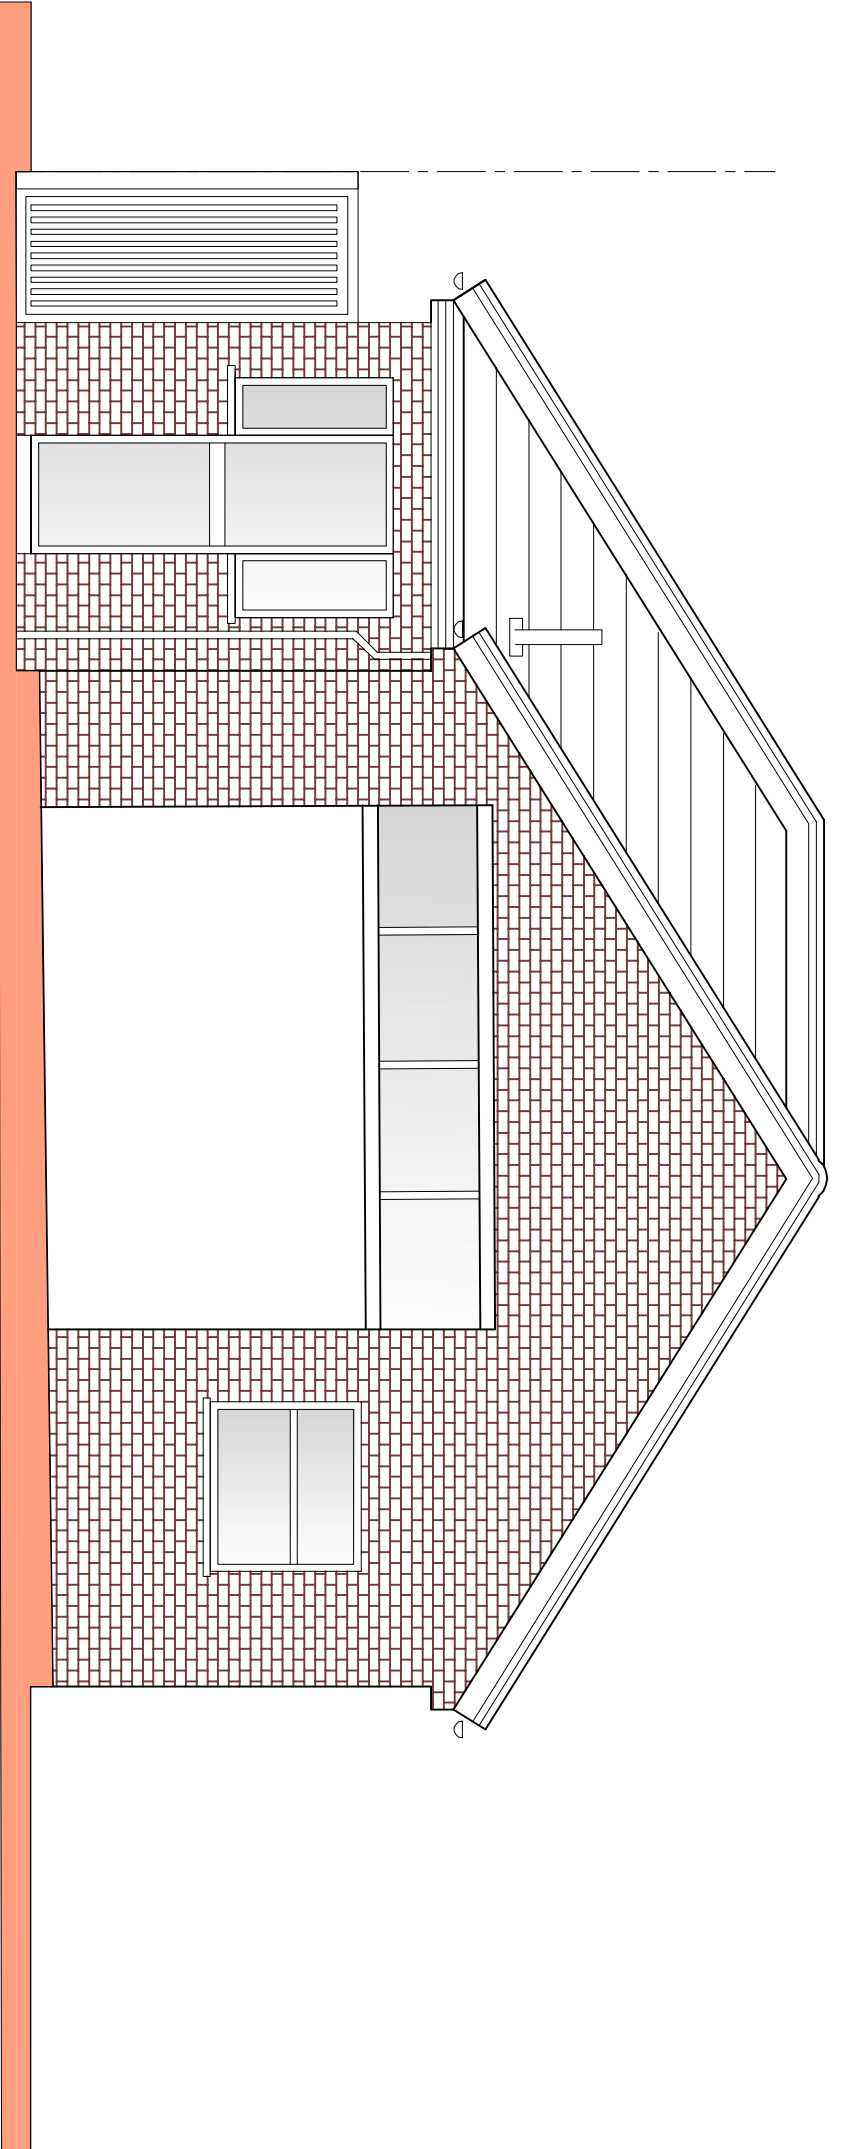

Existing Rear Elevation

Householder

P1	ISSUED TO PLANNING	06.01.23		
Rev		Date		



9A THE PINNACLE · 169 HIGH ROAD · GOSWELL HEATH · NINE GYPSY

Job Title
1 Harrowby Gardens
Northfleet Gravesend
DA11 8SH

Drawing Title
Existing Elevations

Scale	1:50 @ A1	Dwg No.	S04	Rev	P1
Job No.	51-1000-989				

