


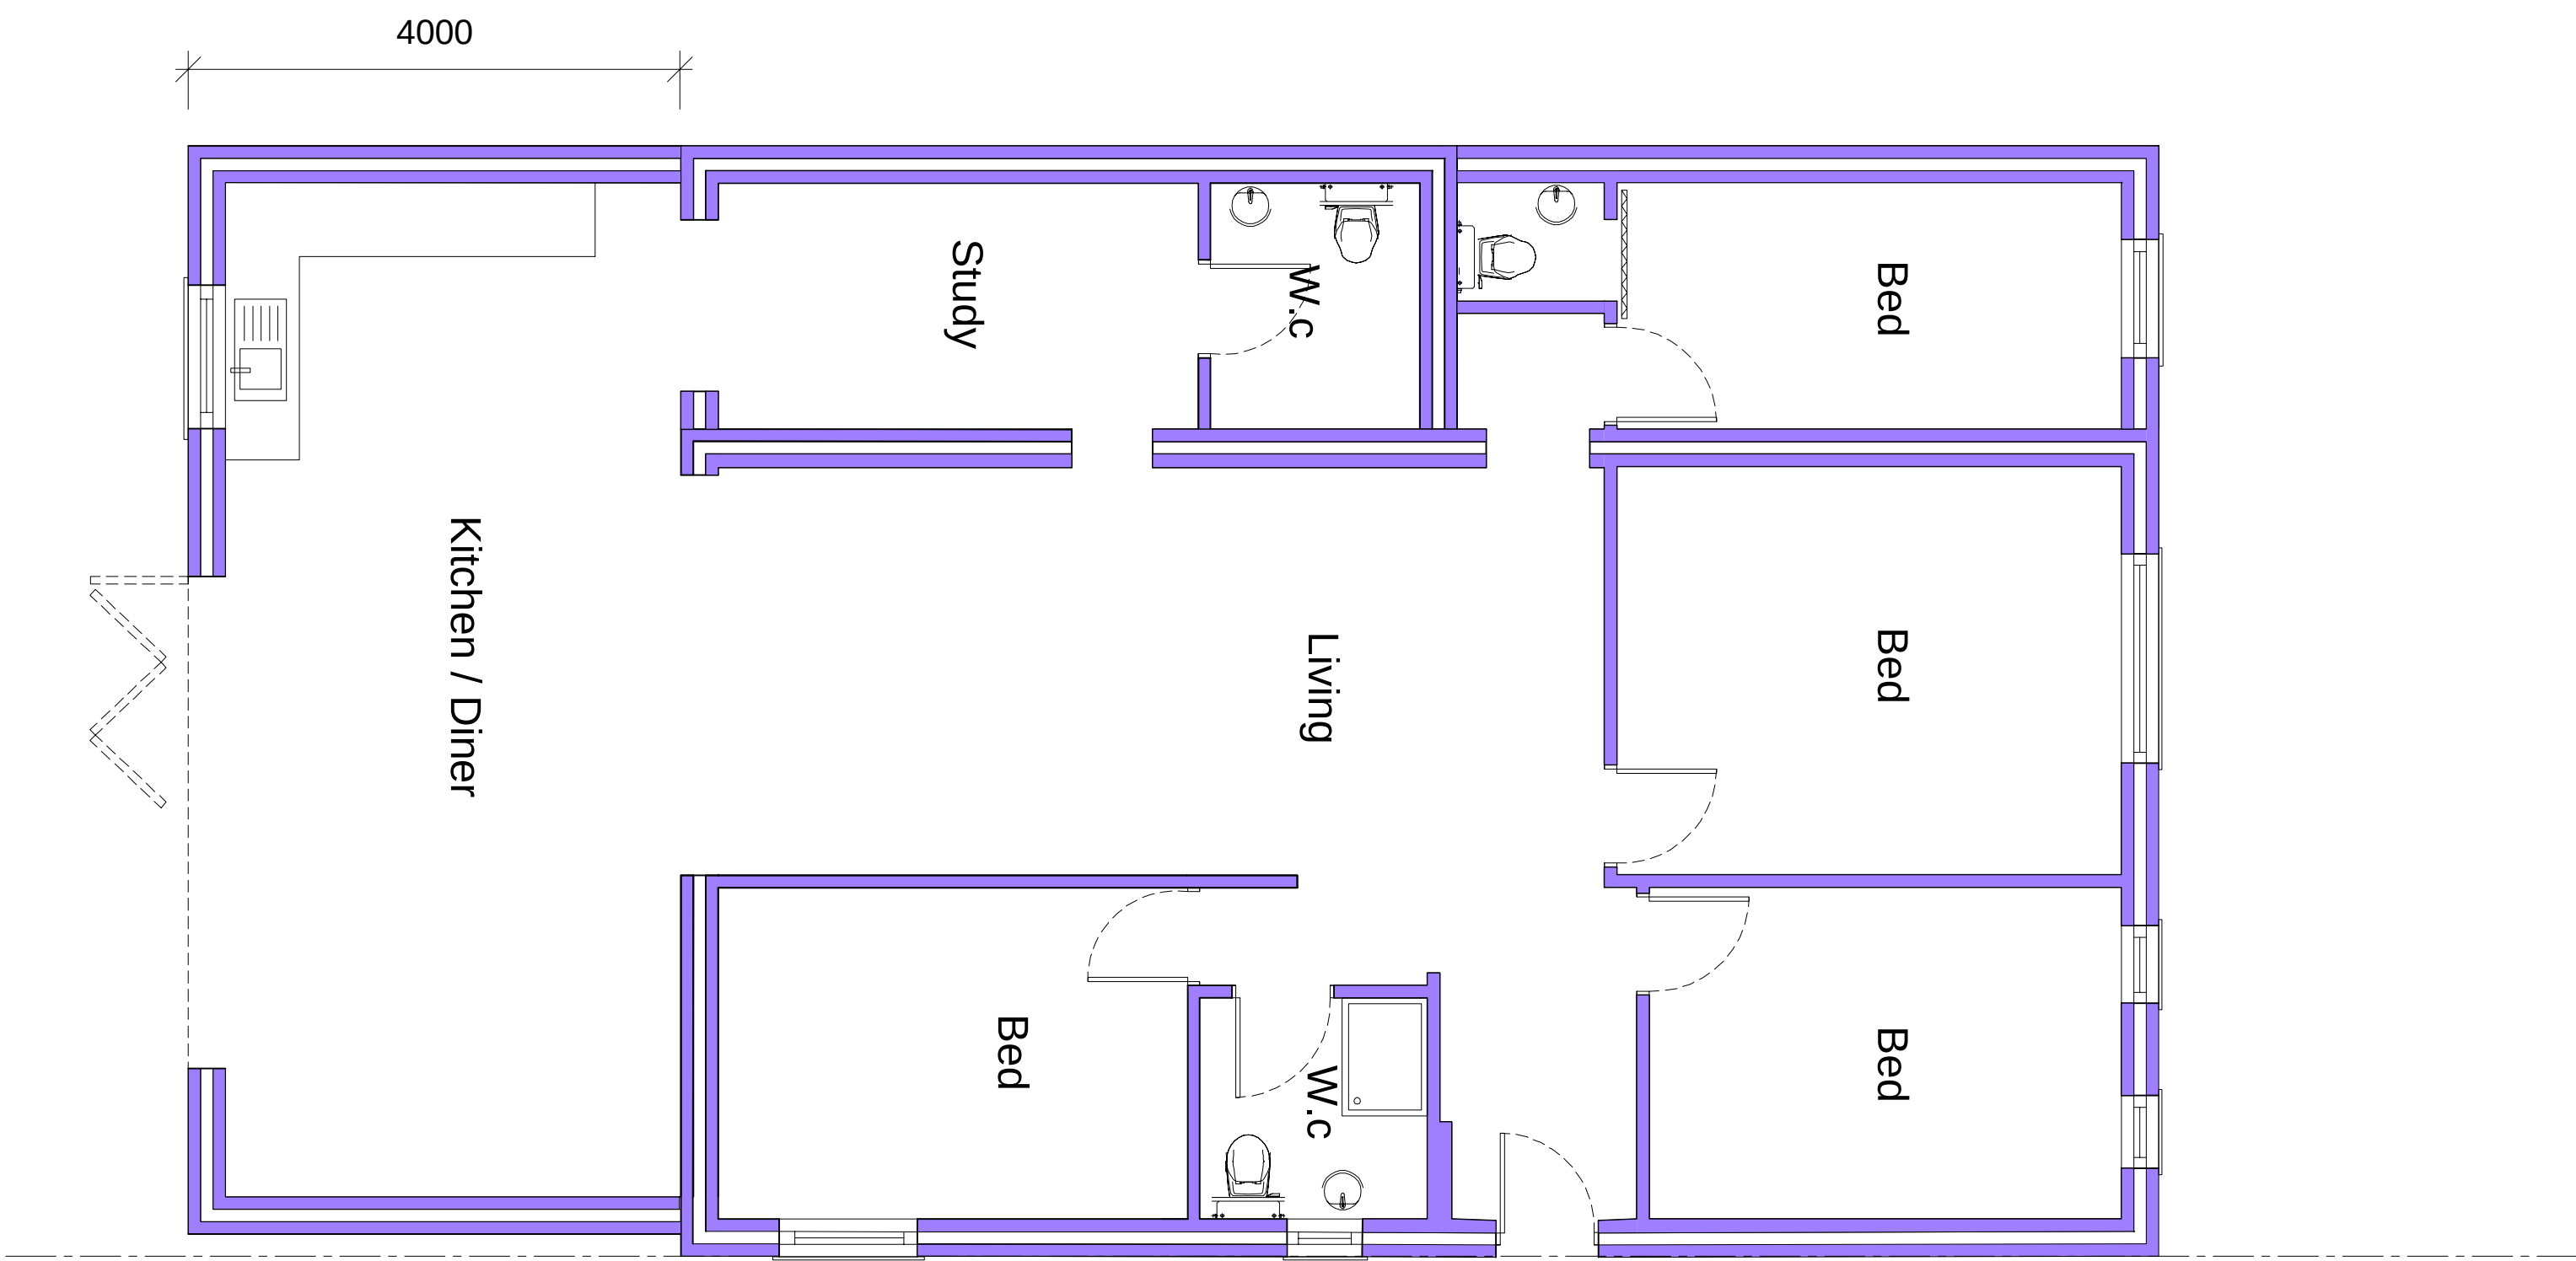


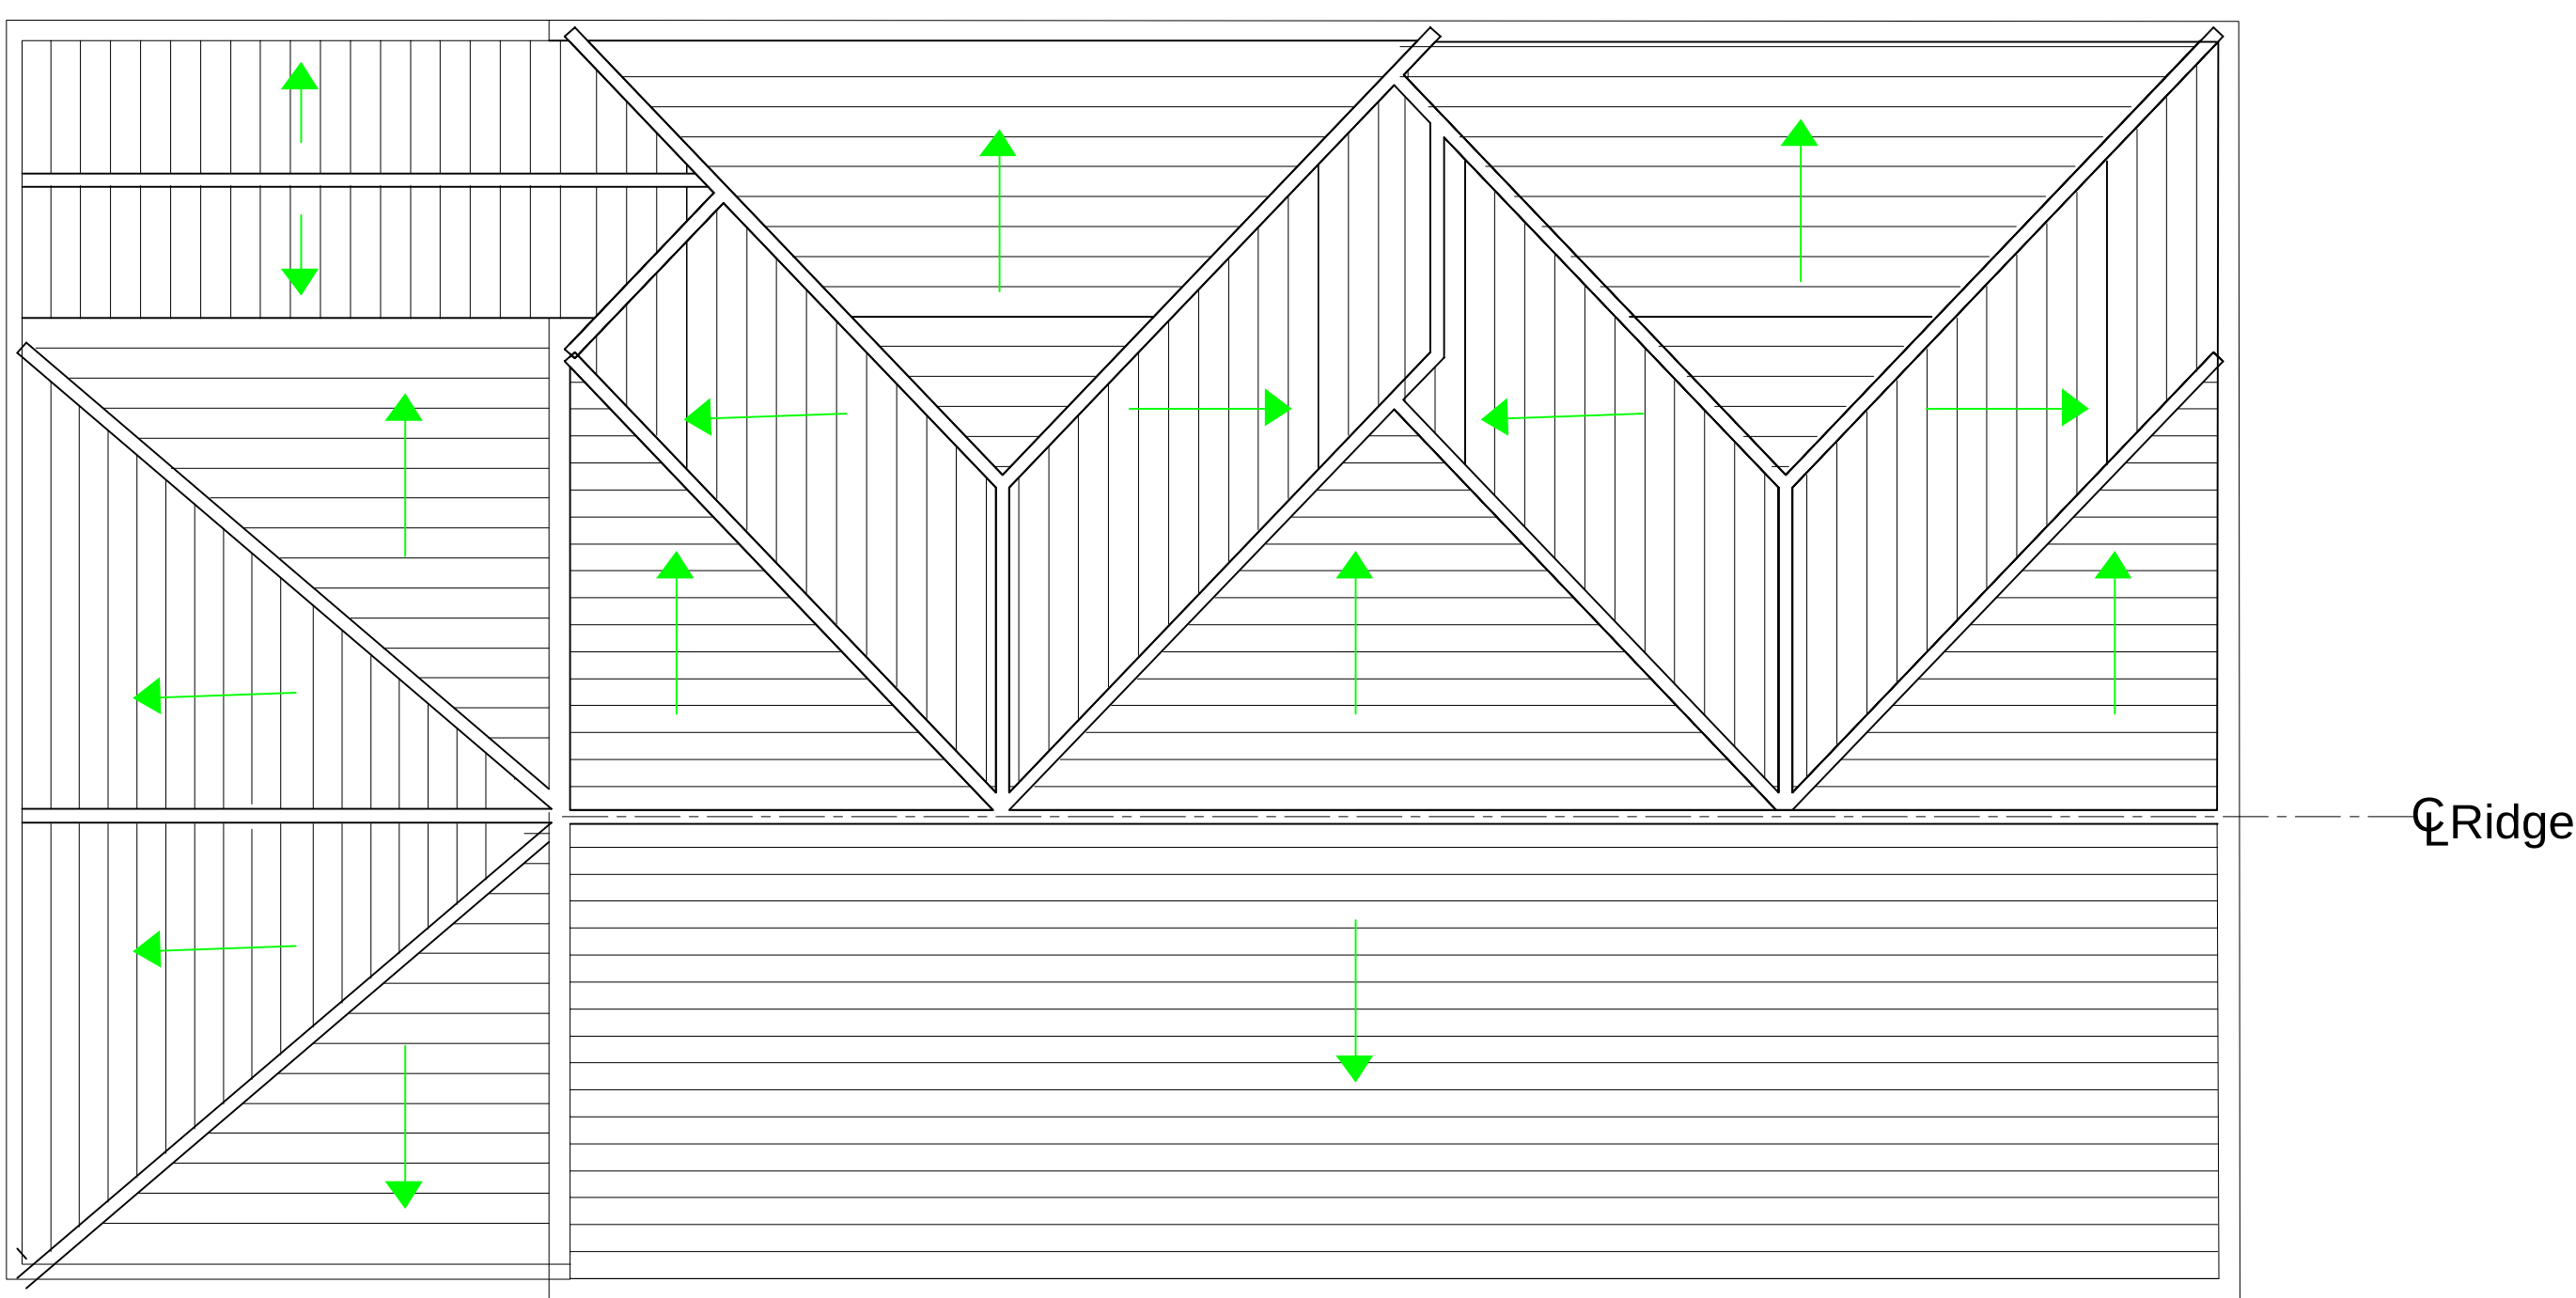


Proposed Ground Floor Plan

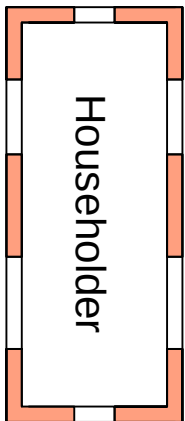

Proposed Roof Plan

 

|     |                    |          |  |  |
|-----|--------------------|----------|--|--|
|     |                    |          |  |  |
| P1  | ISSUED TO PLANNING | 06.01.23 |  |  |
| Rev |                    | Date     |  |  |

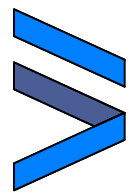

IMPERIAL  
STRUCTURAL PLANNING LTD

9A THE PINNACLE · 169 HIGH ROAD · GOSWELL HEATH · NORF 69N  
0794021222

|           |                                                        |
|-----------|--------------------------------------------------------|
| Job Title | 1 Harrowby Gardens<br>Northfleet Gravesend<br>DA11 8SH |
|-----------|--------------------------------------------------------|

|               |                |
|---------------|----------------|
| Drawing Title | Proposed Plans |
|---------------|----------------|

|         |             |          |     |
|---------|-------------|----------|-----|
| Scale   | 1:50 @ A1   |          |     |
| Job No. | 51-1000-989 | Proj No. | S05 |
|         |             | Rev      | P1  |