




Proposed Front Elevation
1 : 100



Proposed Rear Elevation
1 : 100

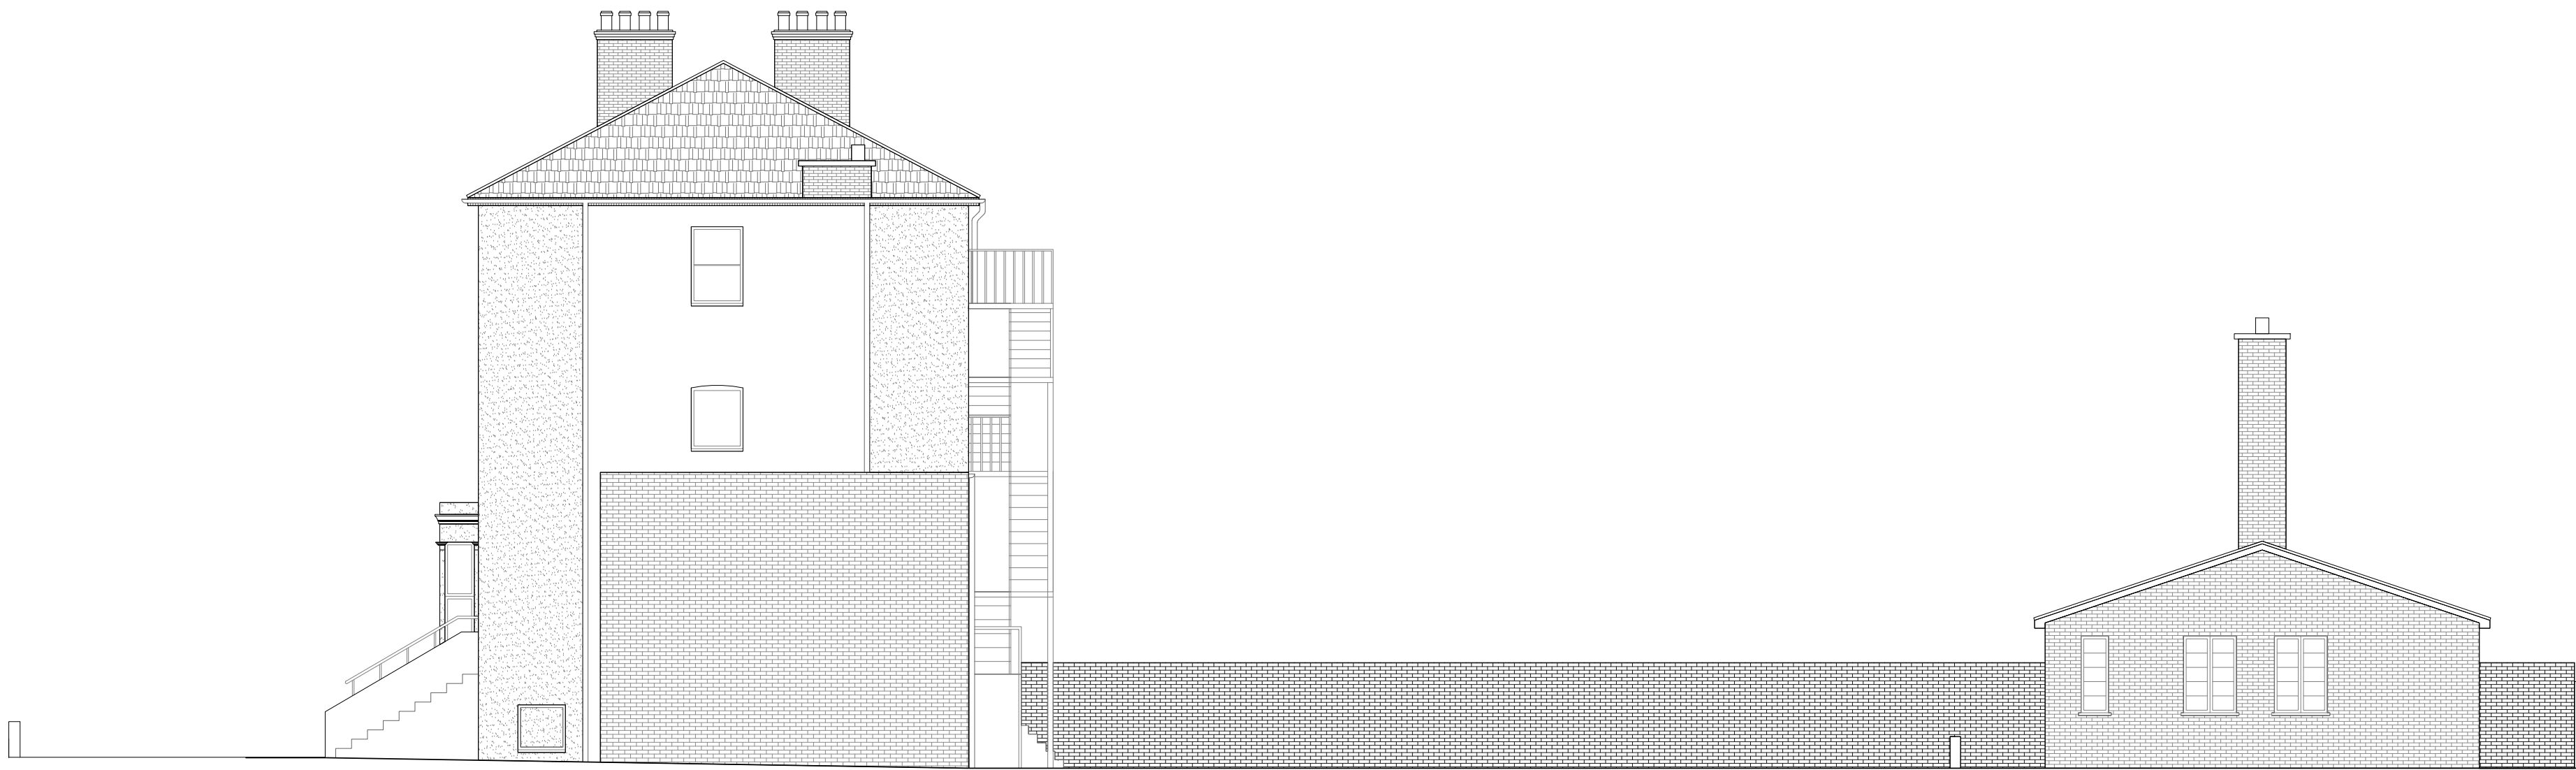


Proposed RH Elevation
1 : 100



Proposed LH Elevation
1 : 100

Note No External Changes to elevations

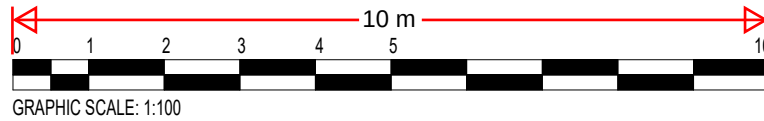

NOTE

1. ALL MEASUREMENTS TO BE CONFIRMED ON SITE
2. ALL DRAWINGS AND DETAILS TO BE READ IN CONJUNCTION WITH RELEVANT DOCUMENTS AND SPECIFICATIONS
3. NOTE: ANY VARIATIONS TO DETAIL MUST BE DISCUSSED WITH BUILDING CONTROL OFFICER AND ENGINEER

Rev	Description	Date

PROJECT St James House, 6-8 Overcliffe,
Gravesend DA11 0EF

CLIENT
Tower Group Developments Ltd

SHEET NAME
Proposed Elevations

SANAA DESIGNS
Email - sanaadesigns@outlook.com
Mobile - 07583 437570

DRAWN BY
MMK

CHECKED BY
TK

DATE
September 2024

SCALE (@ A1)
1 : 100

SHEET NUMBER
PL-01/6-8OC/SD103

REV