

This drawing is copyright of
MEOB Consulting Limited.

All dimensions to be verified on site before
construction.



Do not scale unless for planning application
purposes.



Proposed Front Elevation



Proposed Rear Elevation

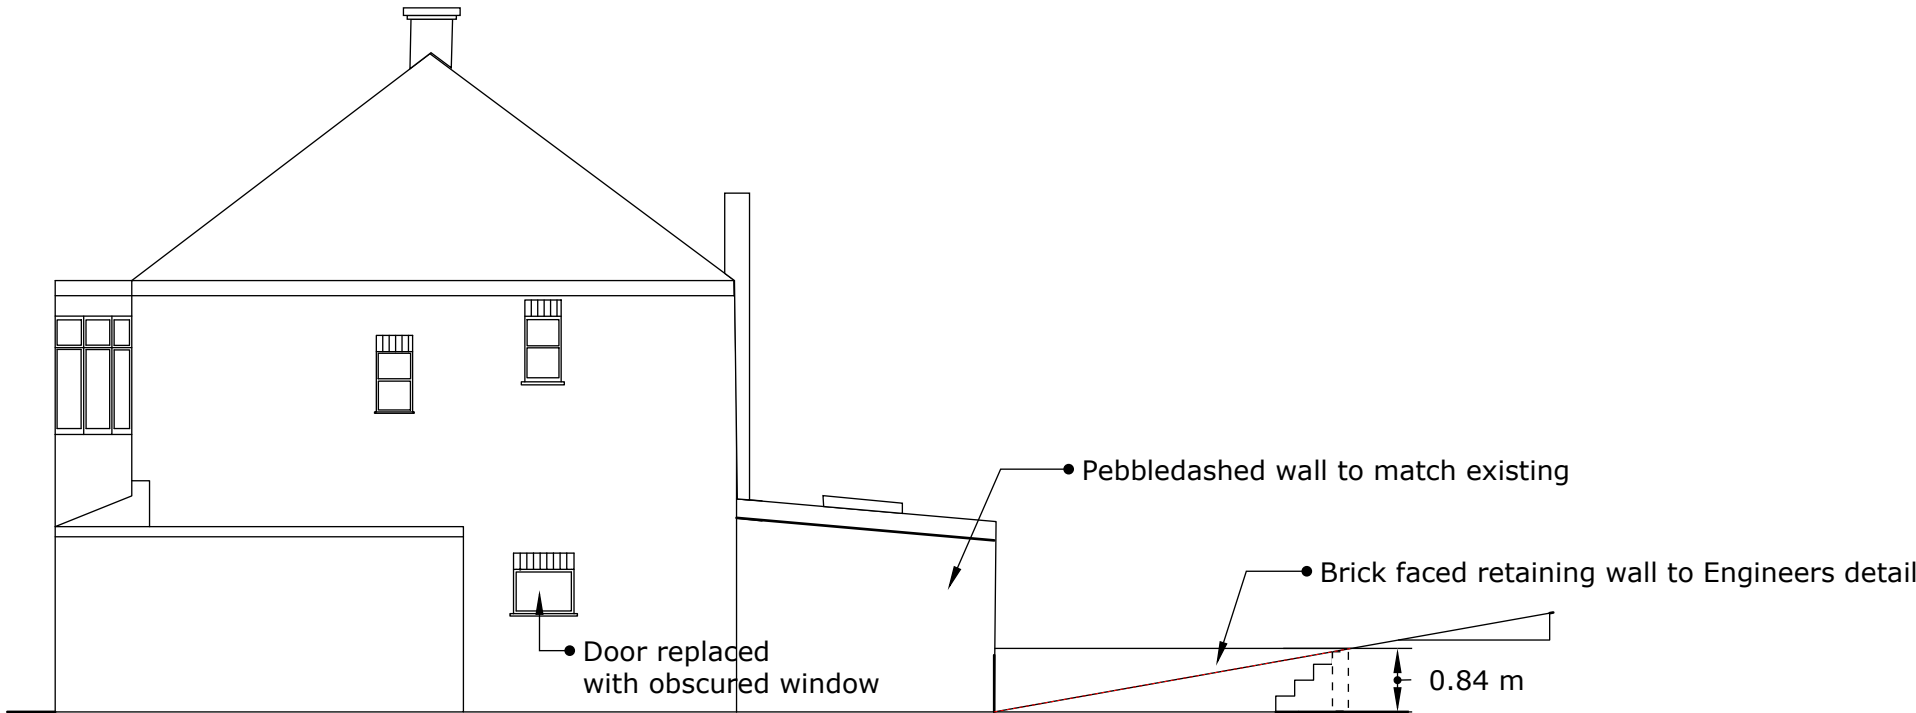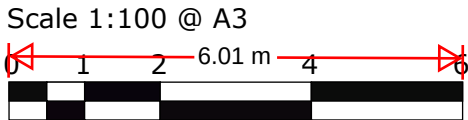

Proposed Side Elevation

MEOB MEOB Consulting Limited 13 Singlewell Road, Gravesend, Kent, DA11 7PN	
Project Name 42 Milton Hall Road, Gravesend, DA12 1QW	
Drawing Title PROPOSED ELEVATIONS	
Drawing Status	PLANNING
Drawn by MB	Date 10/12/23
Drawing Name MEOB - MHR - ELE - 002 Rev A	