




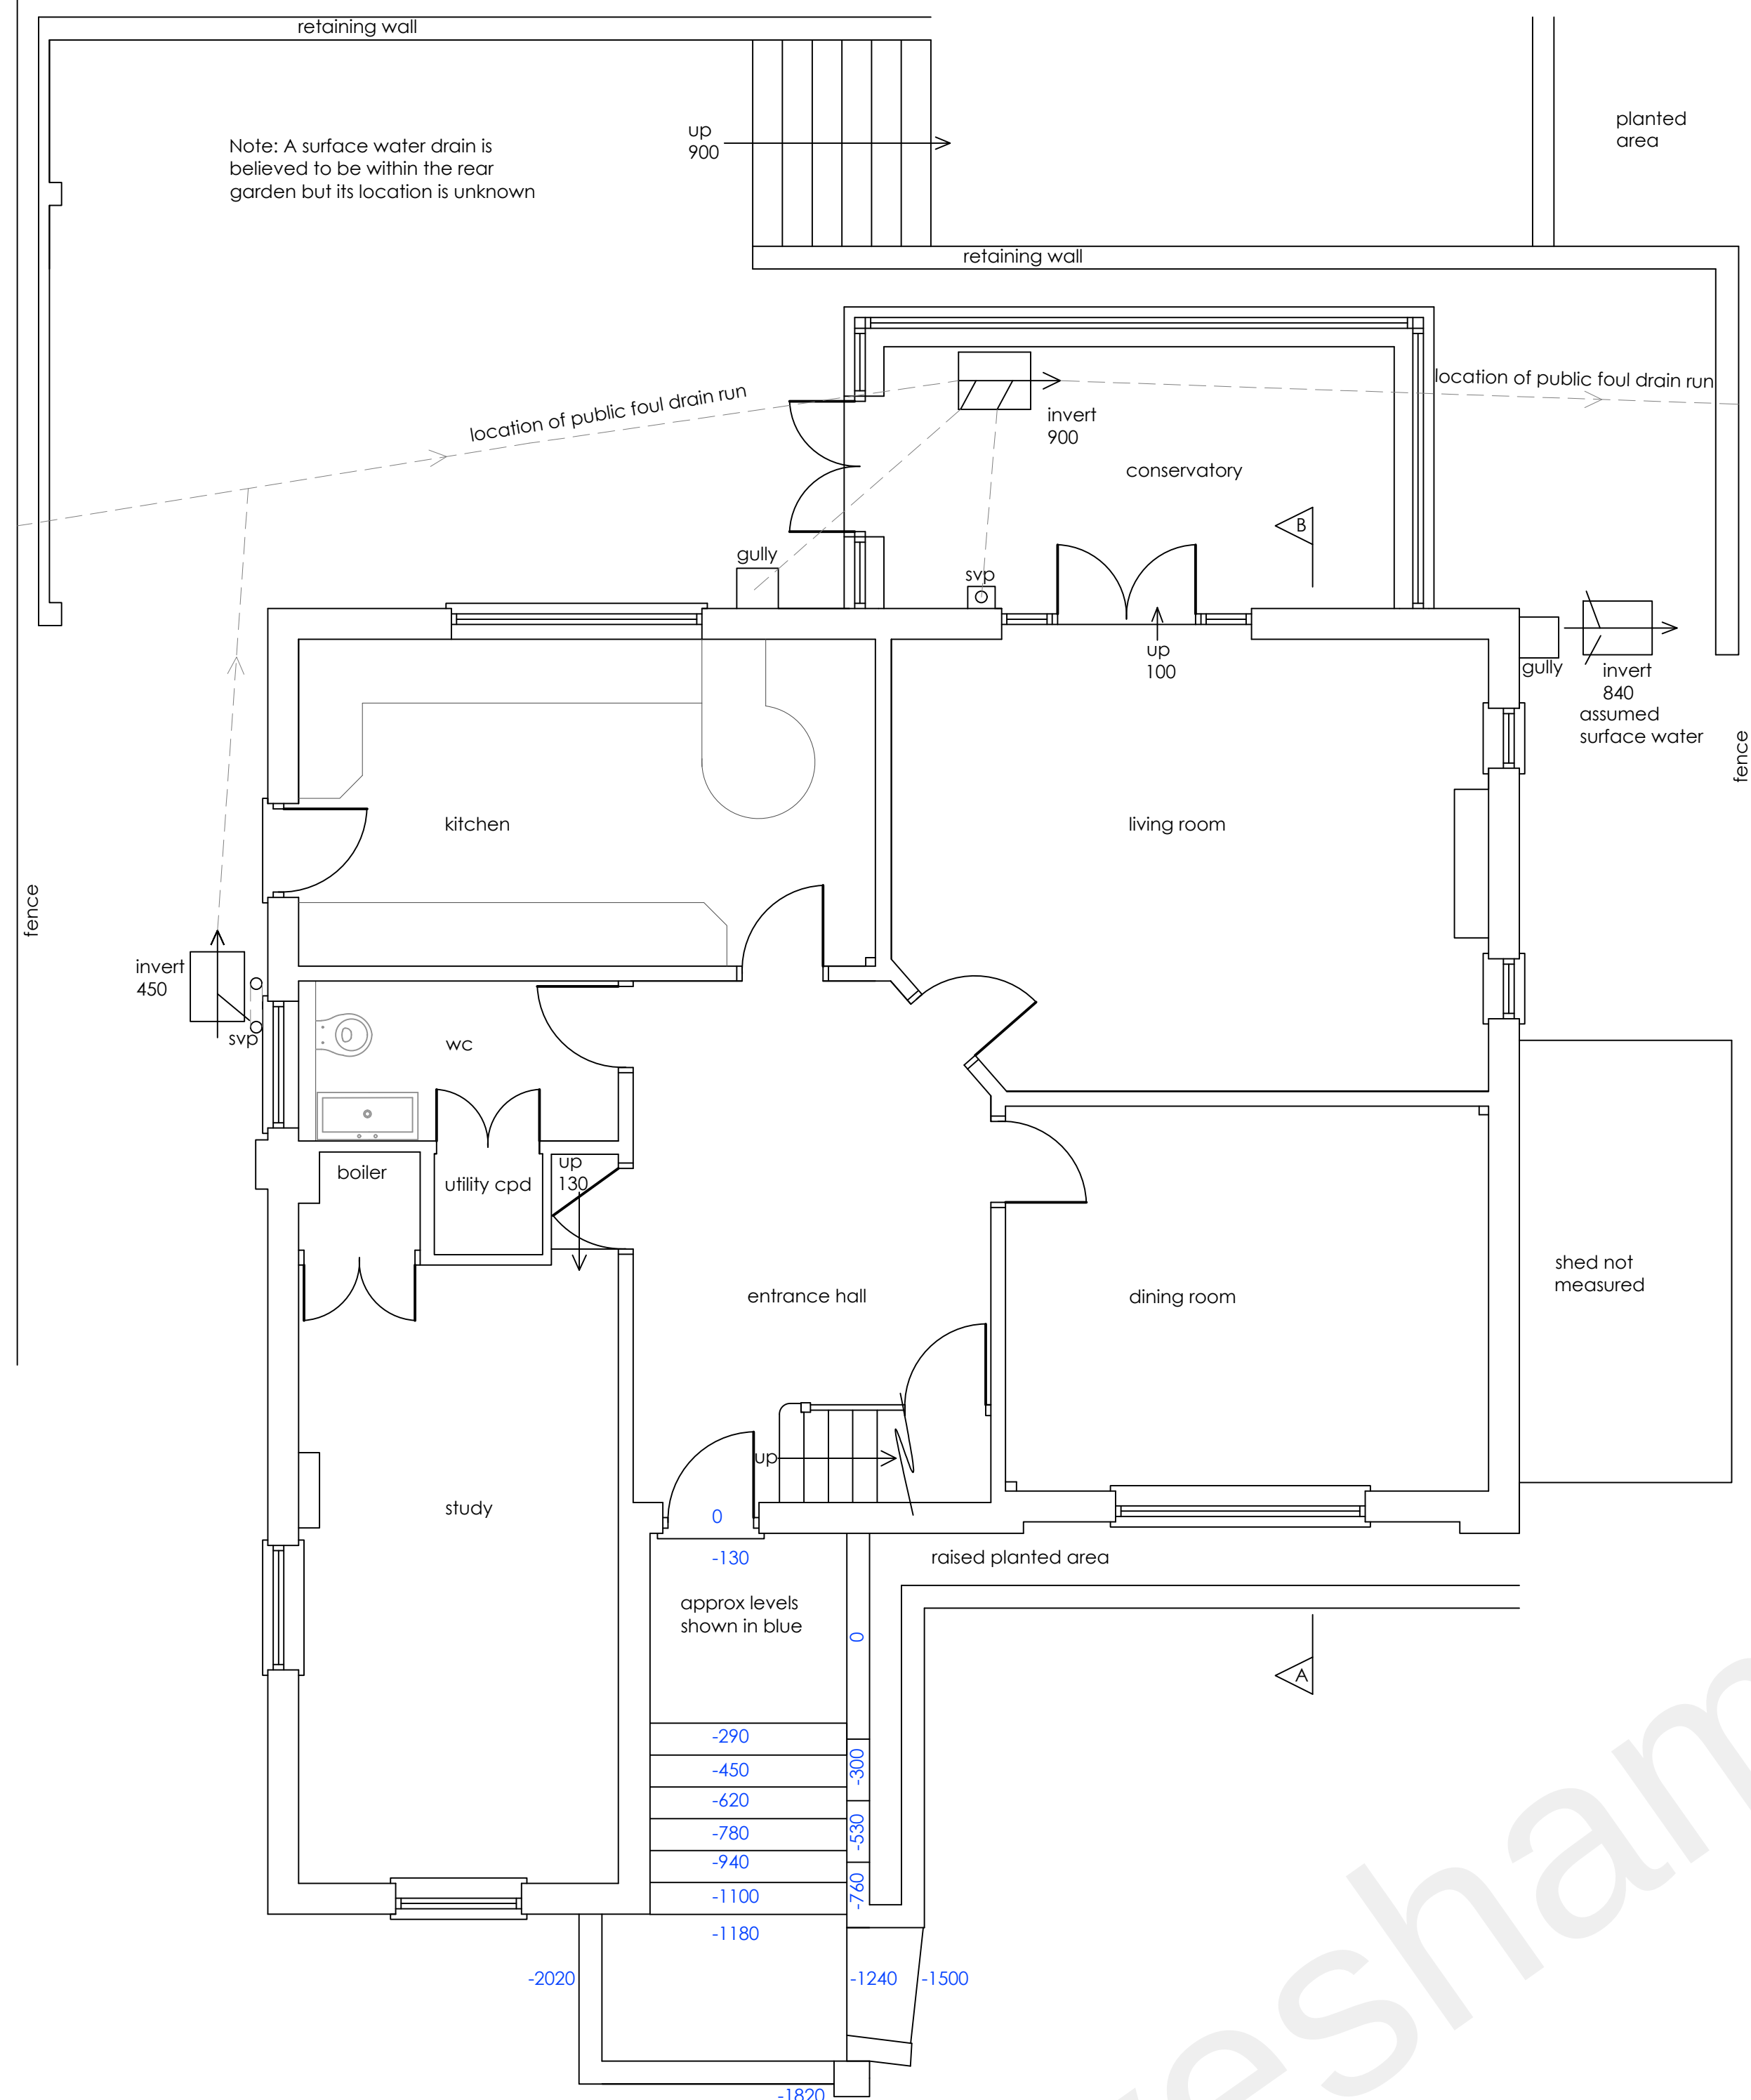

Ground floor plan  
1:50

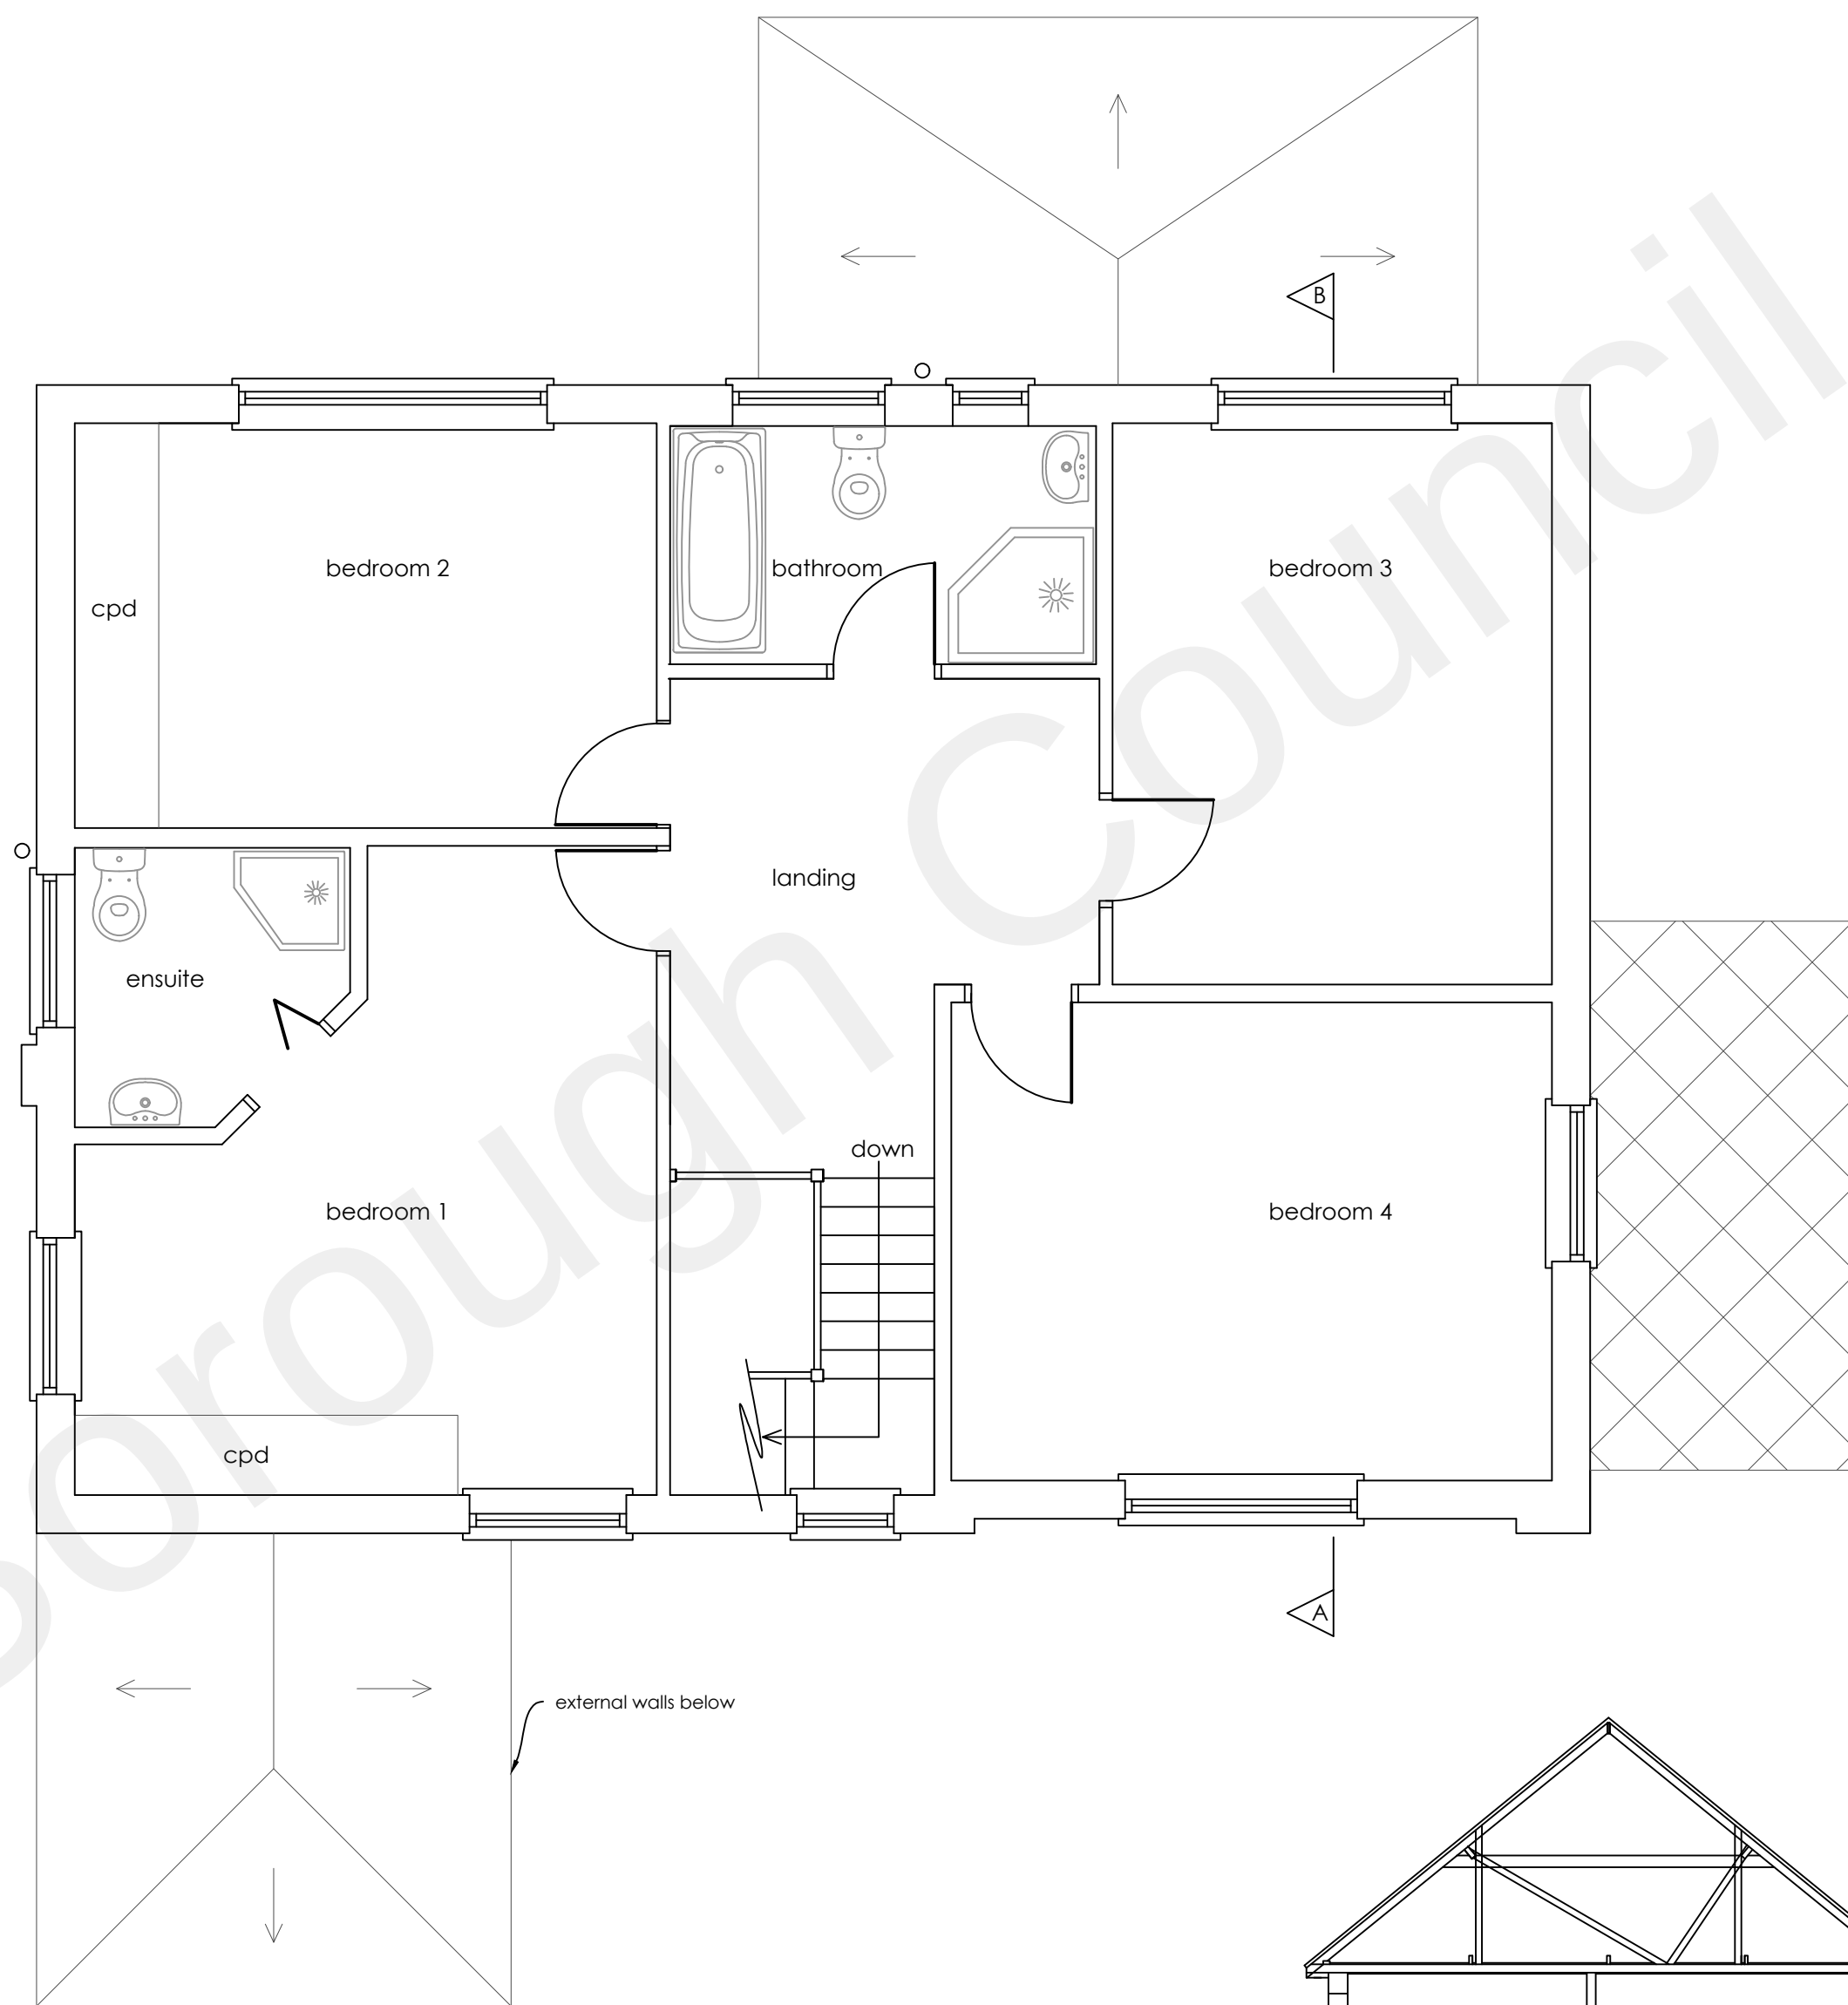

First floor plan  
1:50  
0 1m 2m 3m 4m 5m  
1:50 scale bar

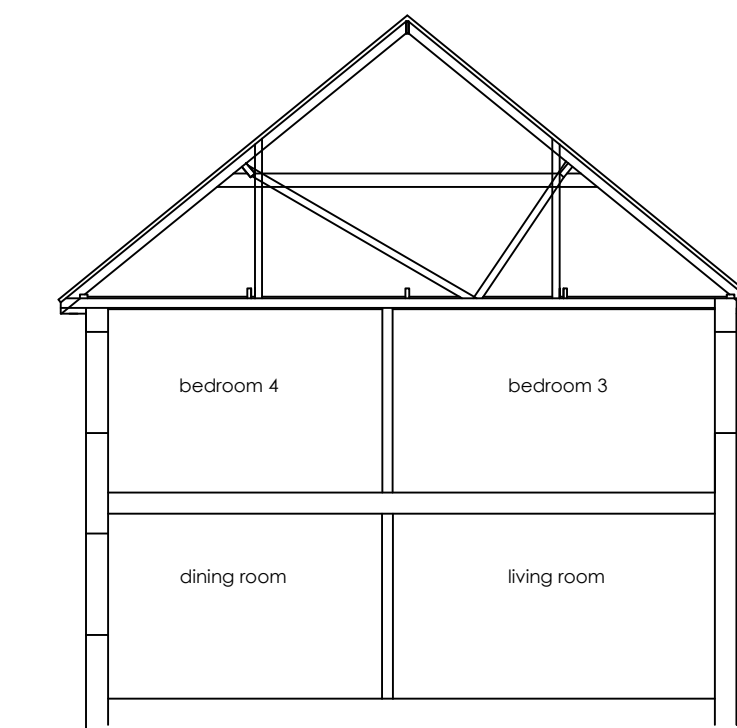

Section A - B  
1:100




Front elevation  
1:100



Flank elevation  
1:100



Rear elevation  
1:100

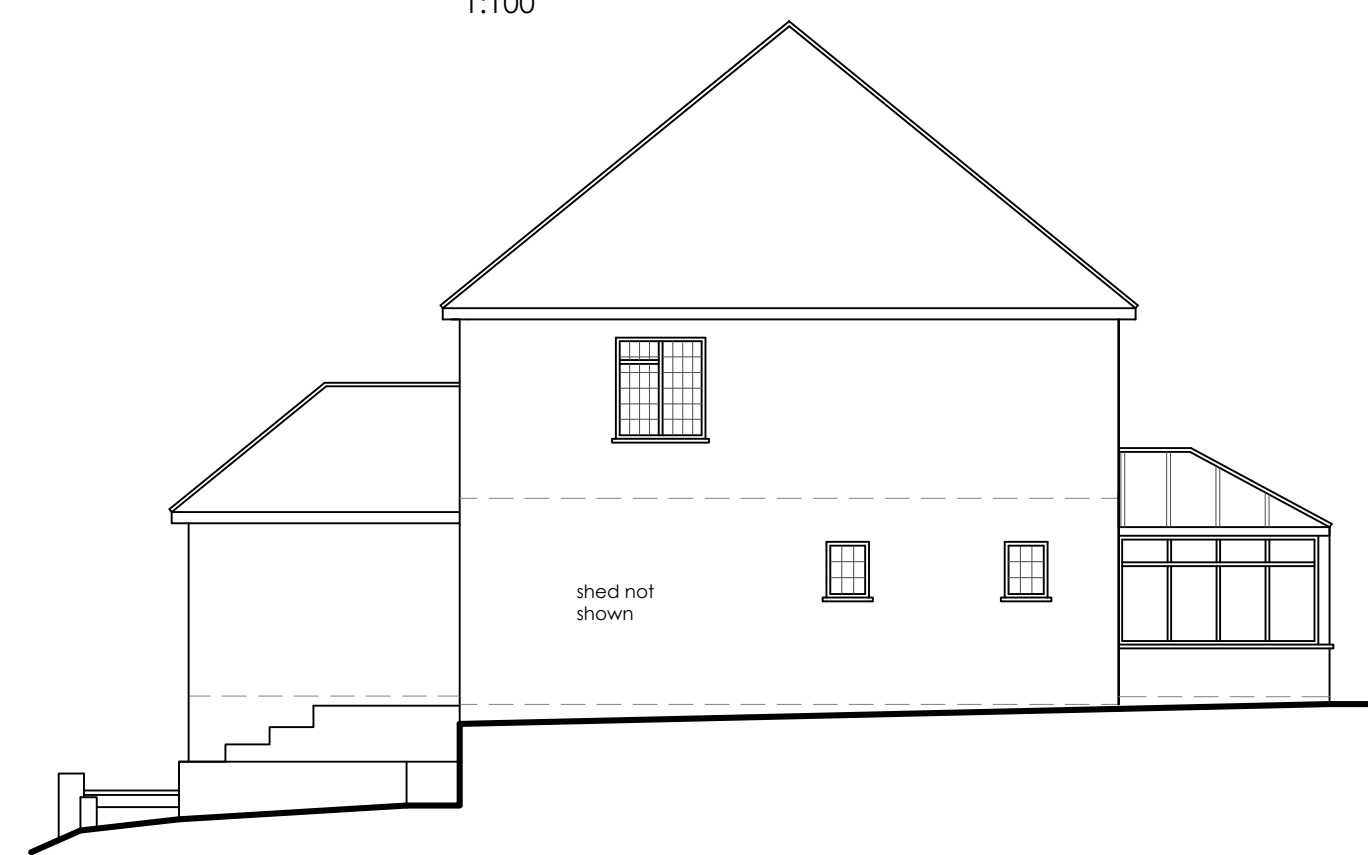

Flank elevation  
1:100

Construction (Design and Management) Regulations 2015. Virtually everyone involved in a construction project has legal duties under CDM 2015. See further information at [www.HSE.gov.uk](http://www.HSE.gov.uk)

Asbestos - get your property tested. Further information and your responsibilities can be found at [www.HSE.gov.uk](http://www.HSE.gov.uk).

These plans are for identification purposes only. Do not scale from these plans - take measurements on site. All dimensions are approximations. This plan is for viewing at the scales indicated only. This plan is suitable for planning permission purposes.

| Revision | Description              | Date     |
|----------|--------------------------|----------|
| A        | Insewer drain info shown | 22.03.22 |

**SAMUEL MOSS LTD**  
01322 408573 / 07796 454747  
[office@samuelmossltd.co.uk](mailto:office@samuelmossltd.co.uk)  
[www.samuelmossltd.co.uk](http://www.samuelmossltd.co.uk)

Client: Ms Aldrich

Project: 10 Warren View, Shorne, Gravesend, DA12 3EJ

Title: Existing plans

| Date:    | Scale: | Drawn: | Plan no: | Revision |
|----------|--------|--------|----------|----------|
| Feb 2022 | @ A1   | SM     | SM346.1  | A        |