



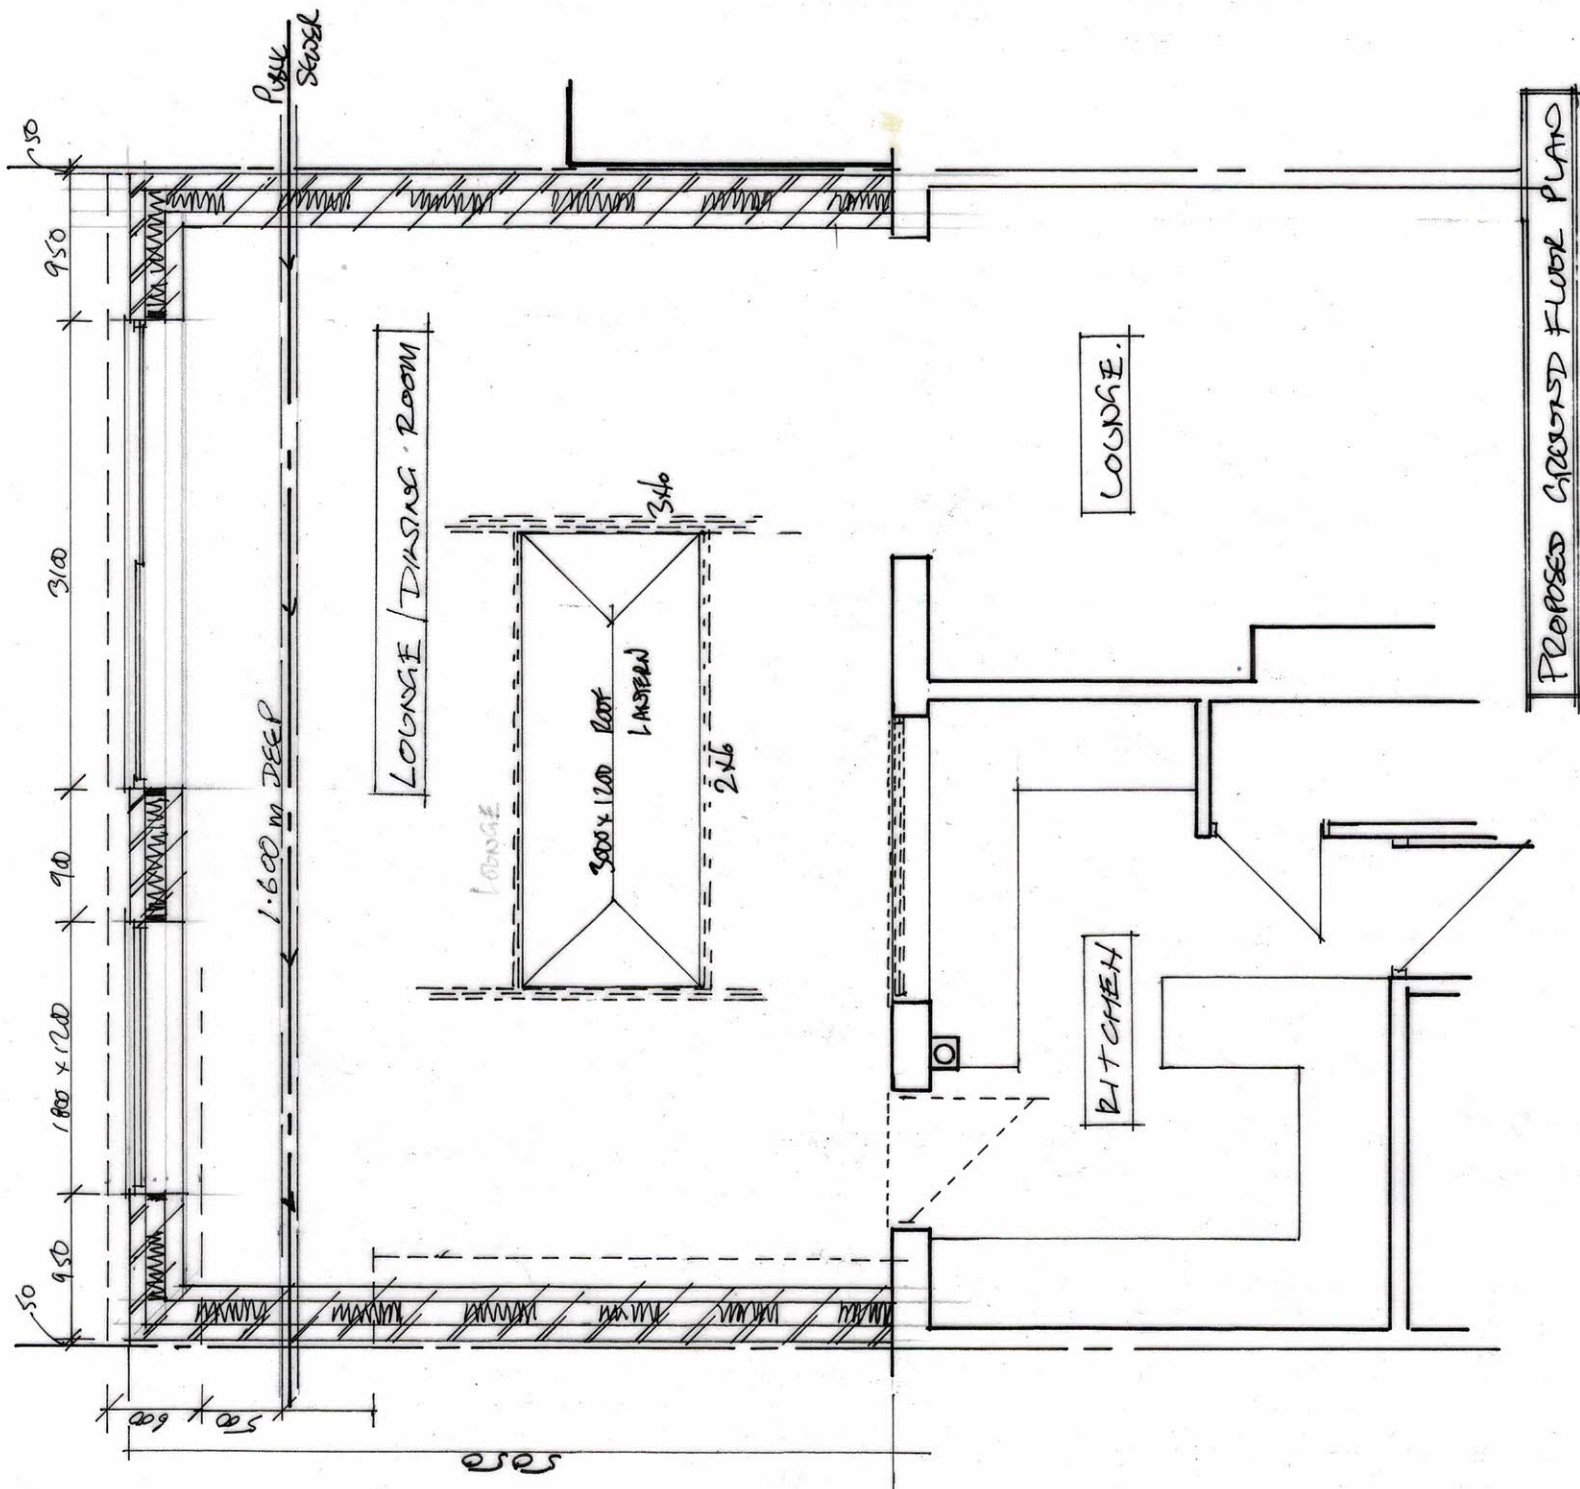

PROPOSED GROUND FLOOR PLAN

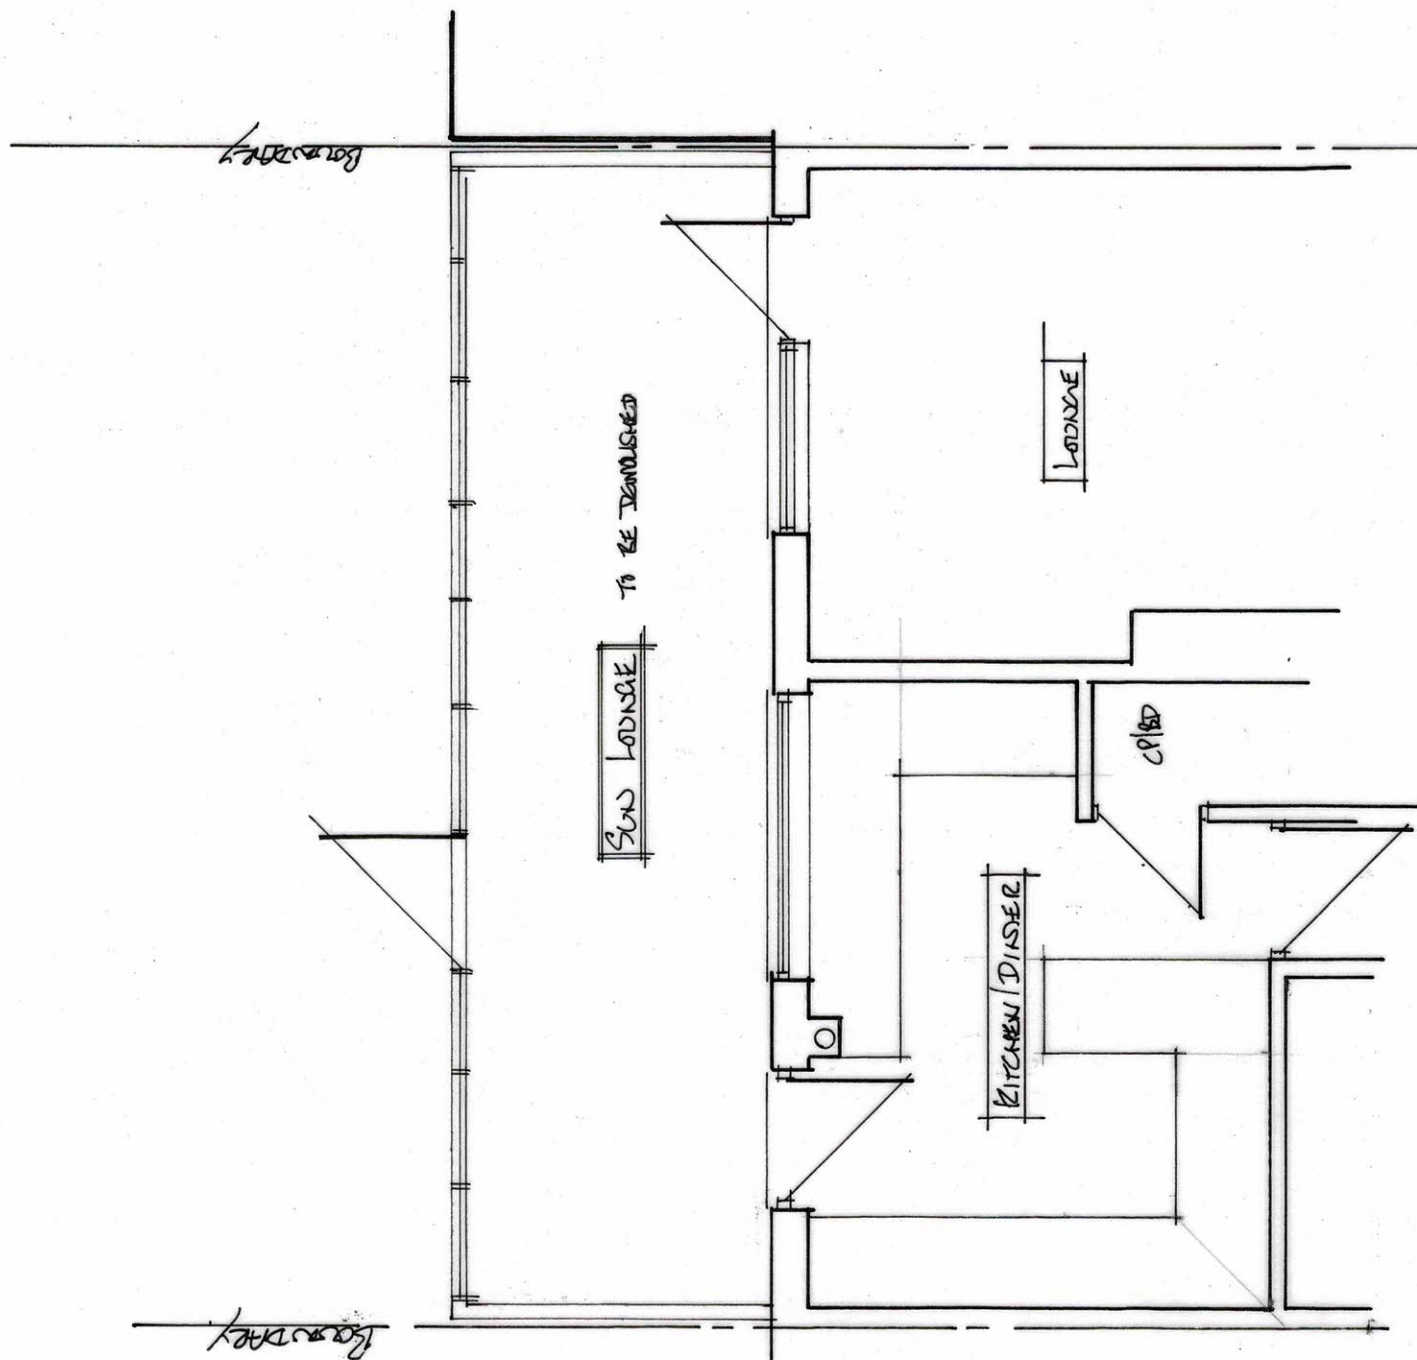

EXISTING GROUND FLOOR PLAN



SINGLE STOREY REAR EXTENSION	MRS. S. WEBB 21 CORDINGS GARDENS CLAYESBEND KENT DA12 5DB
SCALE 1/50	DATE 3/5/23
	DRAWING NO 01