




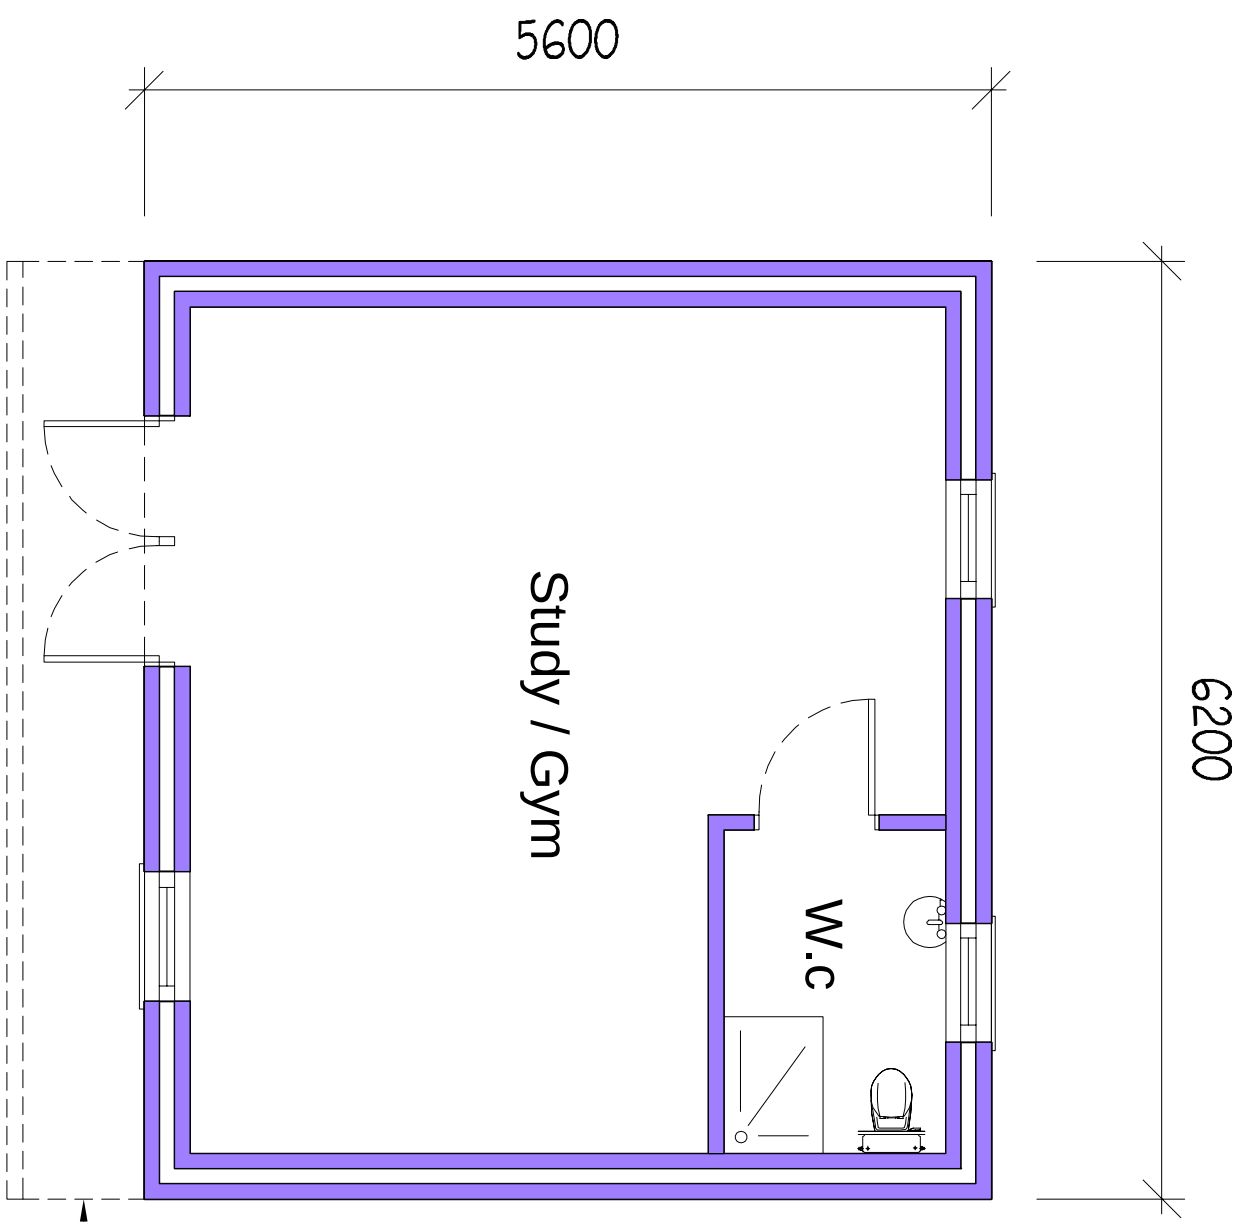


Proposed Ground floor plan

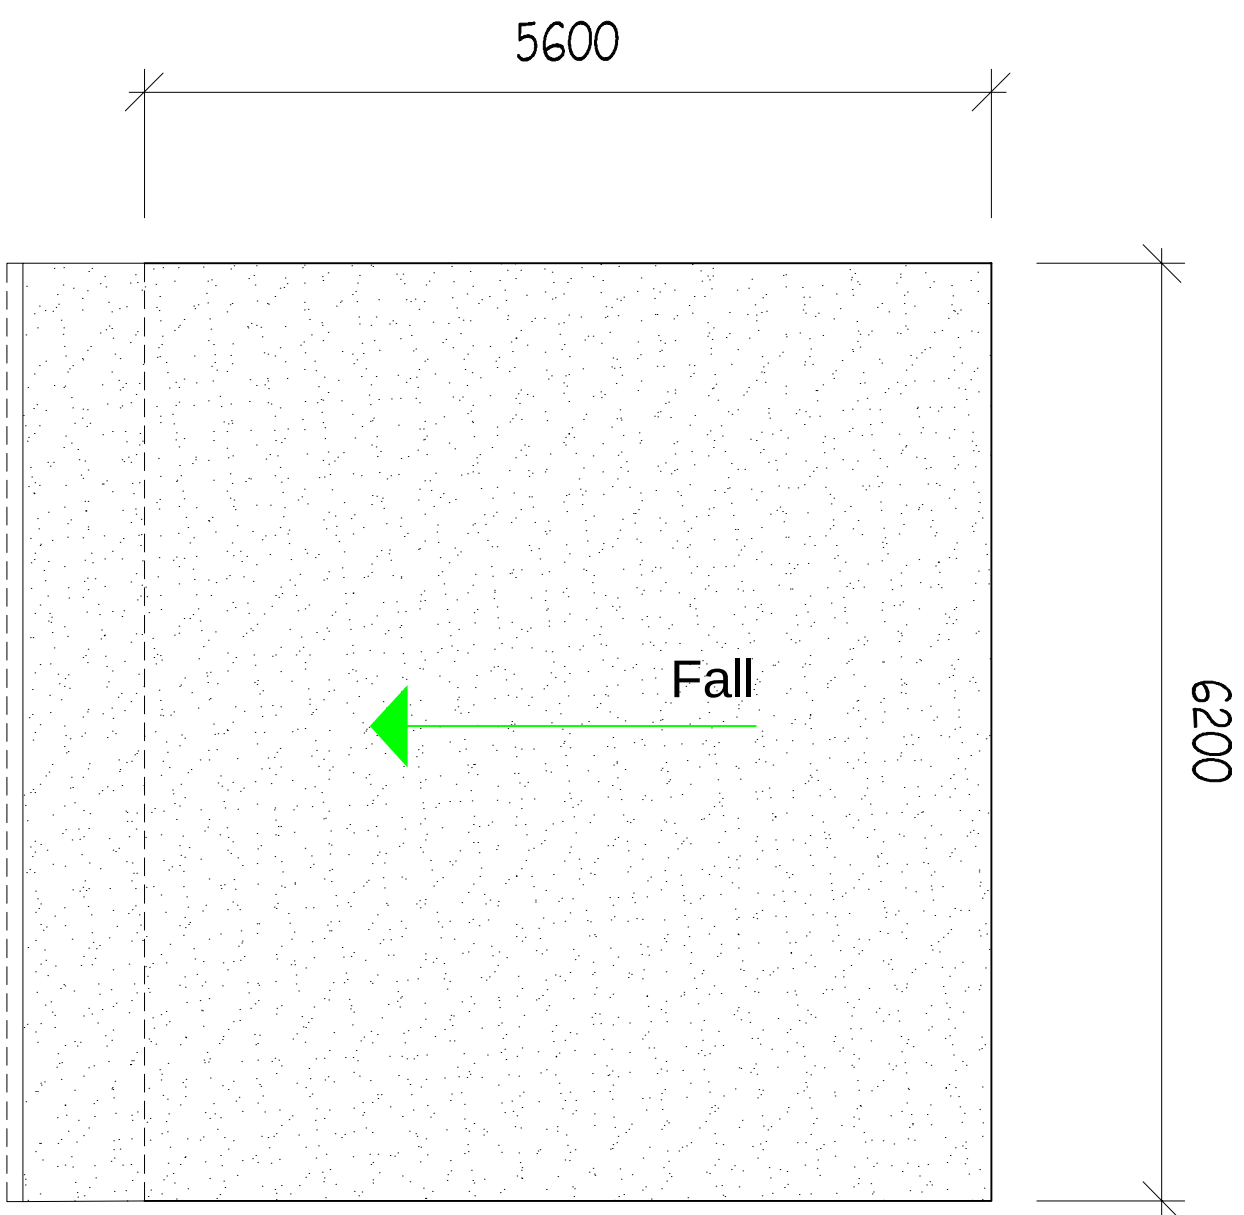


Proposed Roof Plan

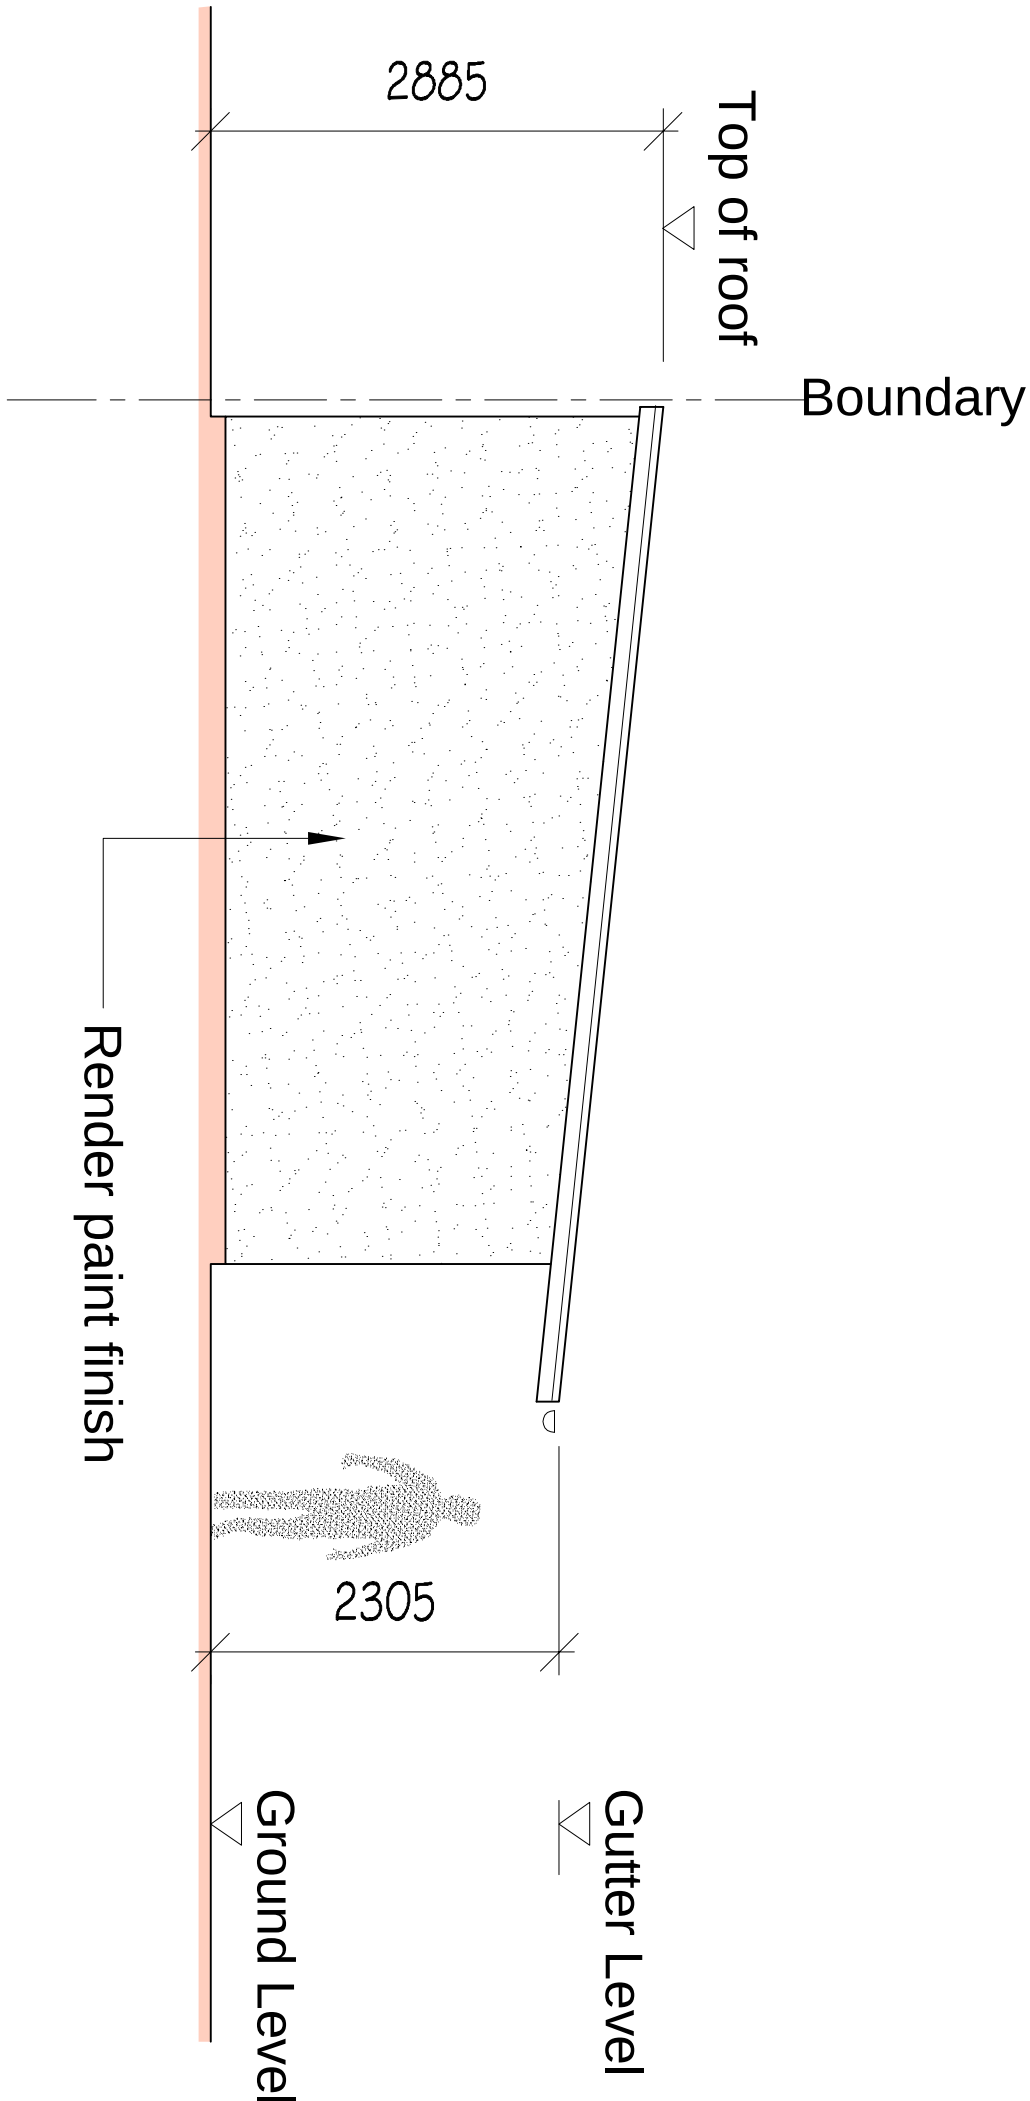


Proposed Side Elevation

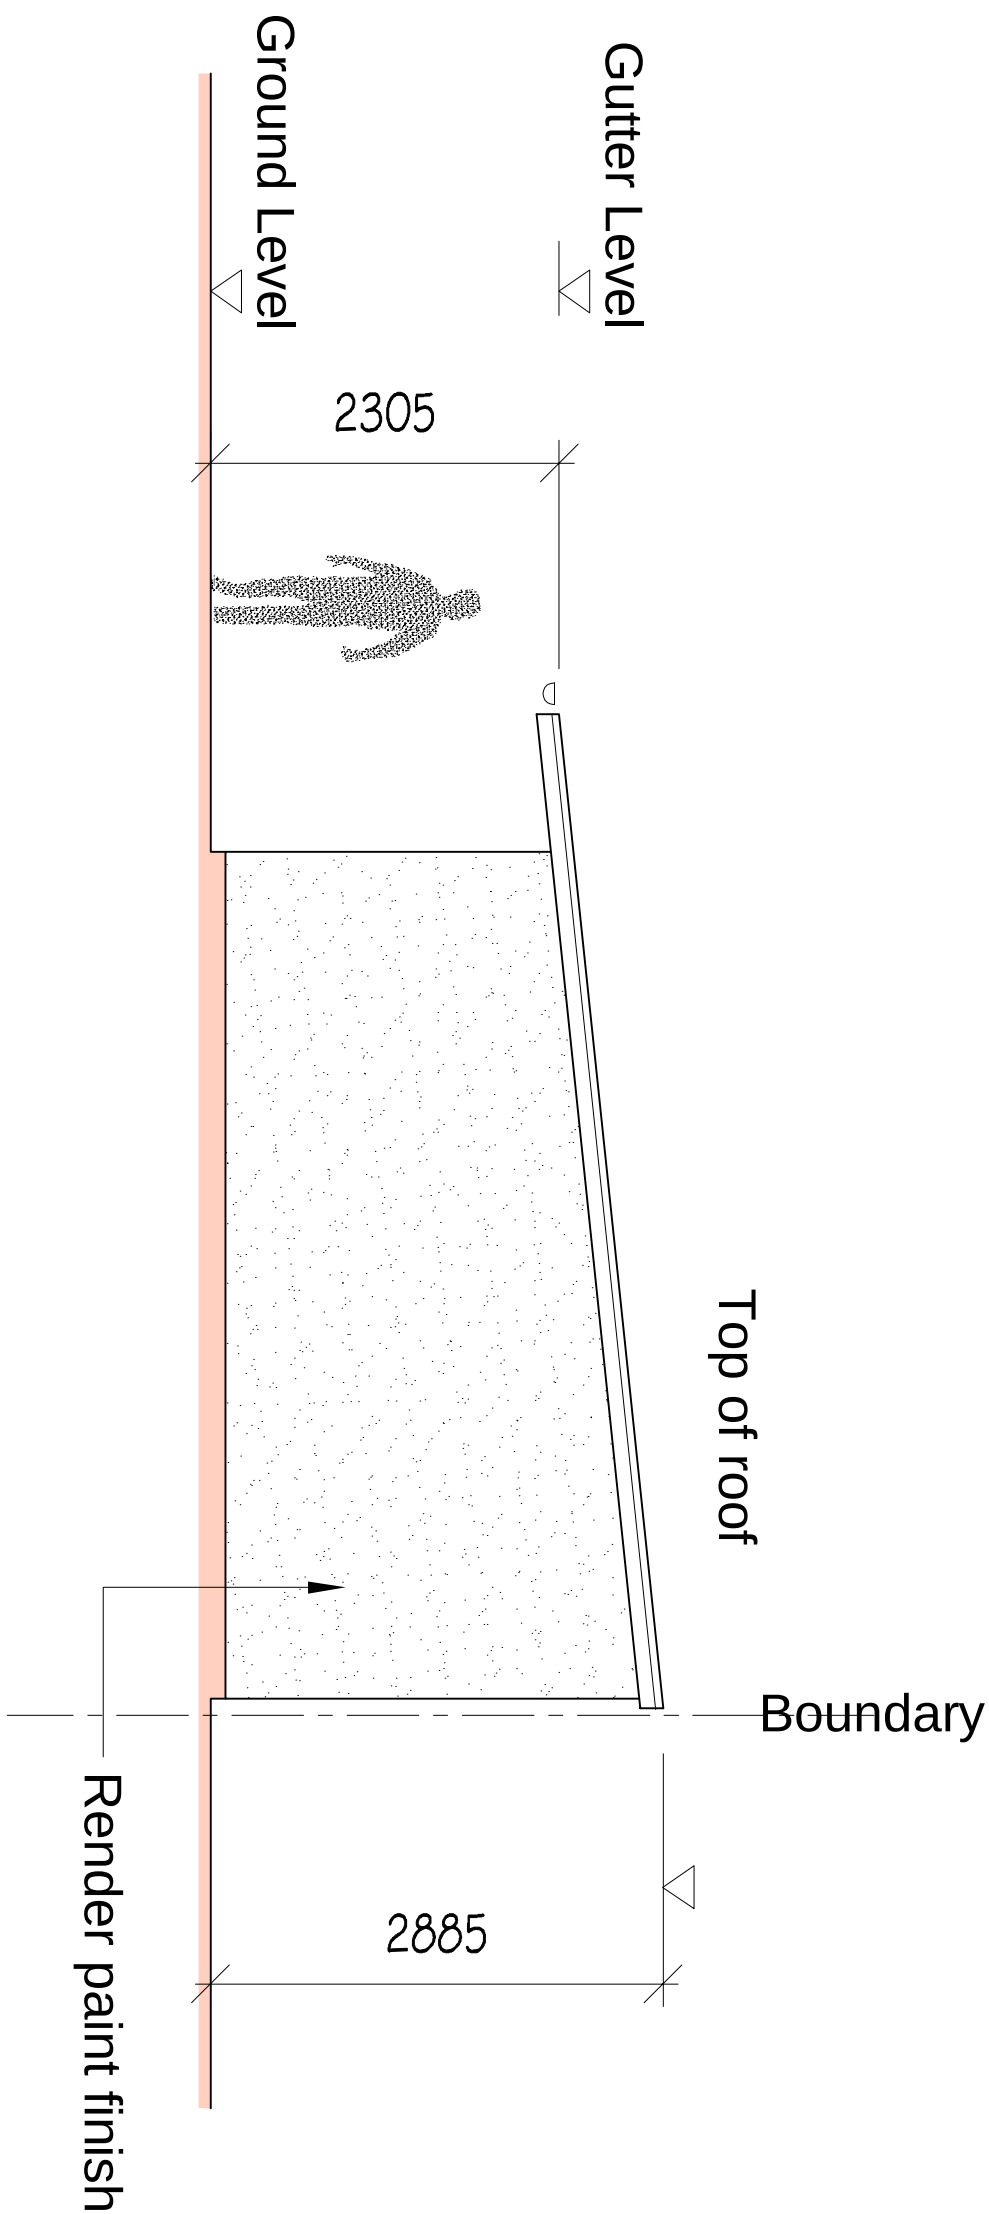

Proposed Other Side Elevation

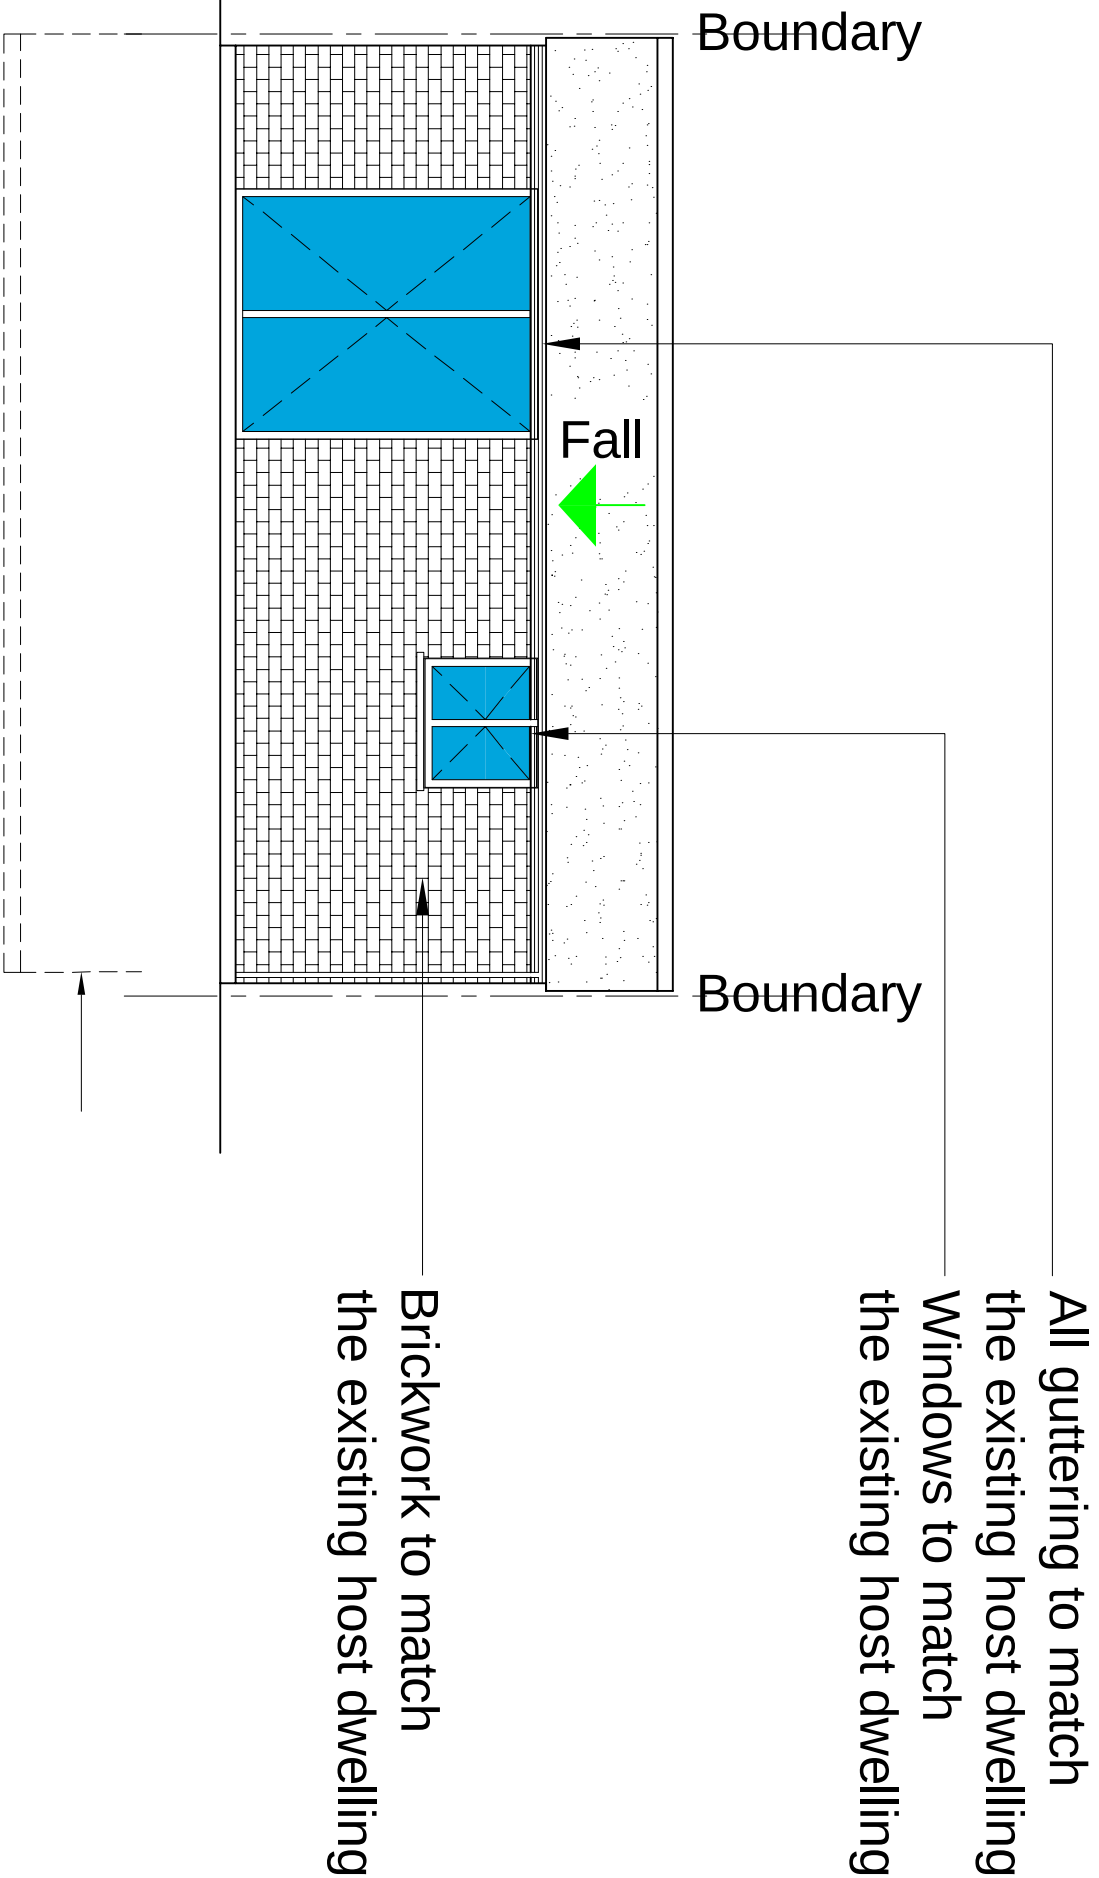

Proposed Front Elevation

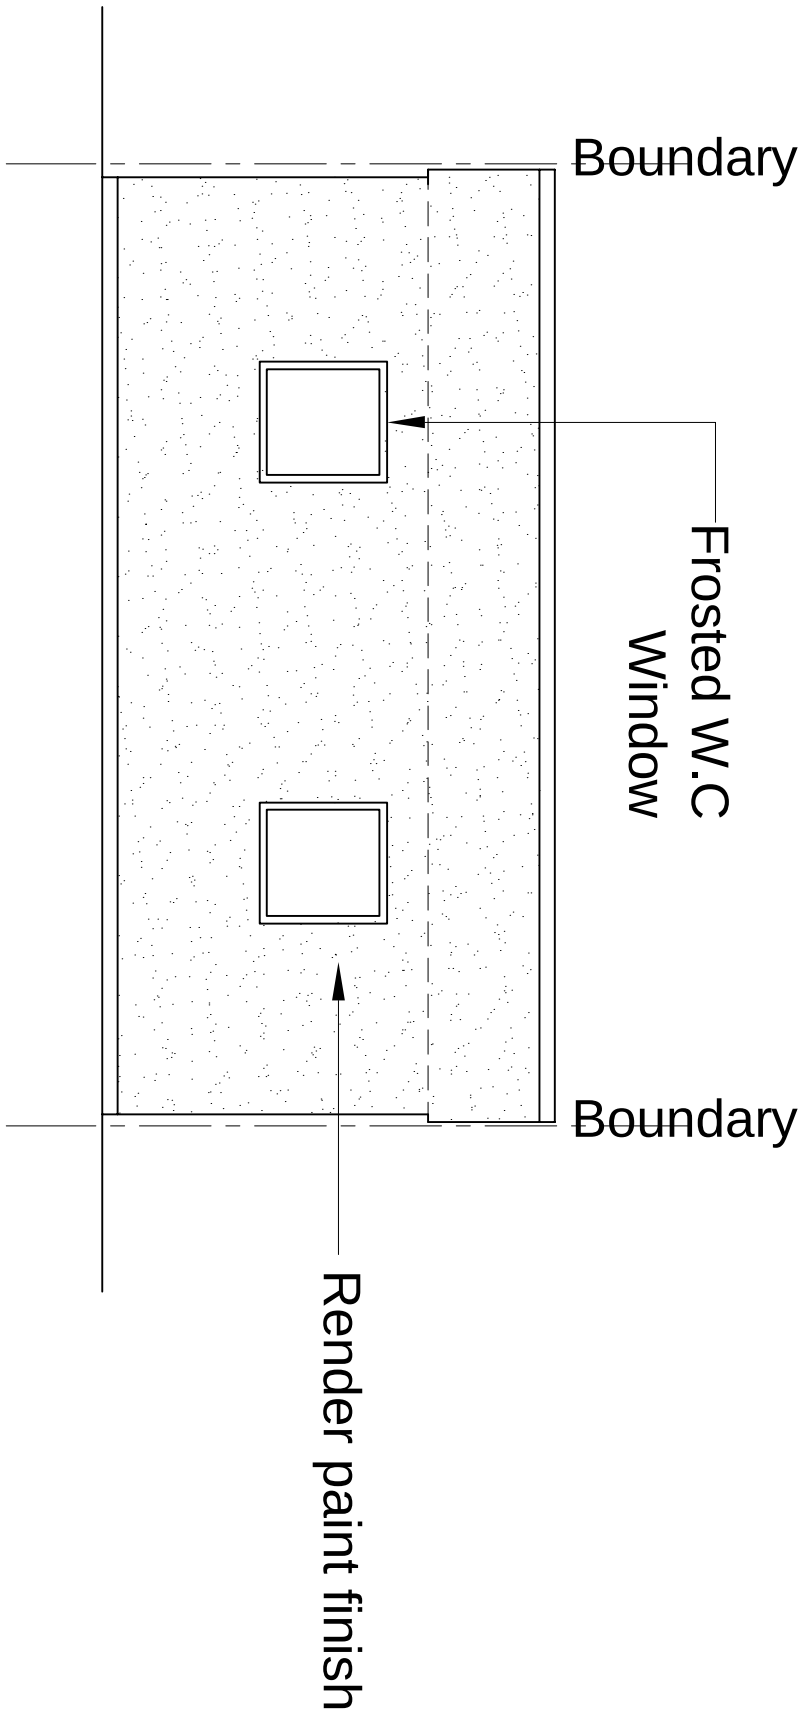

Proposed Rear Elevation

Planning		0 1m 2m	
SCALE BAR 1:50			
DESIGNER PLANS LTD			
941 THE PRINCE - 1.60 High Road Chesham Bucks HP8 4RN			
1 - 07940121223			
Job Title			
19 GRANGE ROAD			
GRAVESEND DA11 0ET			
Drawing Title			
Plans For Rear Outbuilding			
Scale 1:50 @ A1			
Date MAR` 23			
Job No.			
573-1000-589			
Rev			
P1			