



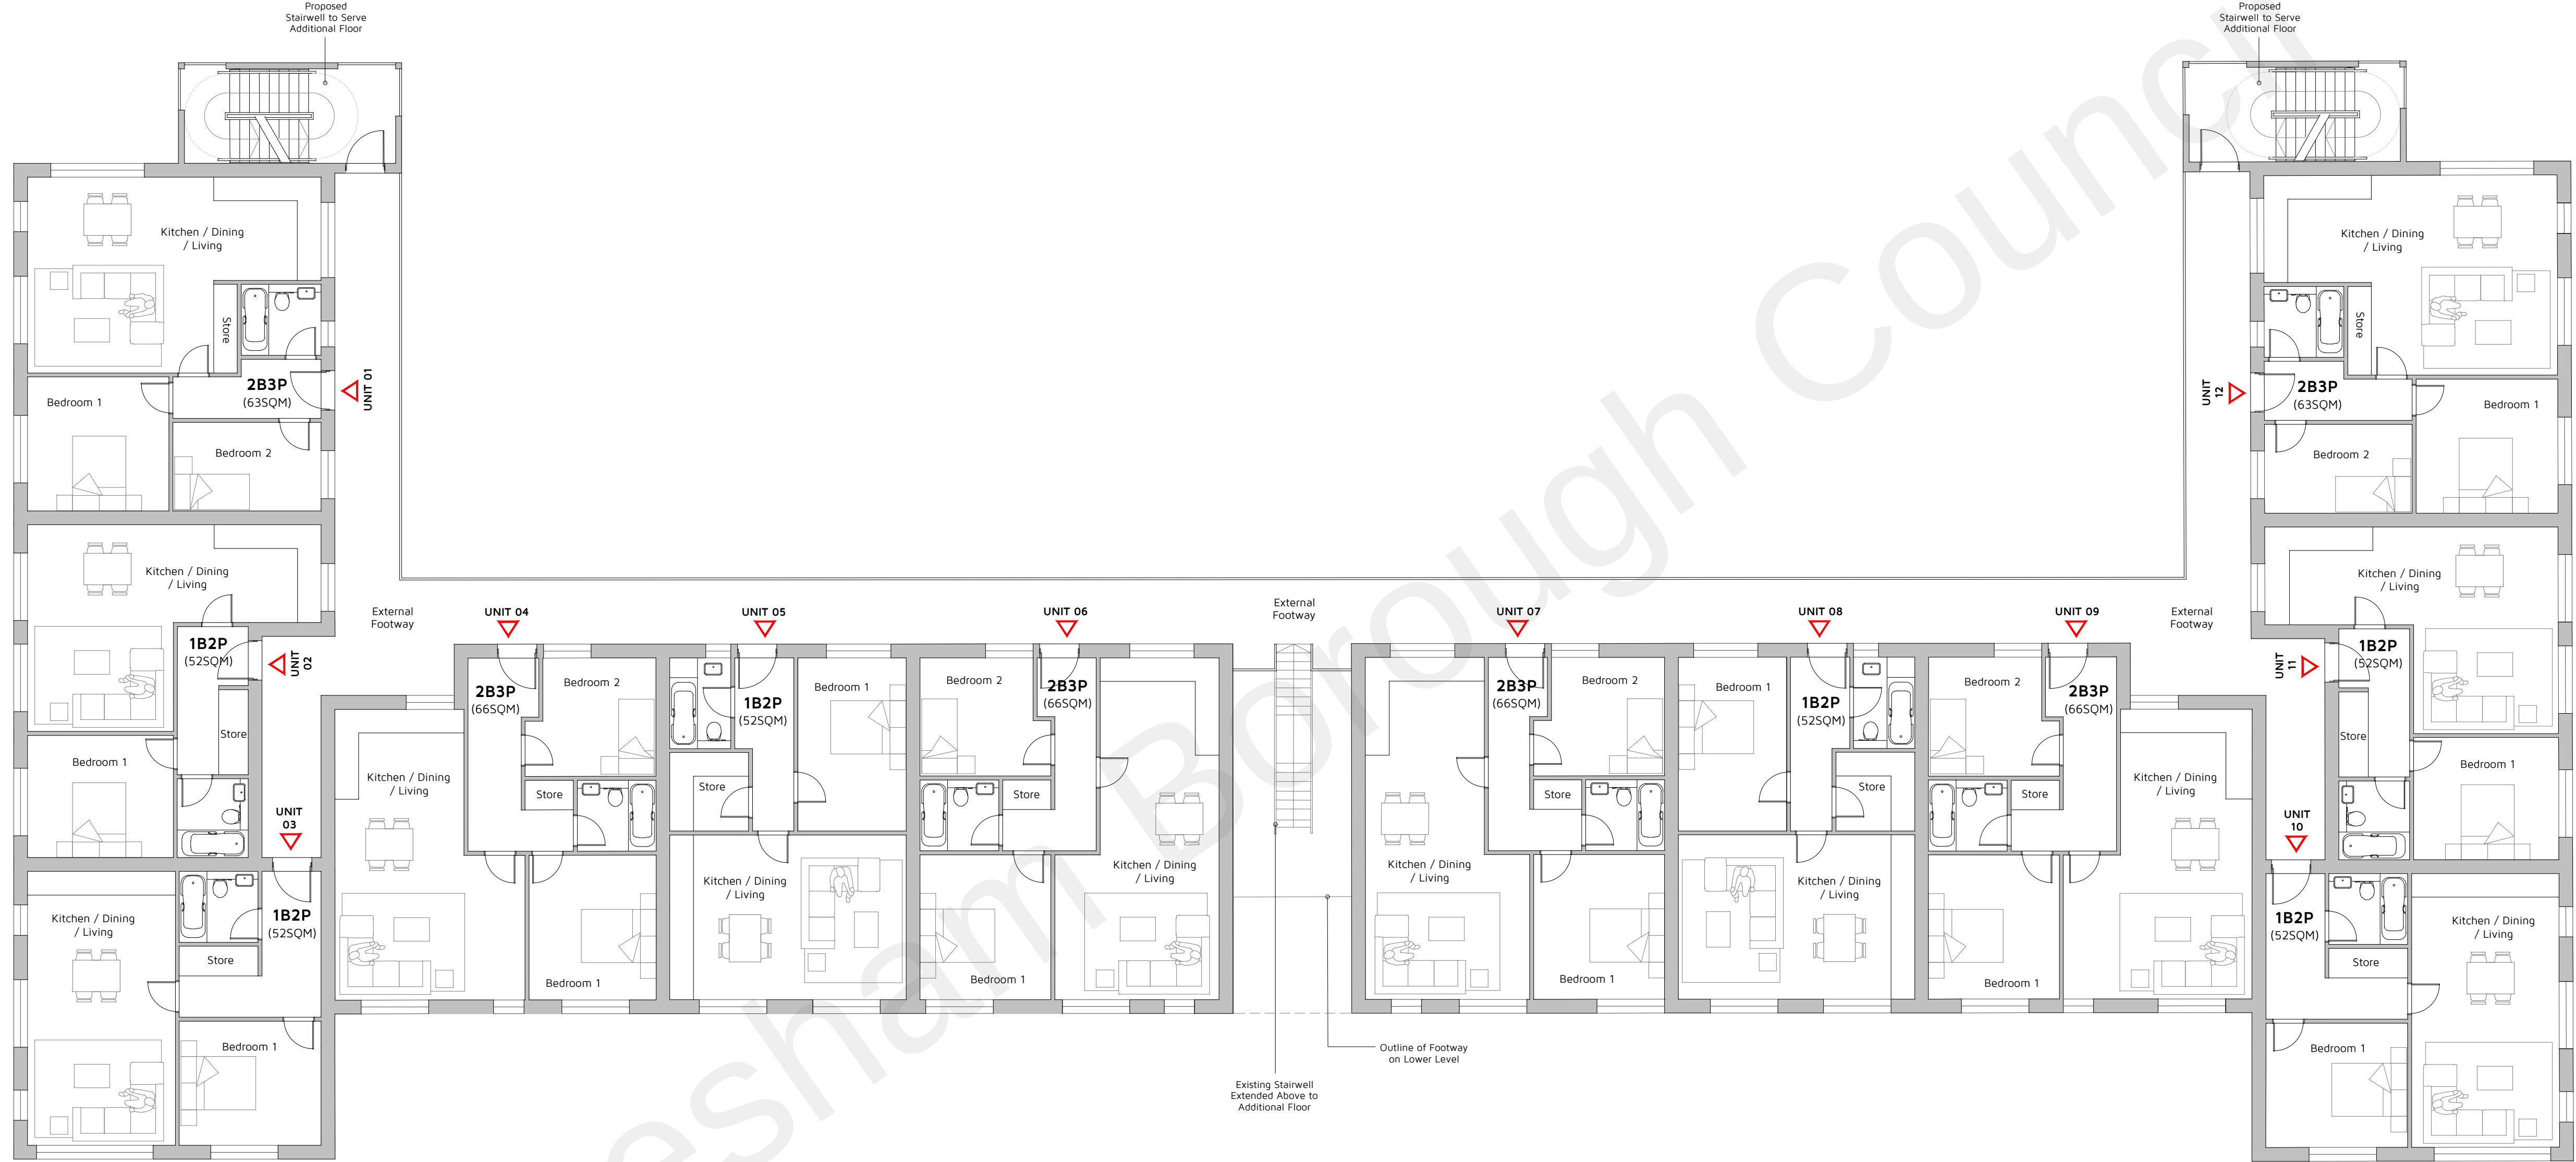

Proposed Third Floor Plan
1:100 @ A1

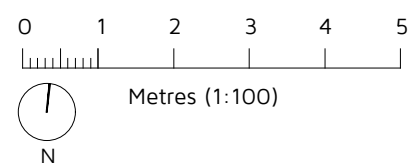

Schedule of Accommodation (Circa.)
Proposed - 1No. Additional Storey (Third Floor)
12No. Additional Units
6No. 1-Bedroom Apartment @ 52sqm
6No. 2-Bedroom Apartment @ 63-66sqm

Rev: Reason:

Date:

Client:
BILLINGS GROUP

Project:
LAPIS COURT, LAPIS CLOSE,
GAVESEND, KENT, DA12 4UE

Title:
PROPOSED THIRD FLOOR PLAN

Drawing No:
DHA/14898/15

Rev:
1:100

Date:
DEC 2021

dha
Eclipse House, Eclipse Park, Sittingbourne Road
Maidstone, Kent, ME14 3EN
t: 01622 776226 f: 01622 776227
e: info@dhaplanning.co.uk w: www.dhaplanning.co.uk

No reproduction by any method of any part of this document
is permitted without the consent of the copyright holders.
Produced for Town and Country planning purposes only.
© Crown Copyright 2021. All rights reserved. Licence Number: 100031961

CAD Reference: DHA_14898_LAPIS_AB02