


GMM20

5a

G+M Motors 85 Milton Road Gravesend DA12 2PP

Proposed replacement building to provide Store, Valet Booth and Photo/Video Studio

Proposed Site Plan

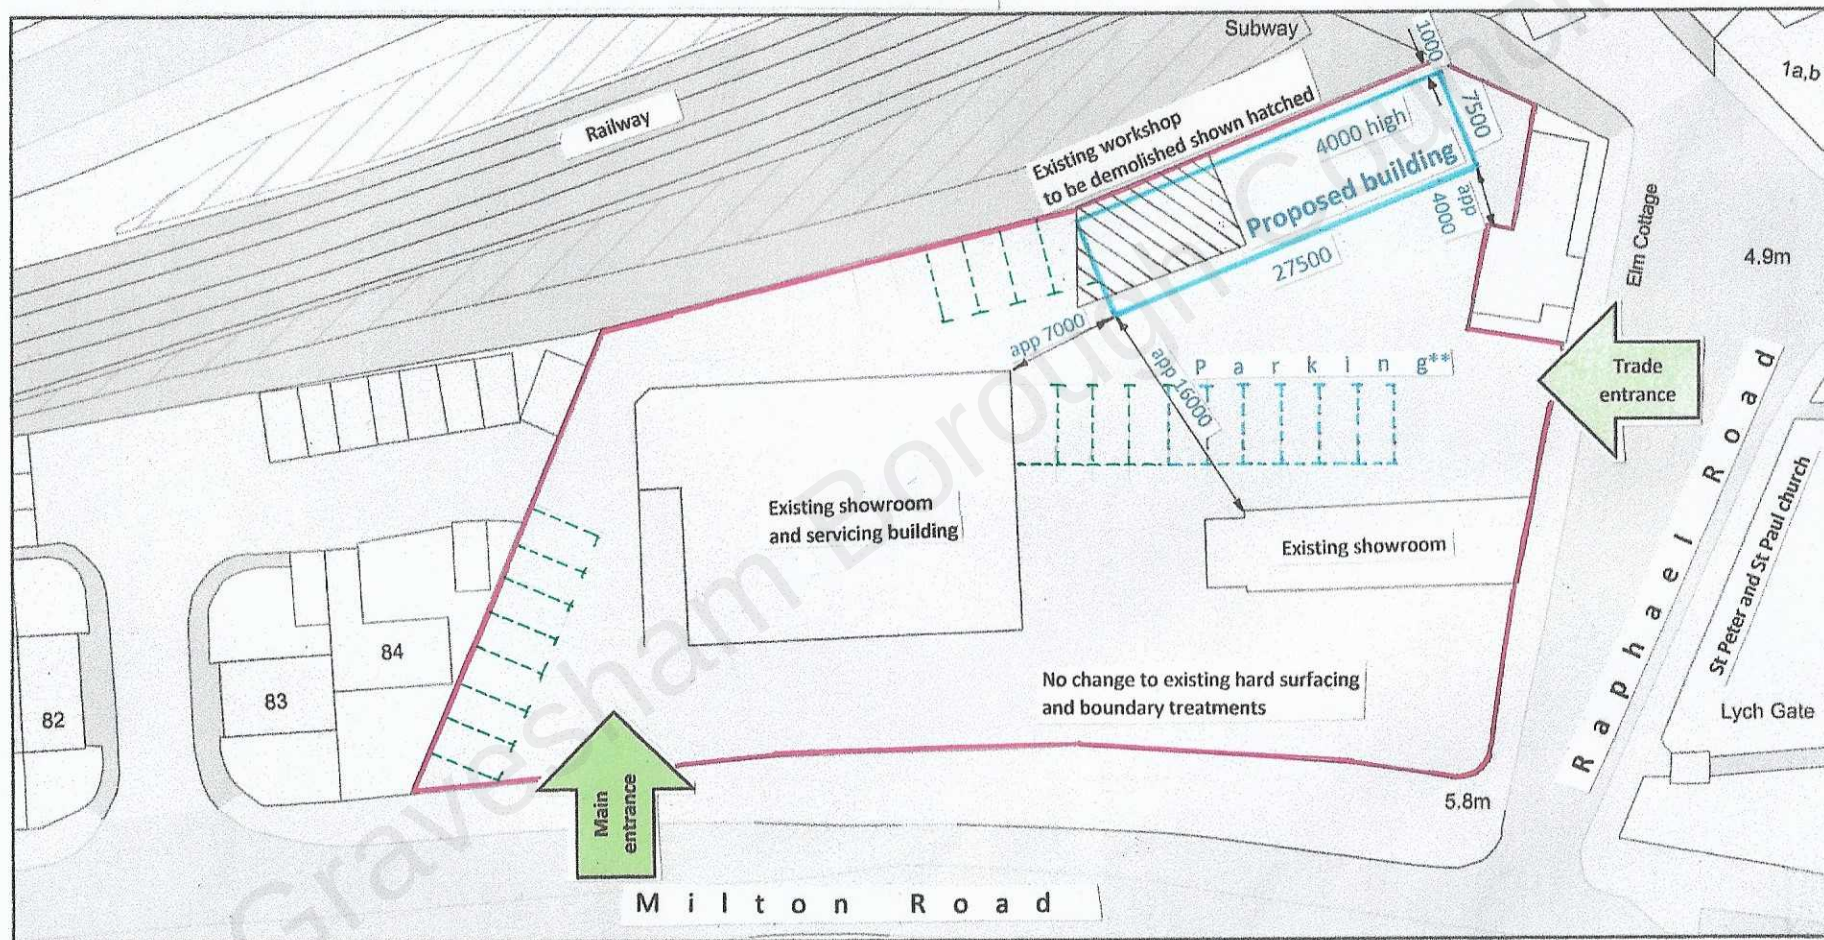

ReQuestaPlan

Plan Produced for: G+M Motors DA12 2PP

Date Produced: 30 Nov 2020

Plan Reference Number: TQRQM20335143138489

Scale: 1:500 @ A4

© Crown copyright and database rights 2019 OS 100042768

**SPG4

Sui Generis Class D2 D2 page 28 1 space per 2 staff 4 spaces per 50sq.m.

4 staff = 2

189 sq.m. = 4

Total 6

However, parking requirements will not be increased by this proposal as it will be a streamlining of existing processes