



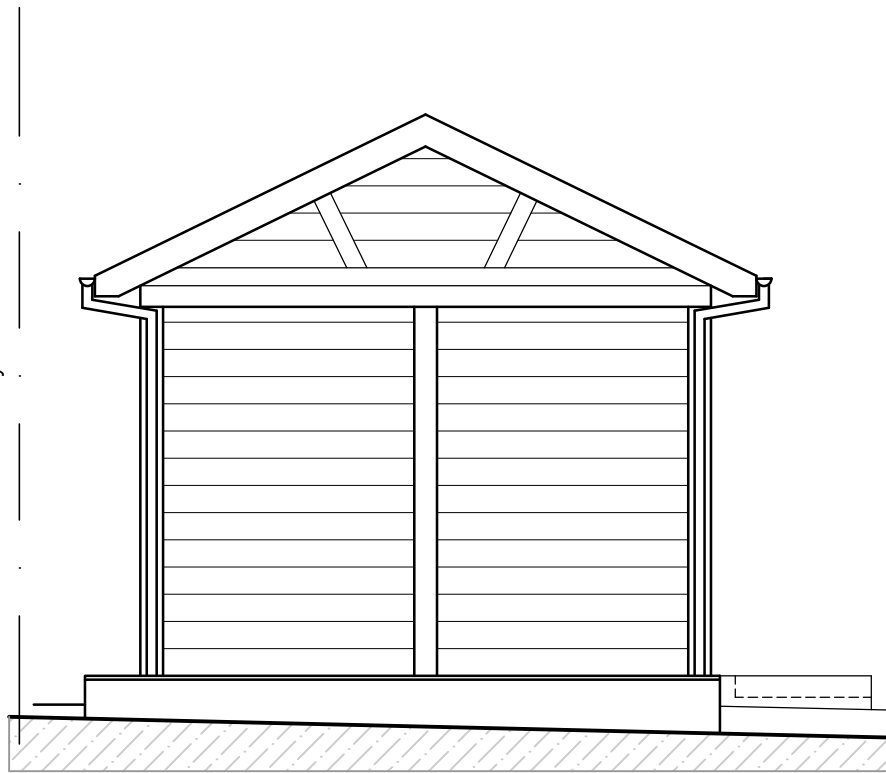


REAR ELEVATION
(1:100)

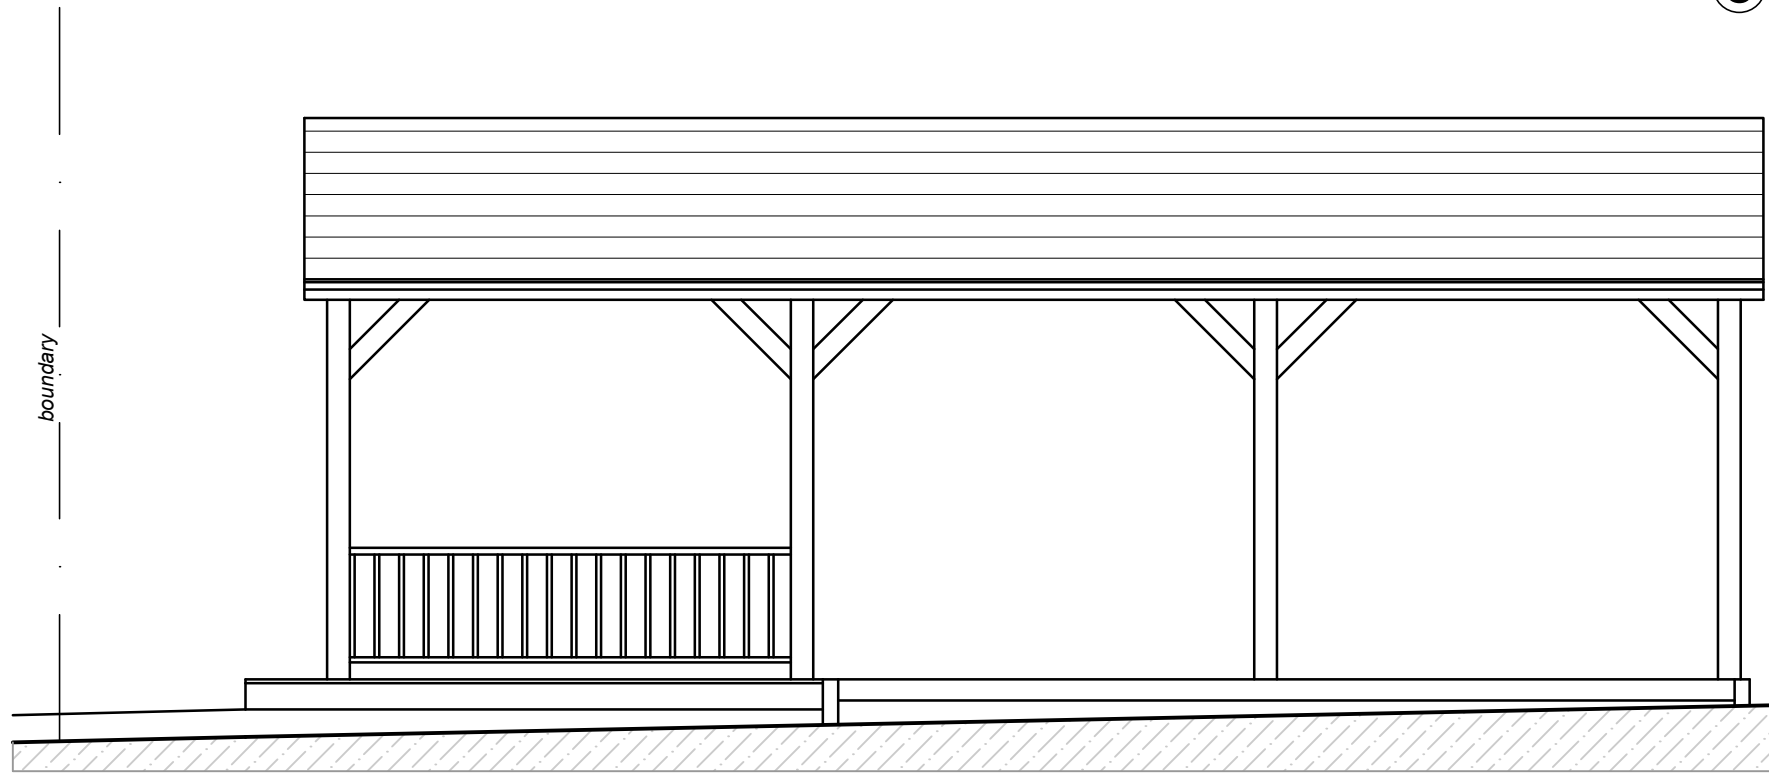


SIDE ELEVATION
(1:100)




FRONT ELEVATION
(1:100)

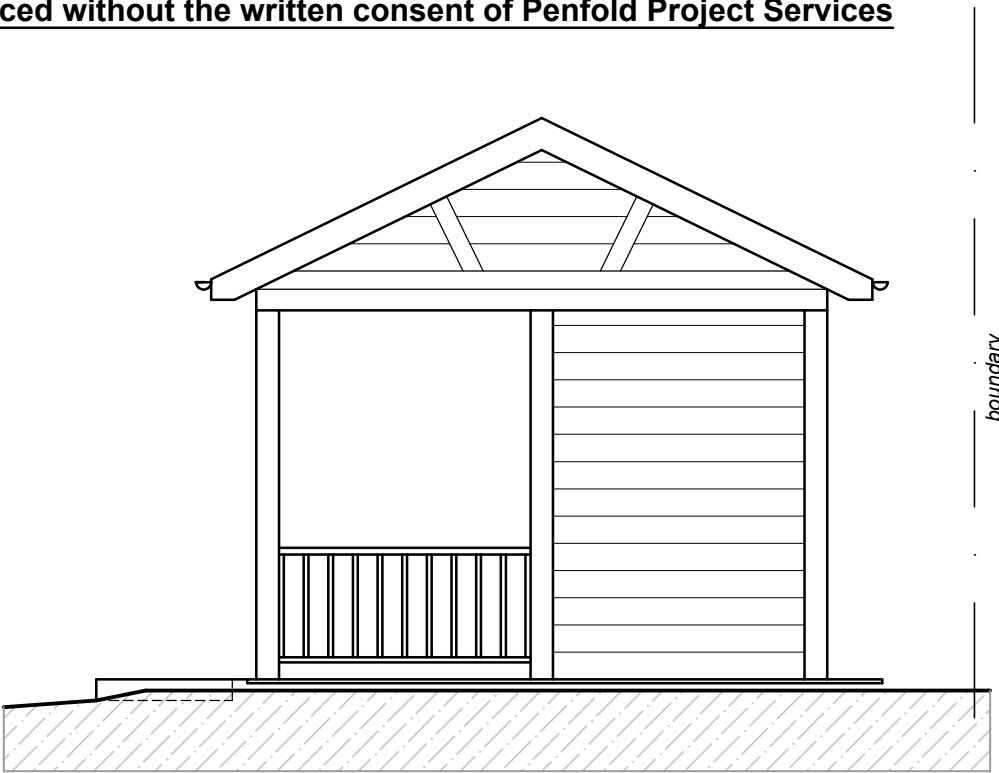

SIDE ELEVATION
(1:100)

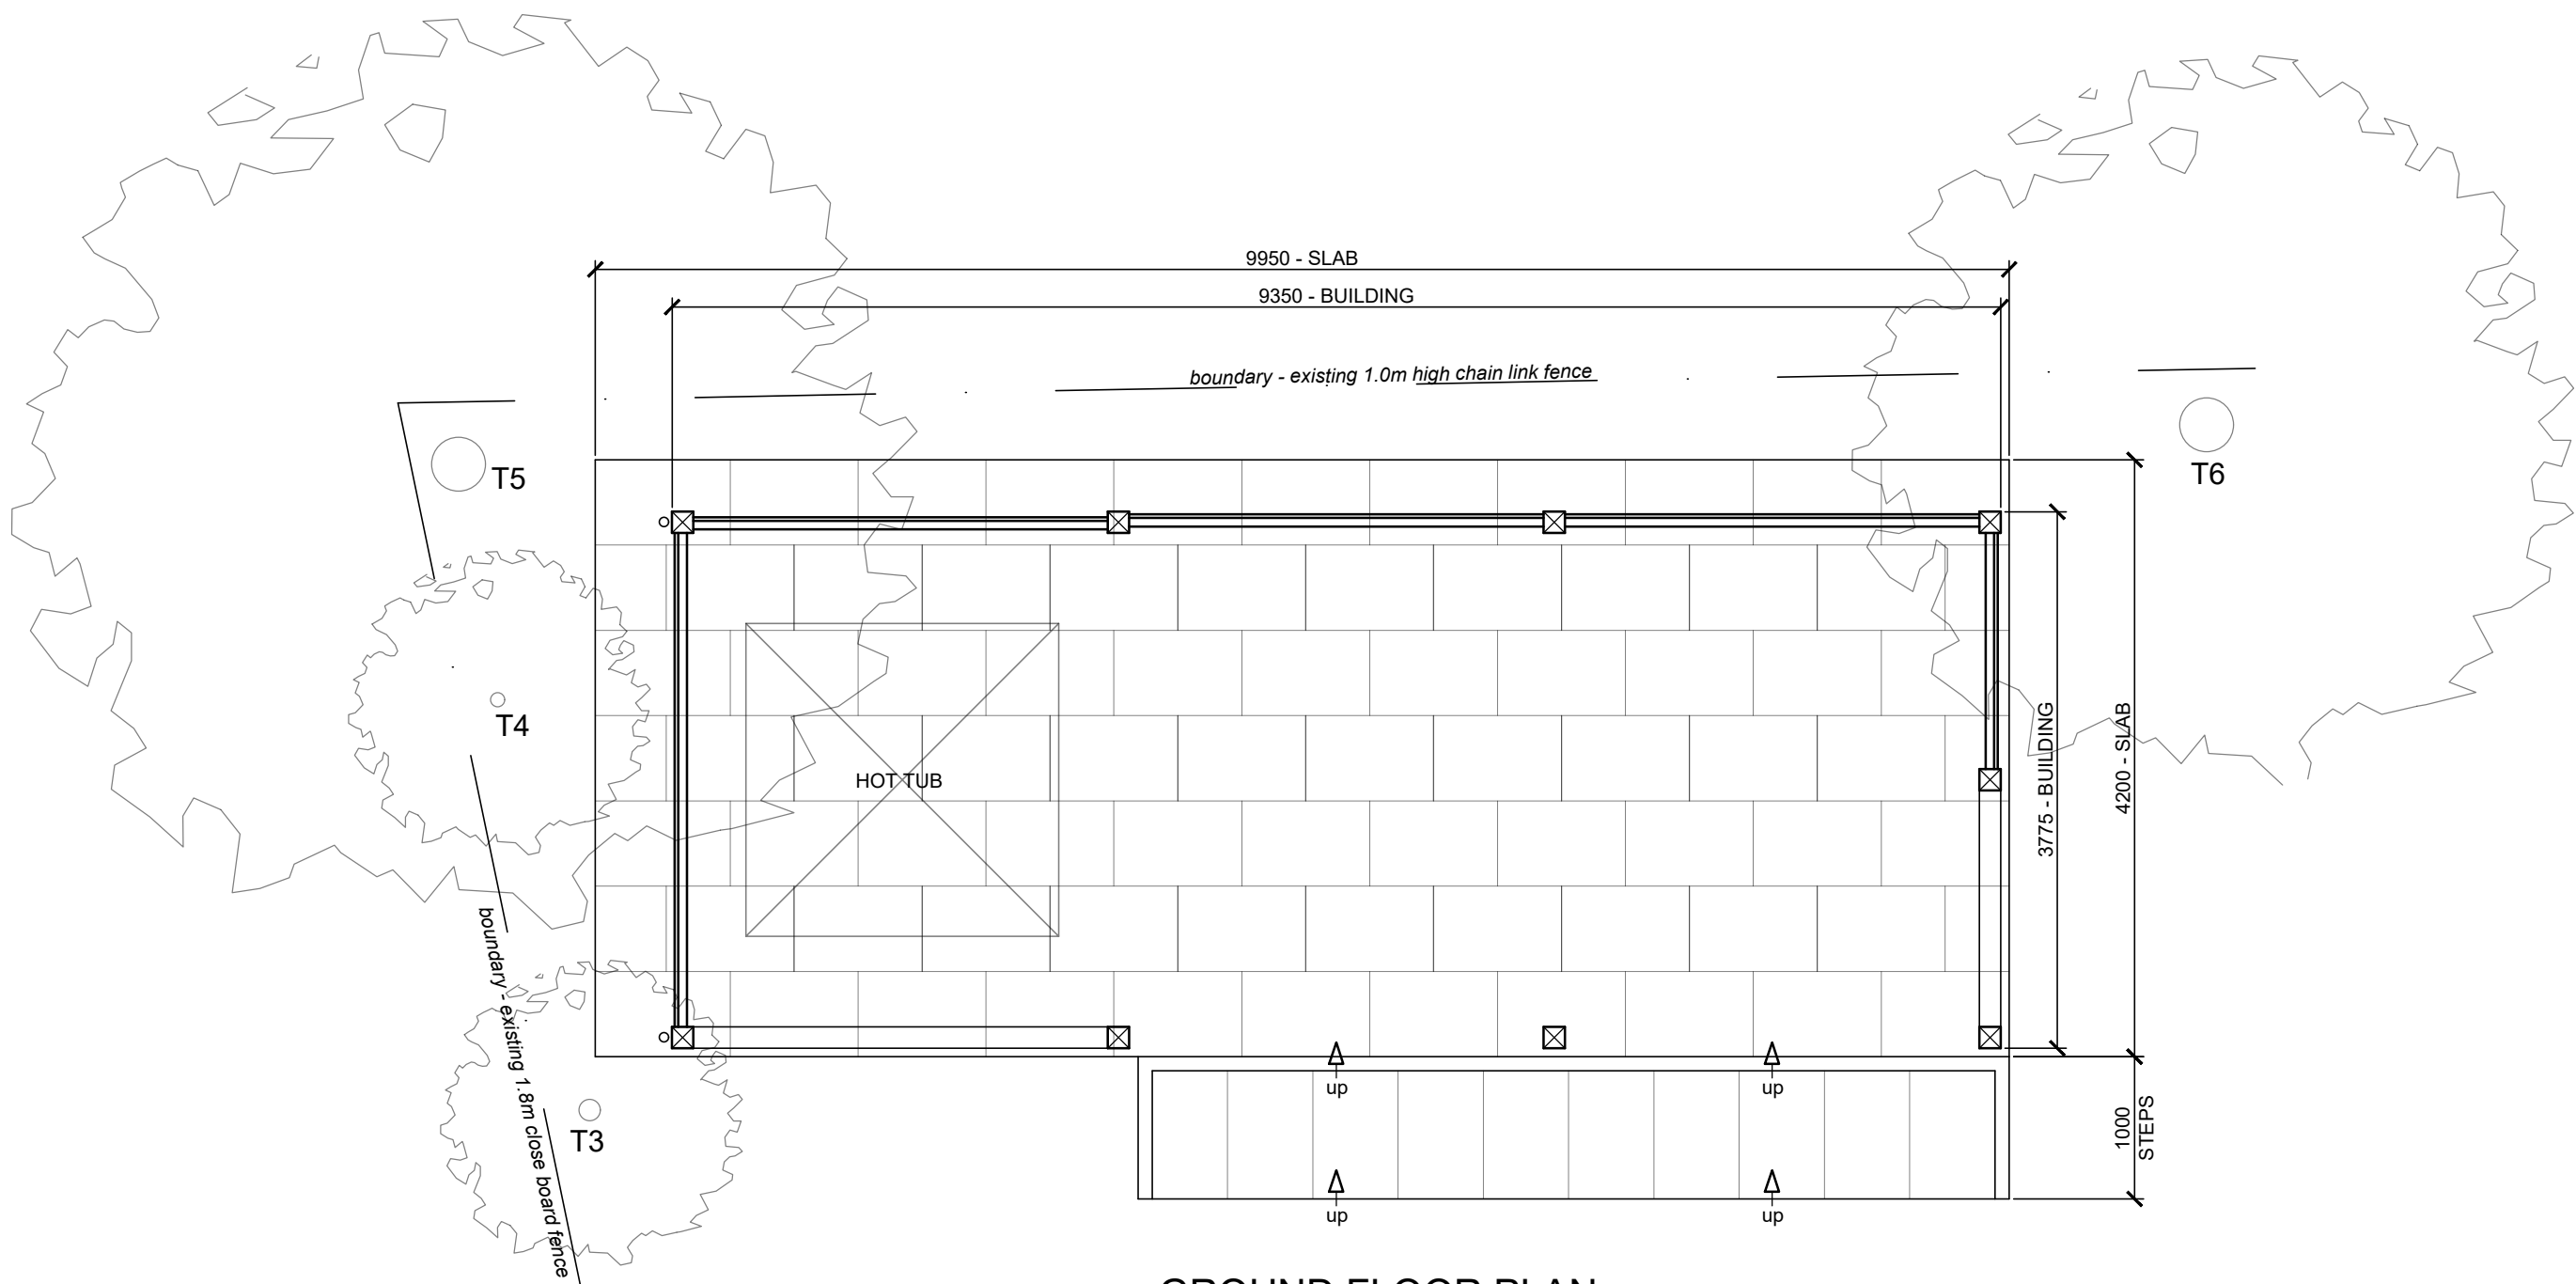

GROUND FLOOR PLAN
(1:50)

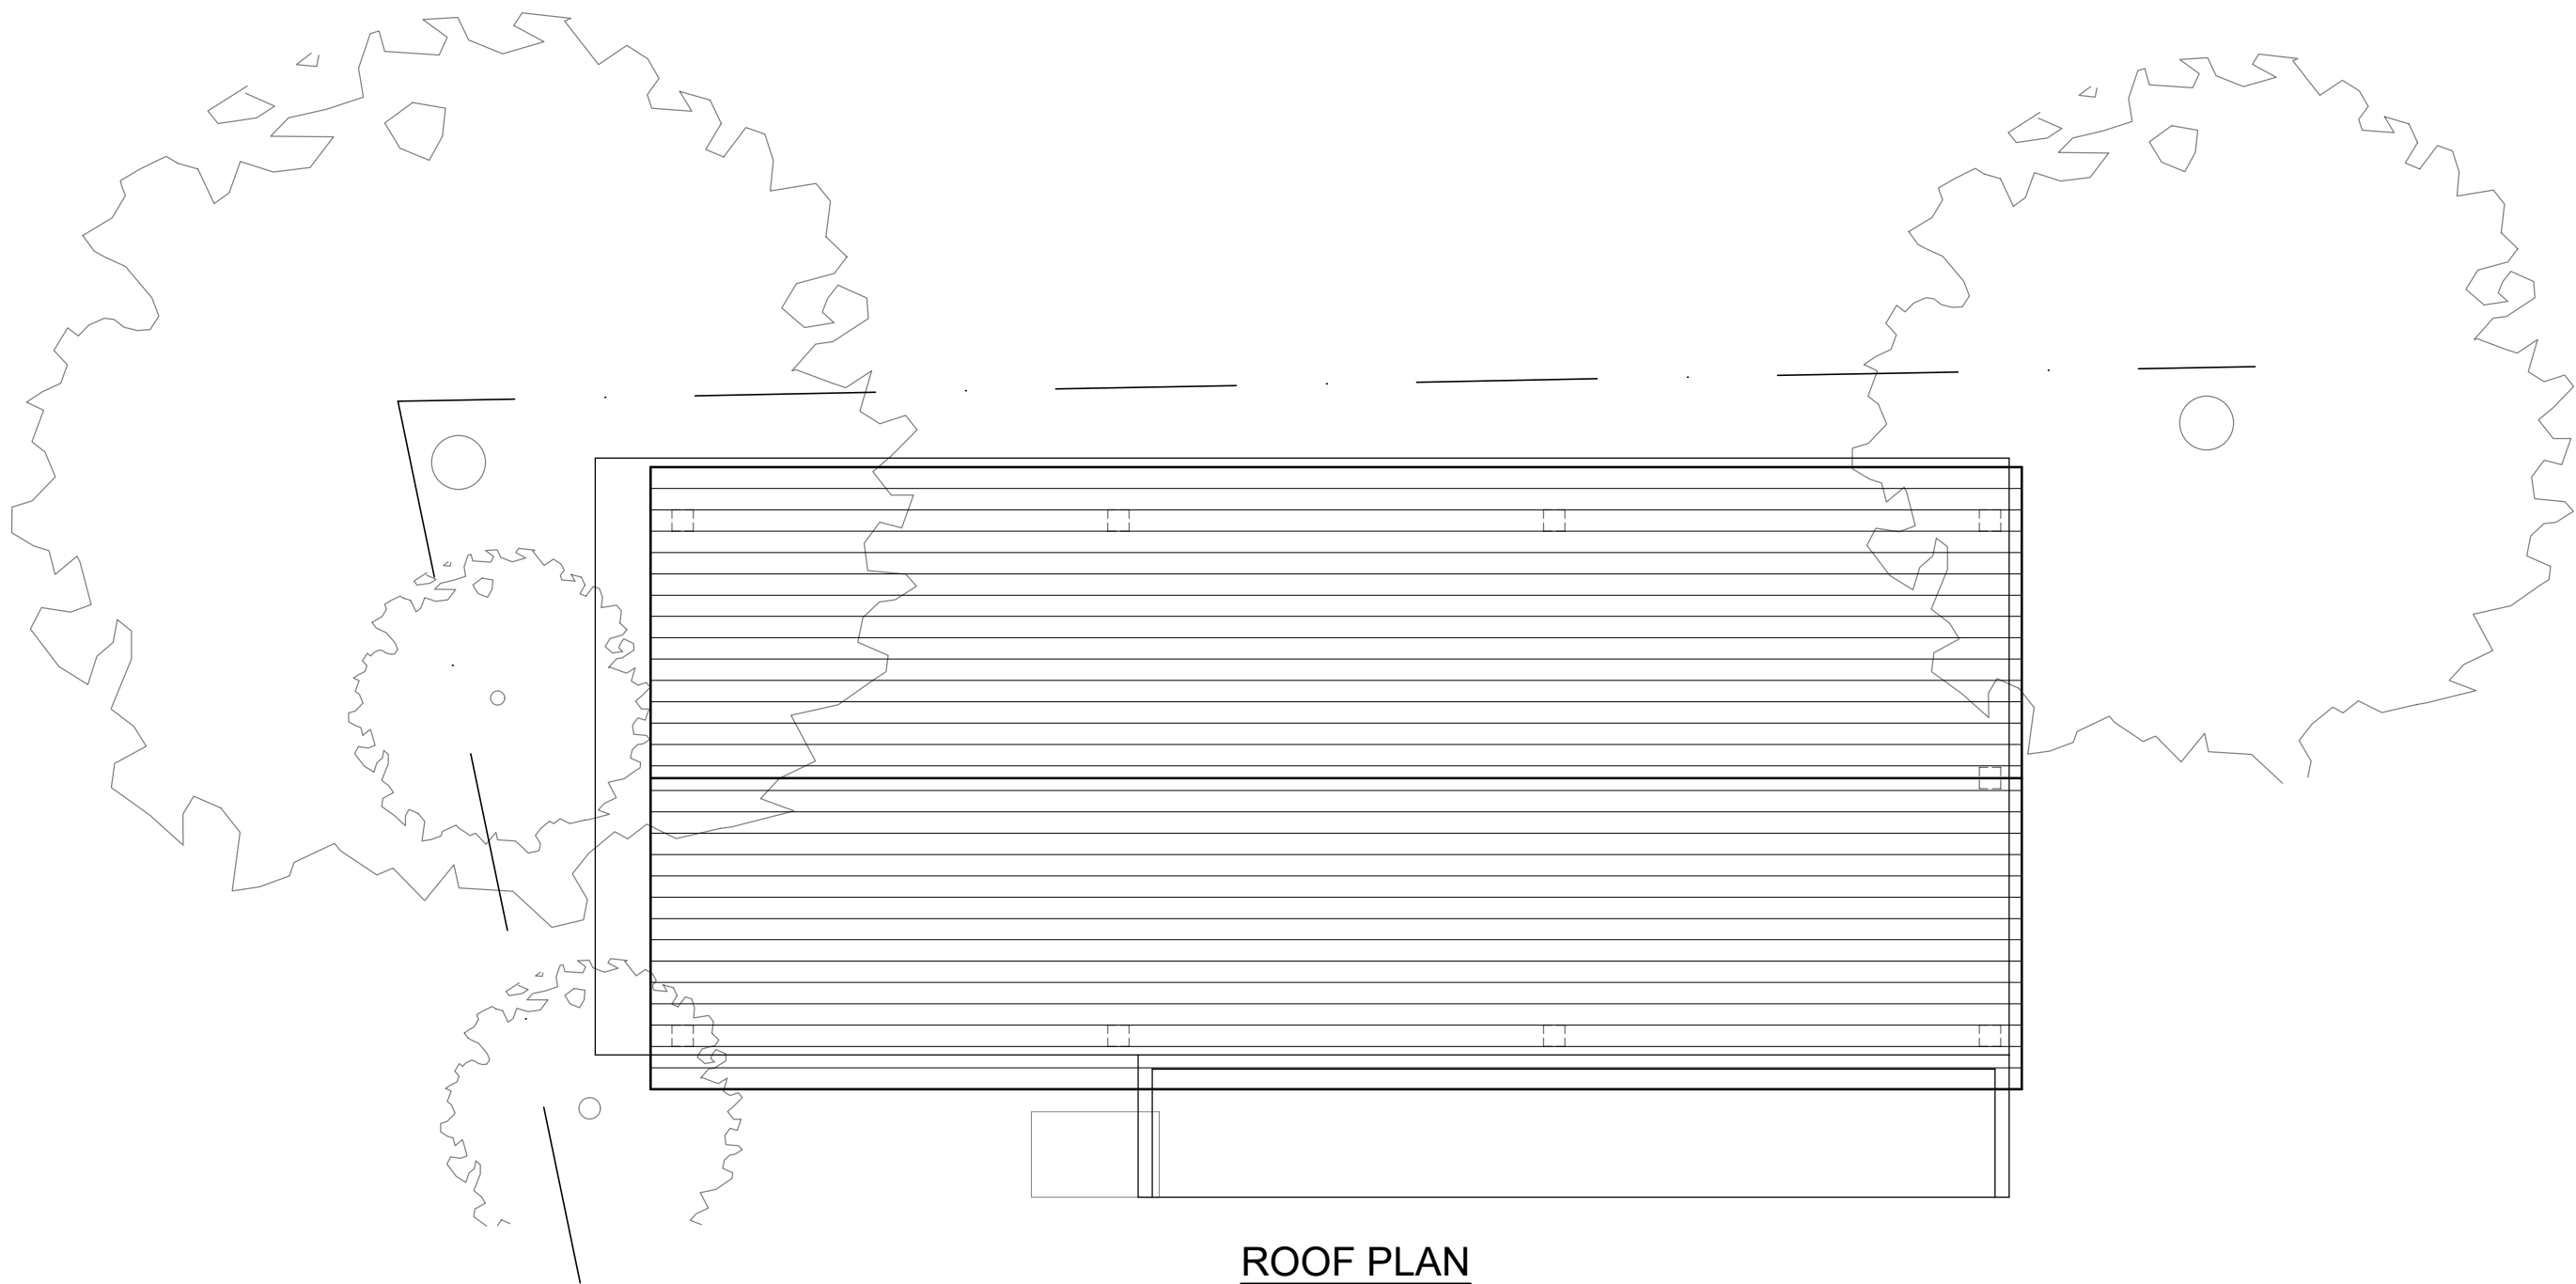

ROOF PLAN
(1:50)

MATERIALS



ROOF
ALUMINIUM SHEET ROOF TILES

WALLS
BLACK PAINTED TIMBER BOARDING BETWEEN
150mm x 150mm TIMBER POSTS

FLOOR
LIMESTONE PAVING SLABS

TREE SCHEDULE

ref	species	approx height (m)
T1	ASH	11.00
T2	SYCAMORE	12.00
T3	CHERRY	10.00
T4	CHERRY	10.00
T5	SYCAMORE	12.00
T6	MAPLE	11.00

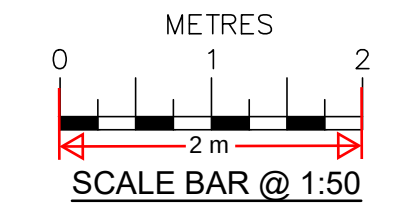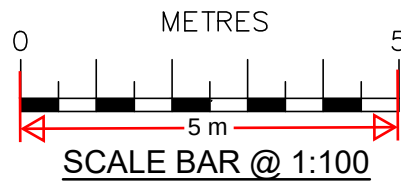

Date	No	Revision
Penfold Project Services		
Epmarket, Wrotham Road, Meopham, Kent, DA13 0JH Telephone: 01474 816690 e-mail: apenfold4448@btinternet.com		
Job Title:	THORPEWOOD NEWLANDS LANE MEOPHAM KENT DA13 0RD	
Dwg Title:	PROPOSED OUTBUILDING PLANS & ELEVATIONS AS PROPOSED	
Scale:	1:50 @ A1	
Dwg No.:	03	
Date:	May 2024	