




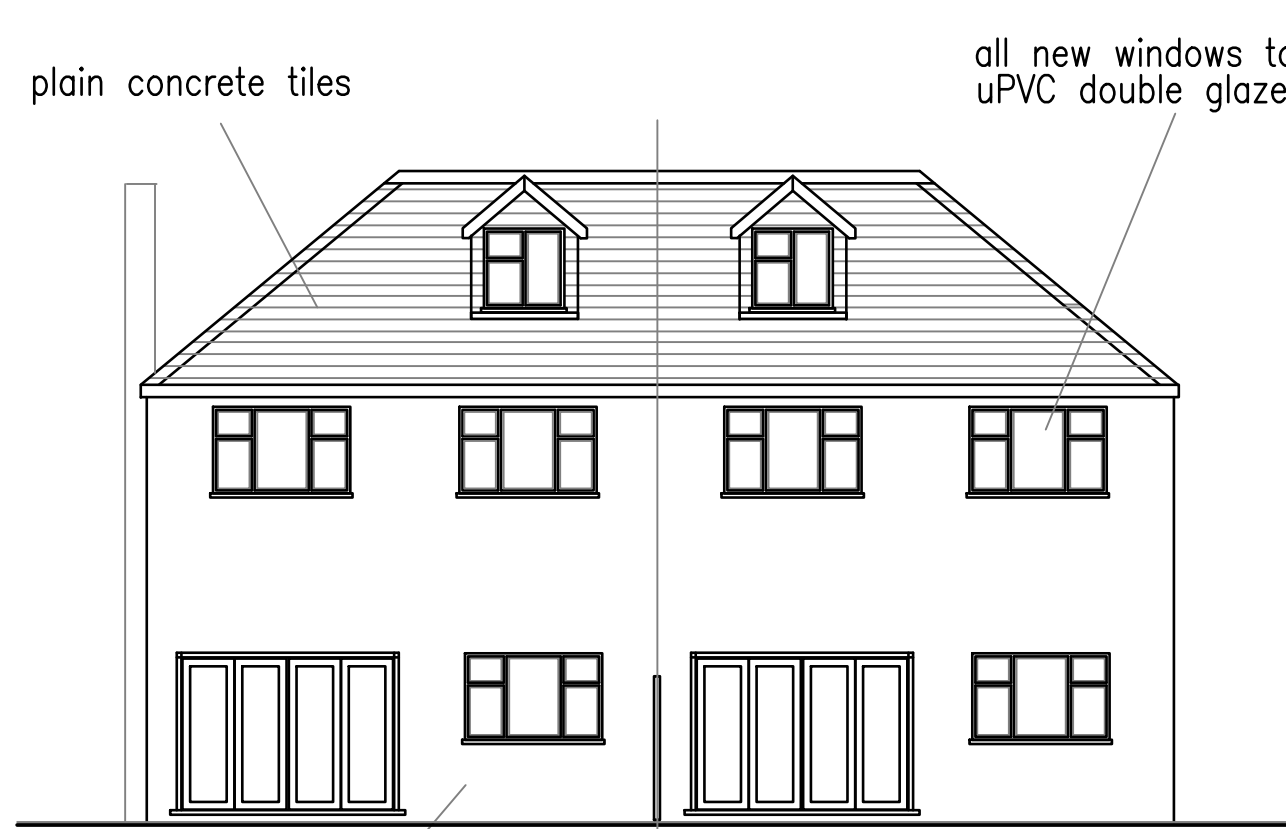


REAR ELEVATION

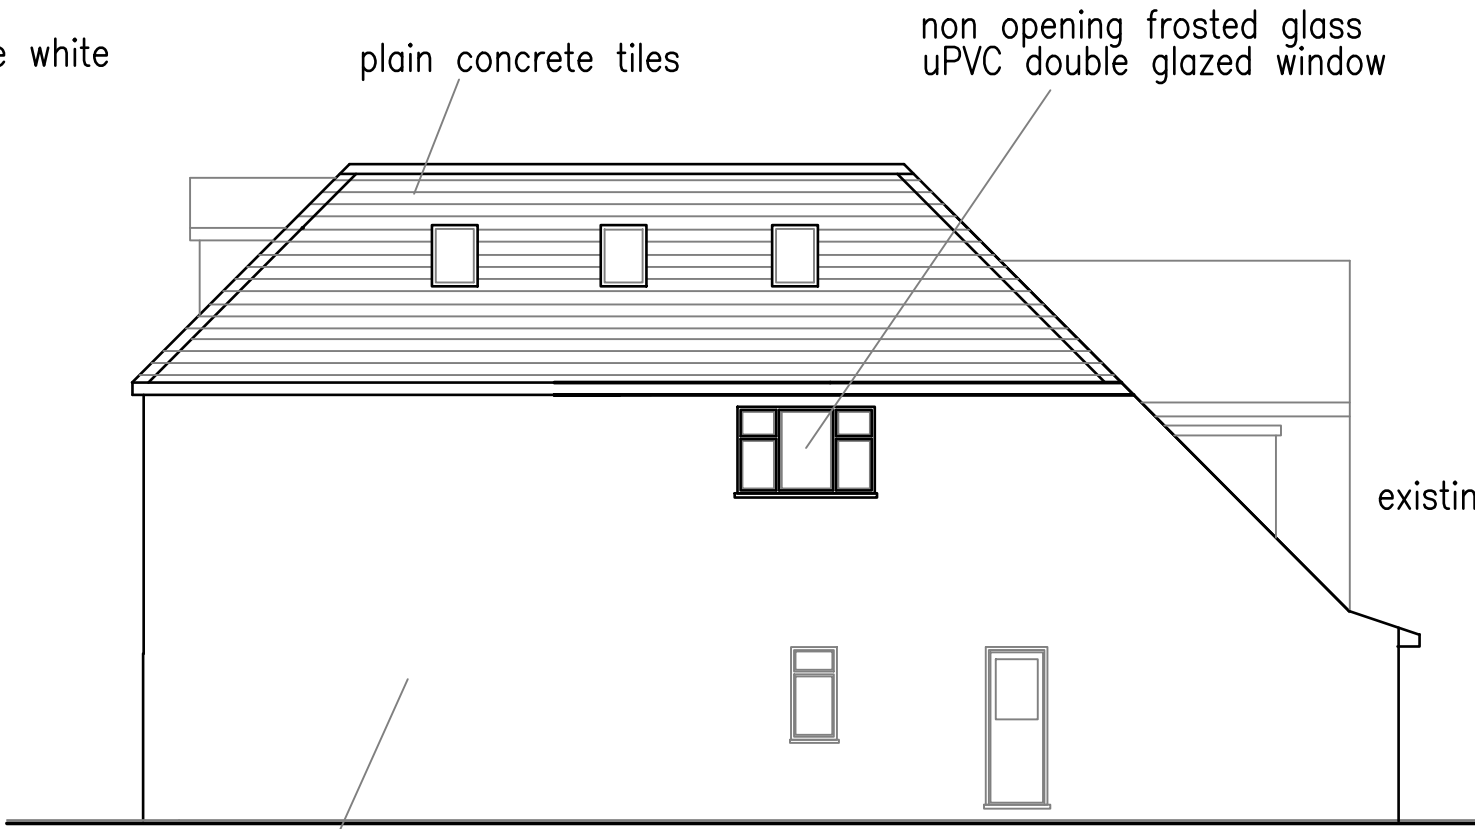




SIDE ELEVATION

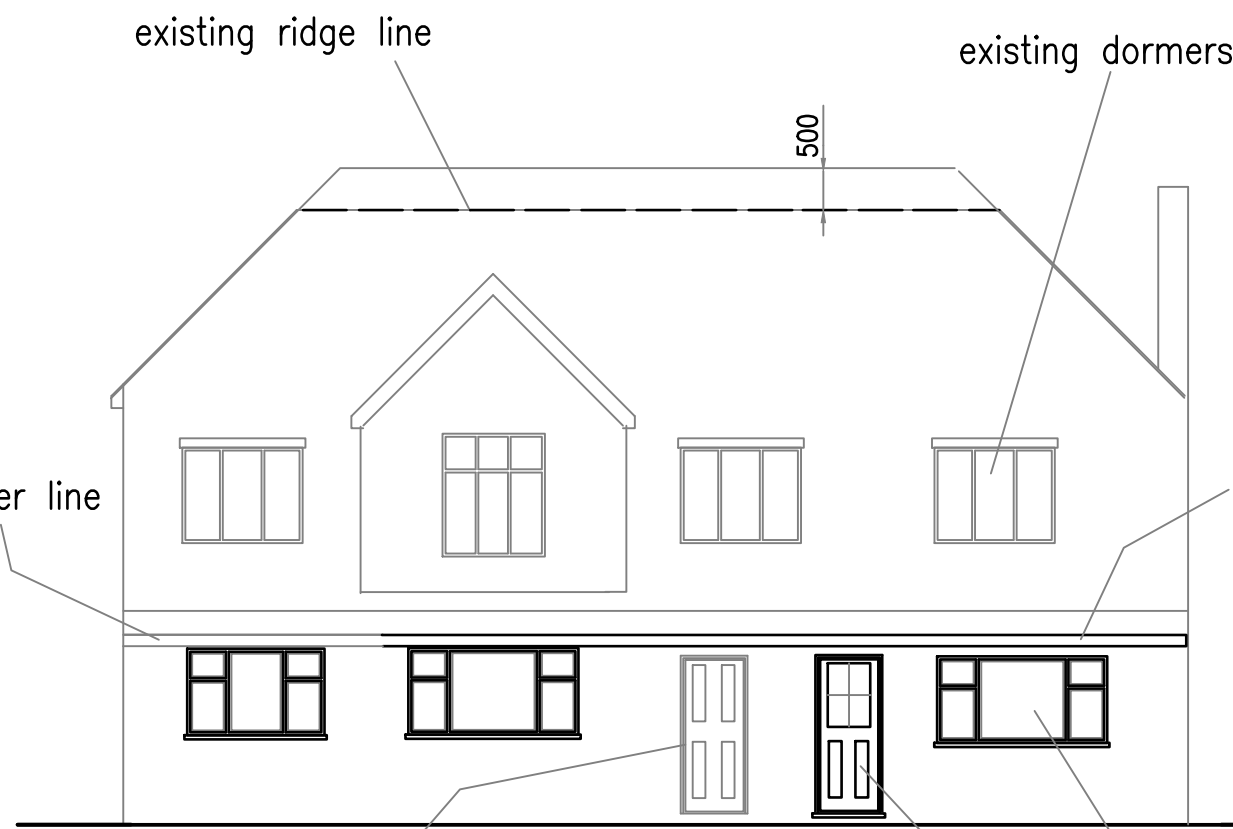


FRONT ELEVATION

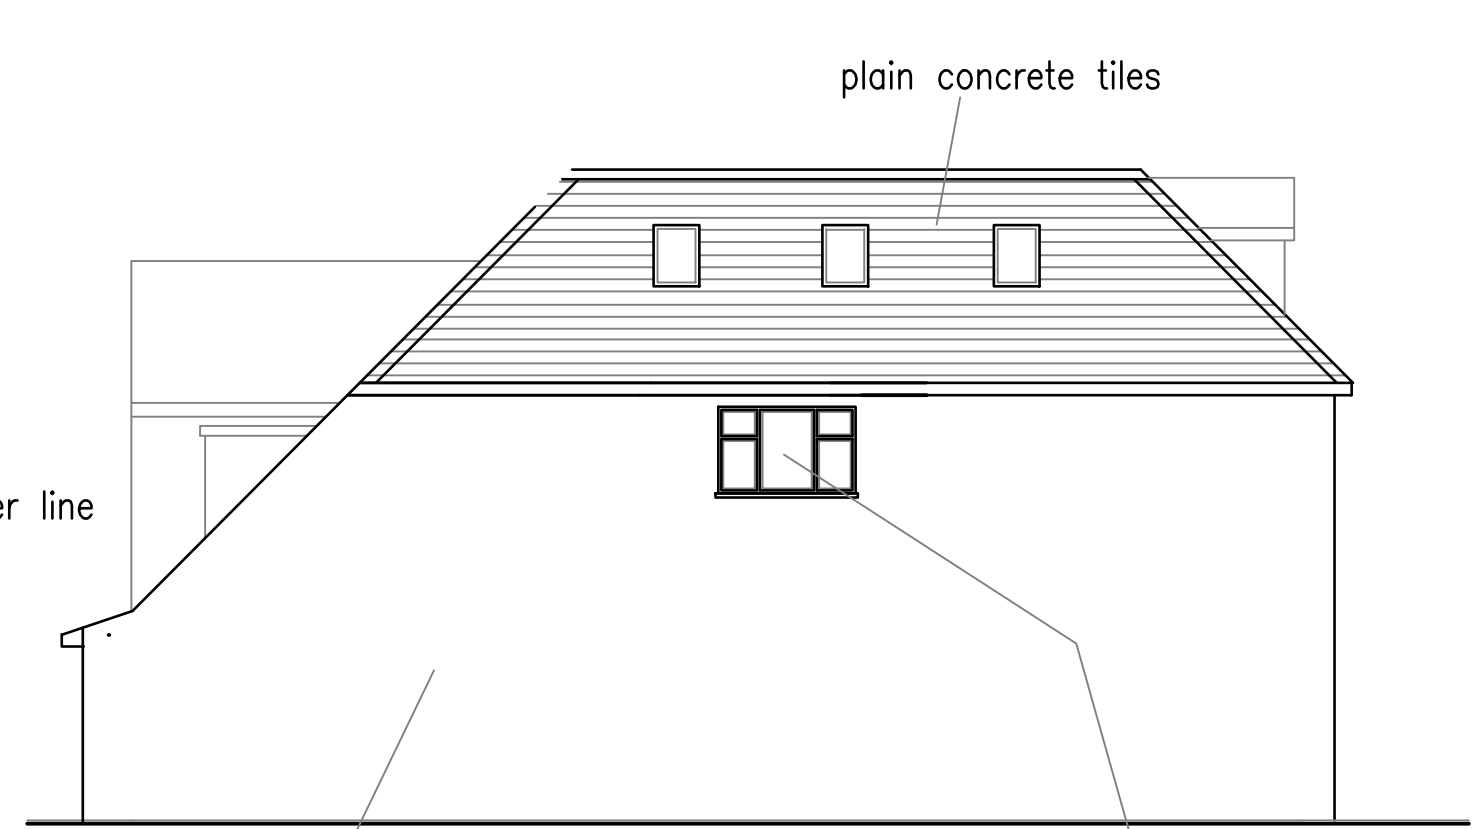



SIDE ELEVATION

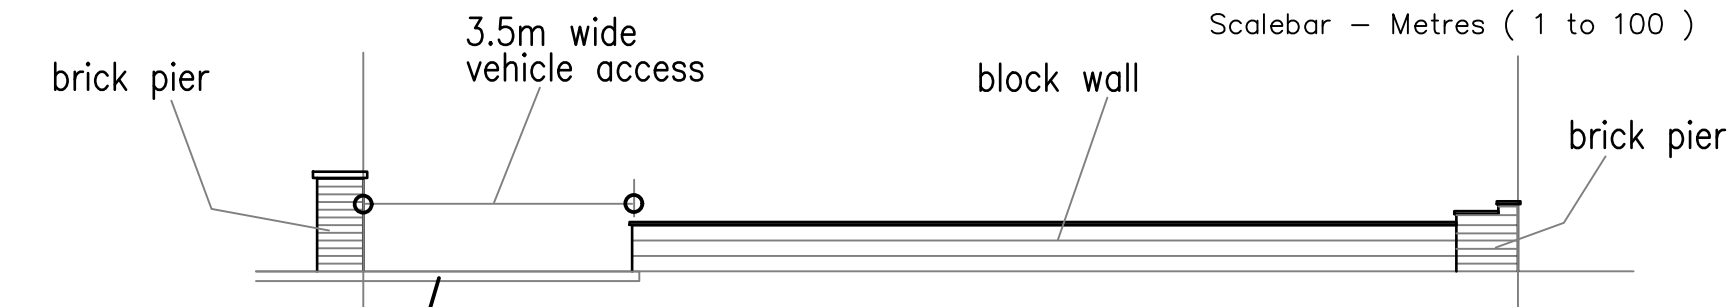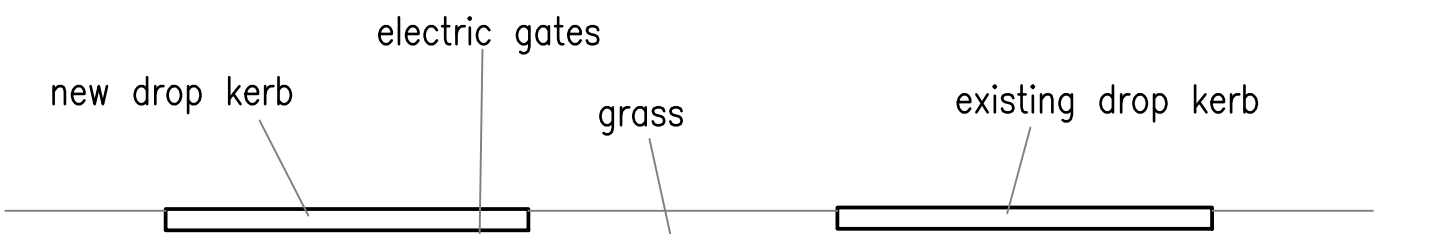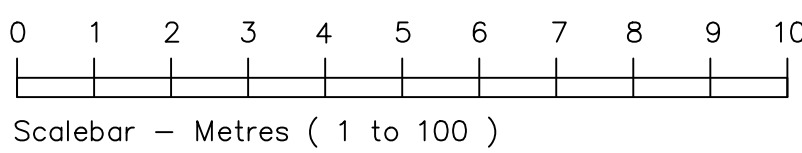


EXISTING FRONT BOUNDARY

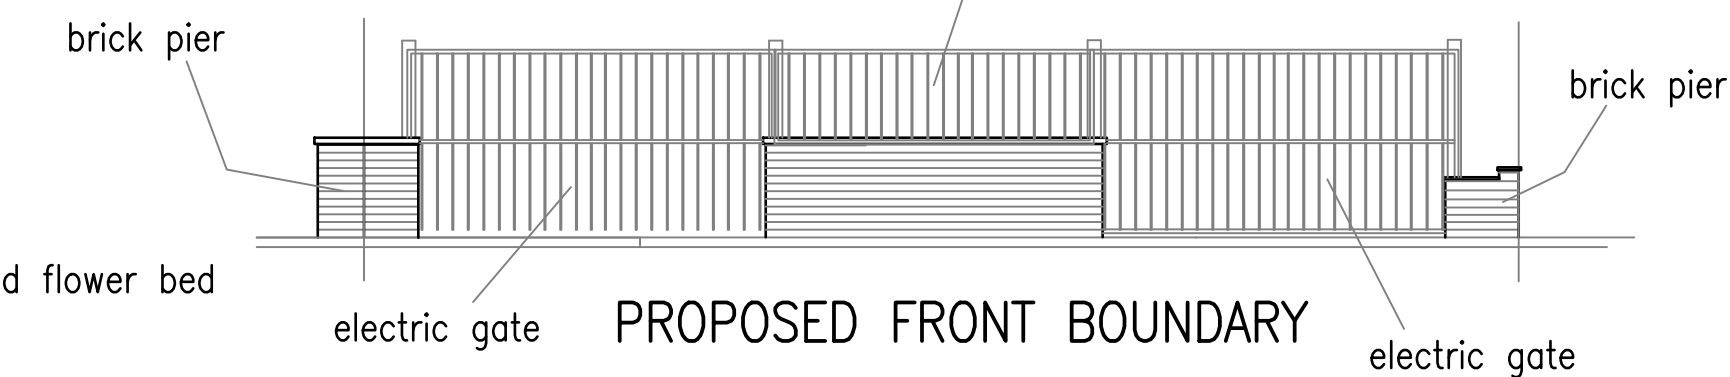



PROPOSED FRONT BOUNDARY

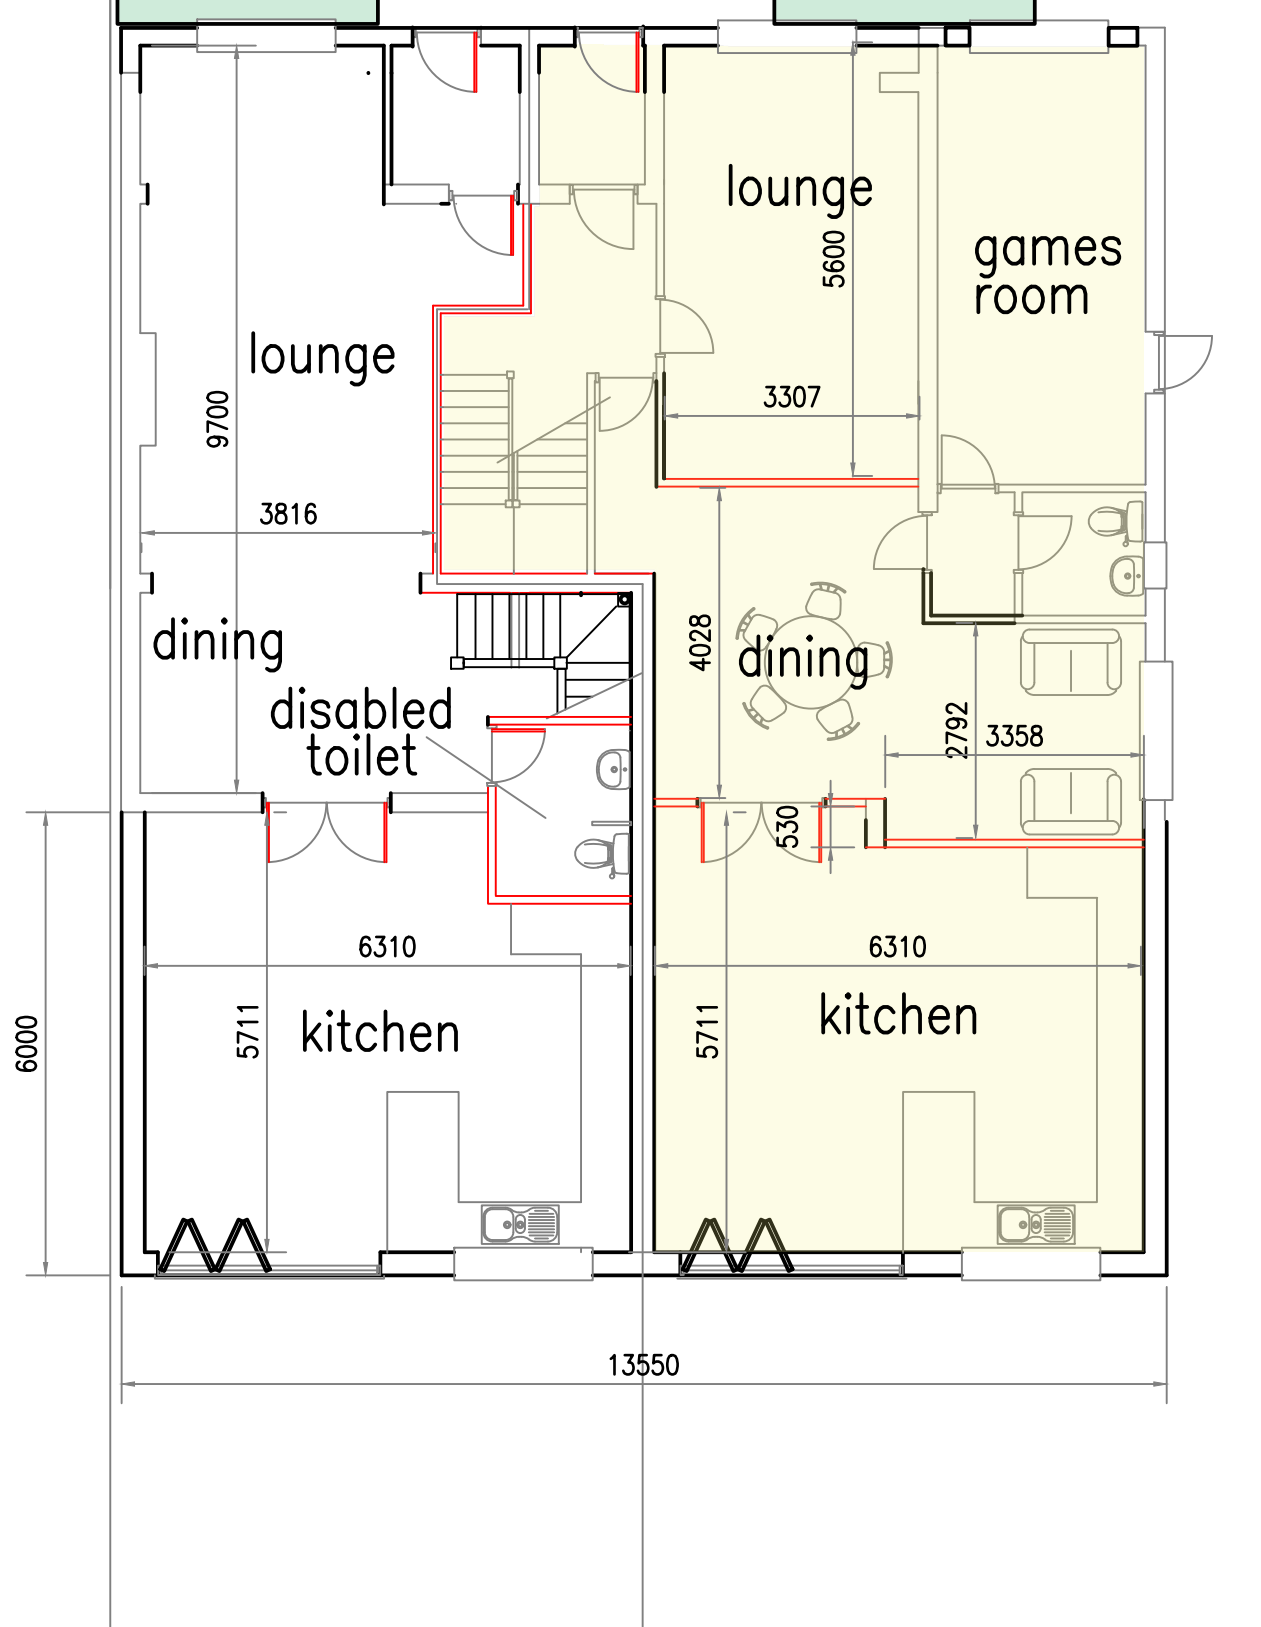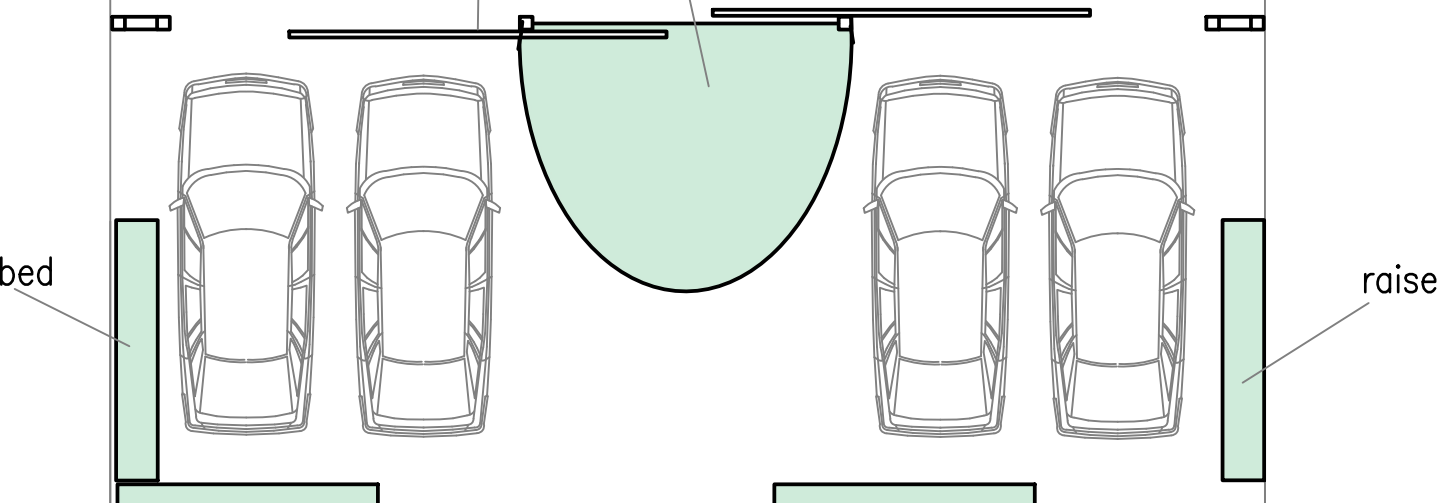


GROUND FLOOR PLAN

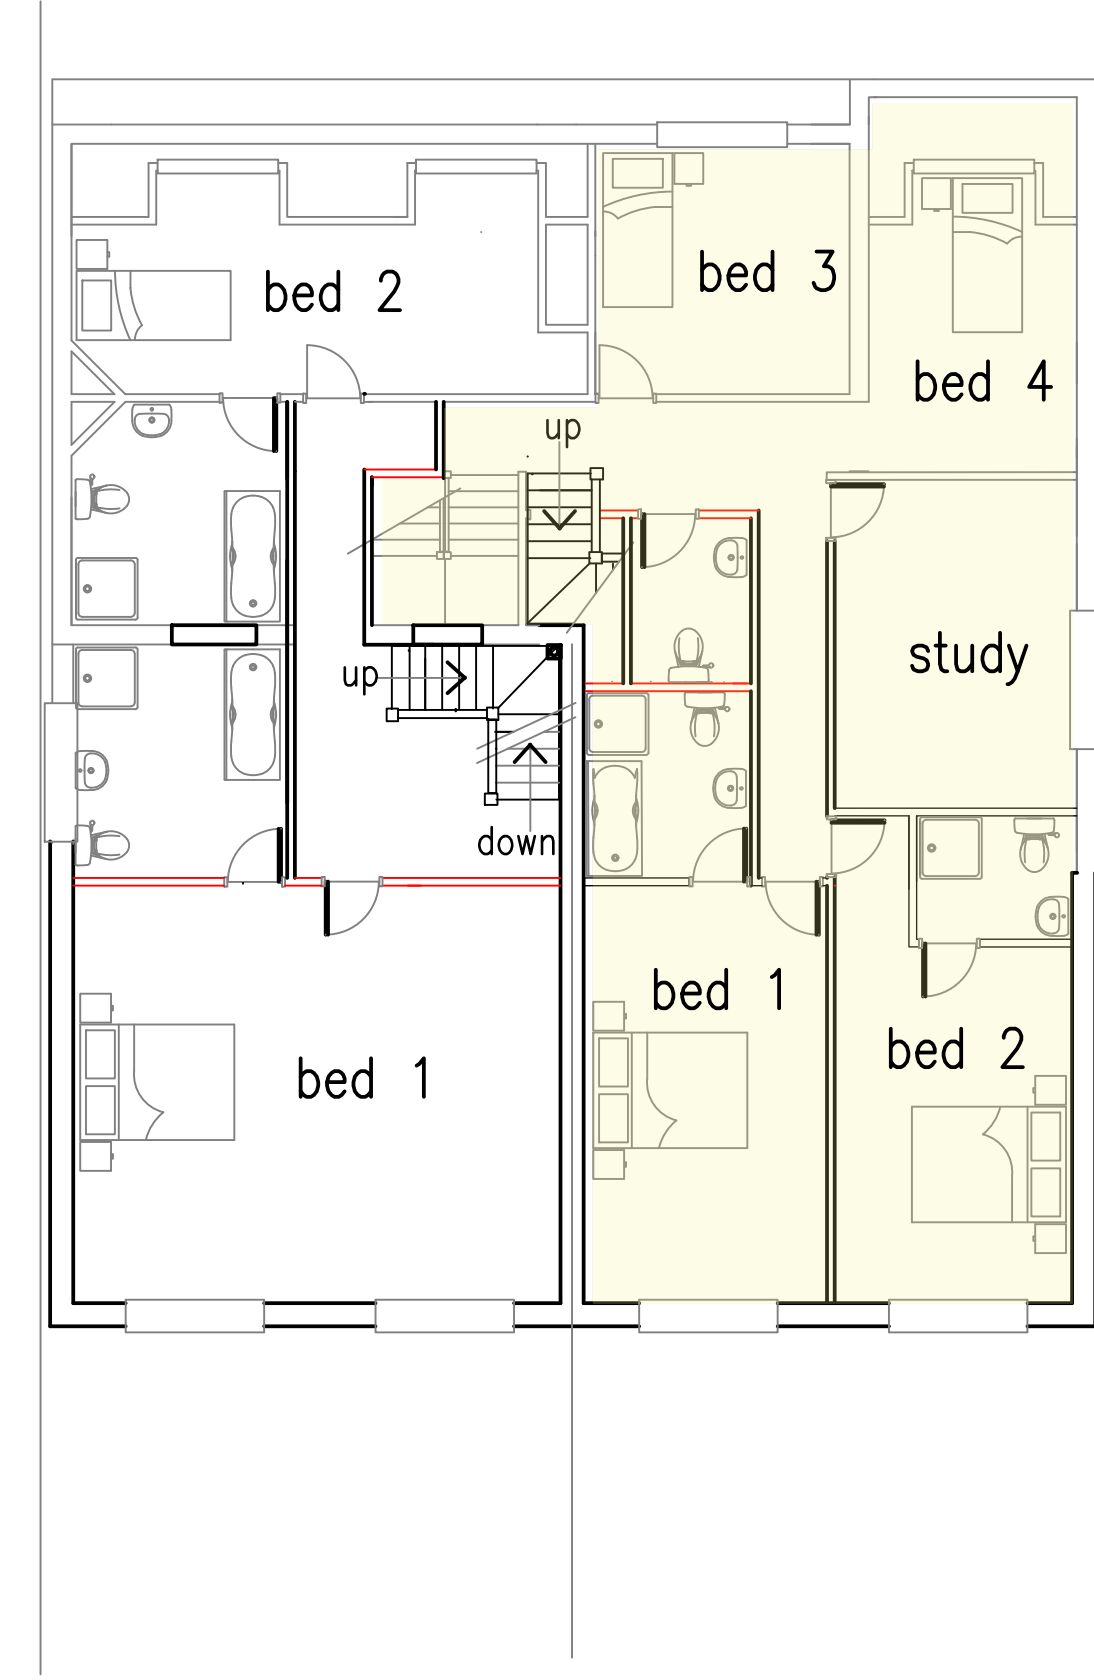


FIRST FLOOR PLAN

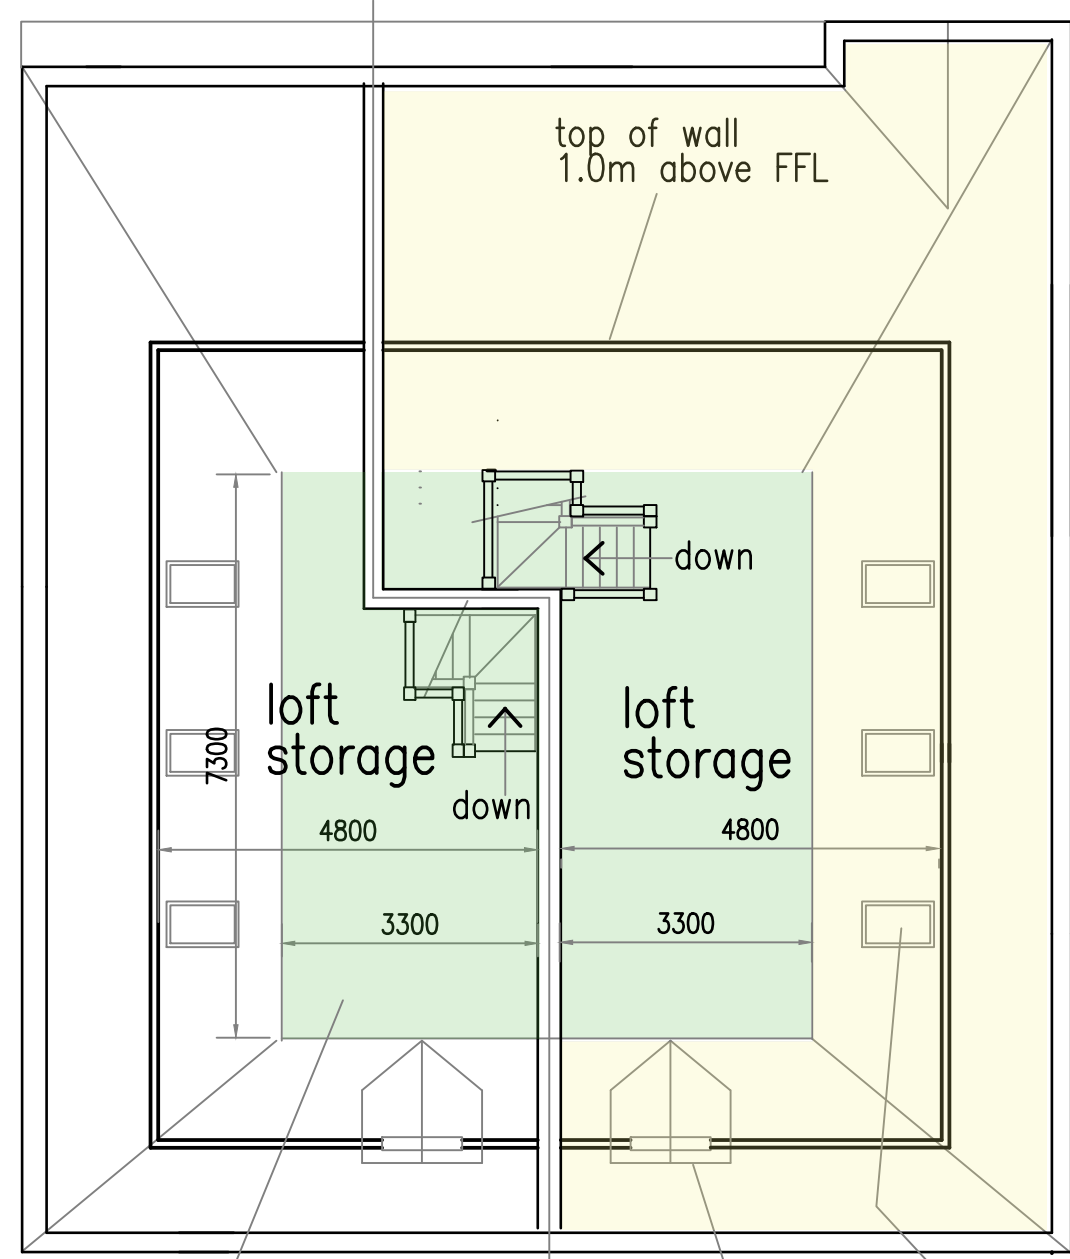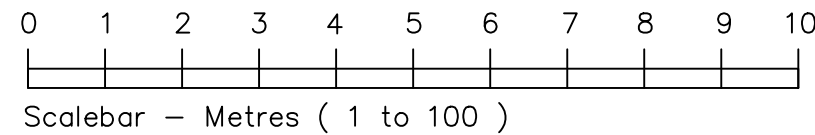


SECOND FLOOR PLAN

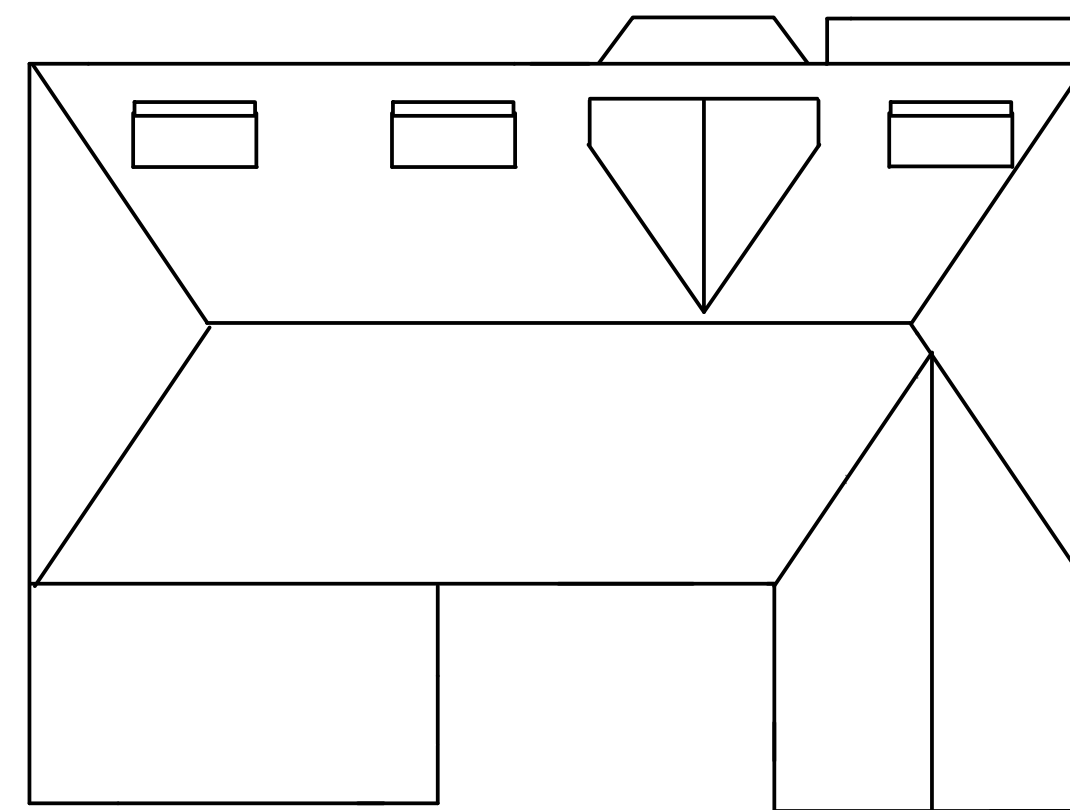

EXISTING ROOF PLAN

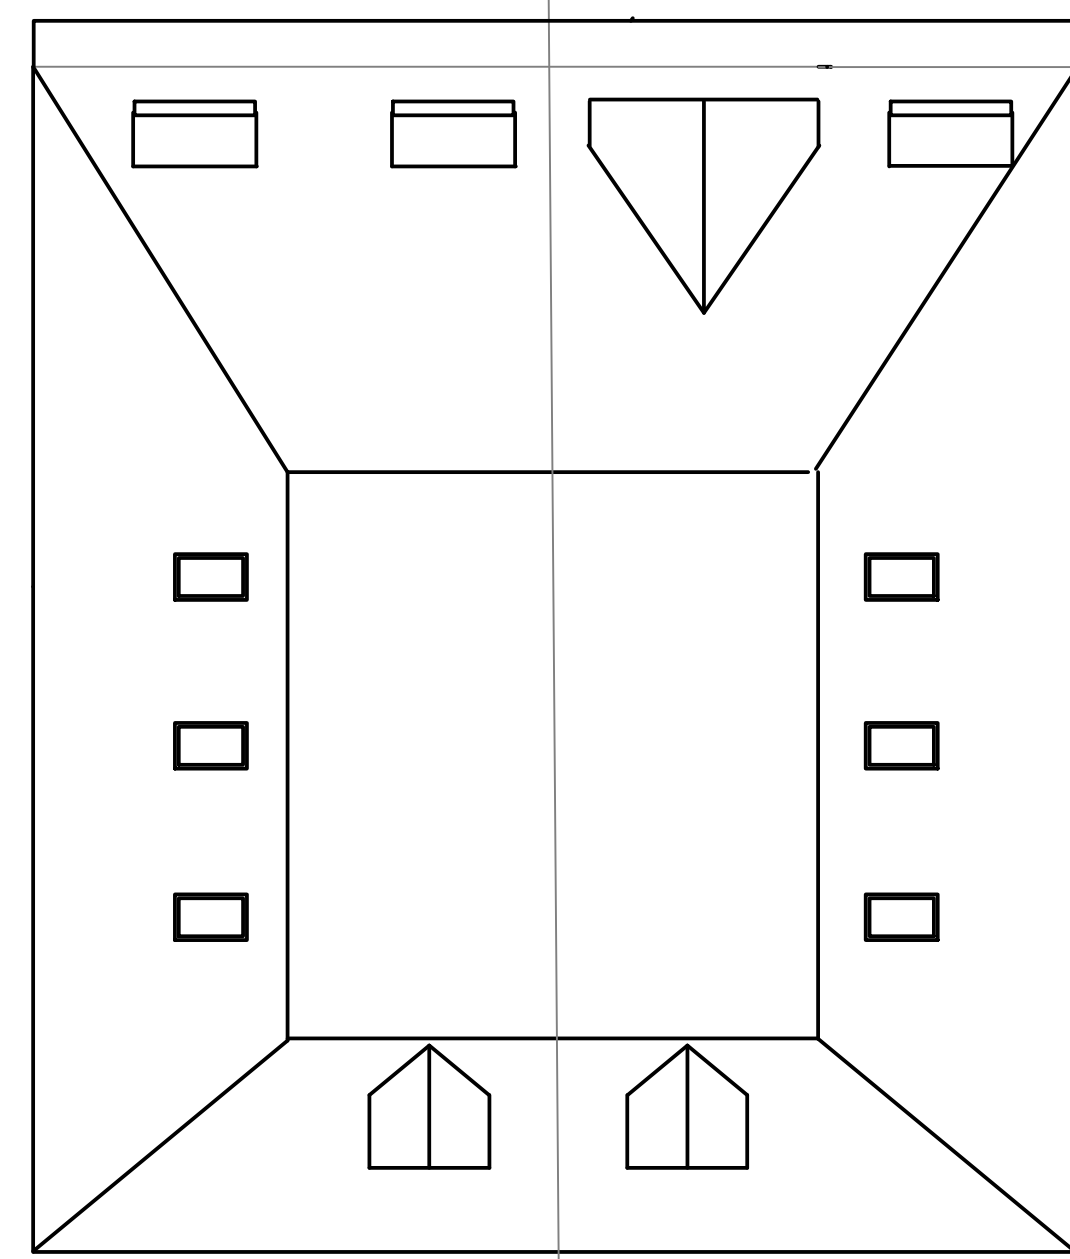

PROPOSED ROOF PLAN

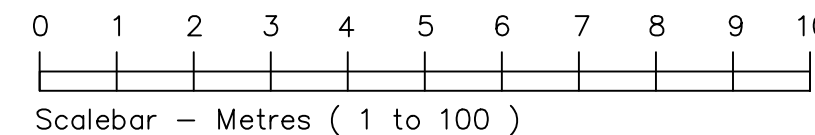

G	Minor revision	1/8/24	GDM
F	Gates and planting added to front	21/6/24	GDM
E	Minor revisions	16/4/24	GDM
D	Elevations revised	11/4/24	GDM
C	Location plan removed	28/3/24	GDM
B	Location plan revised	22/3/24	GDM
A	Location plan added	27/2/24	GDM
Ref.	Revision	Date	By

© All rights reserved. No part of this drawing may be reproduced or transmitted in any form by any means without written permission of the copyright holder.

Project
258 SINGLEWELL ROAD
GRAVESEND KENT

Drawing
PLANNING DRAWING
PROPOSED DETAILS

Scale	1:100	Date	8/2/24
Drawn By	GDM	Designed By	
Checked By			

Drawing number
SR/PD/24/01

G