
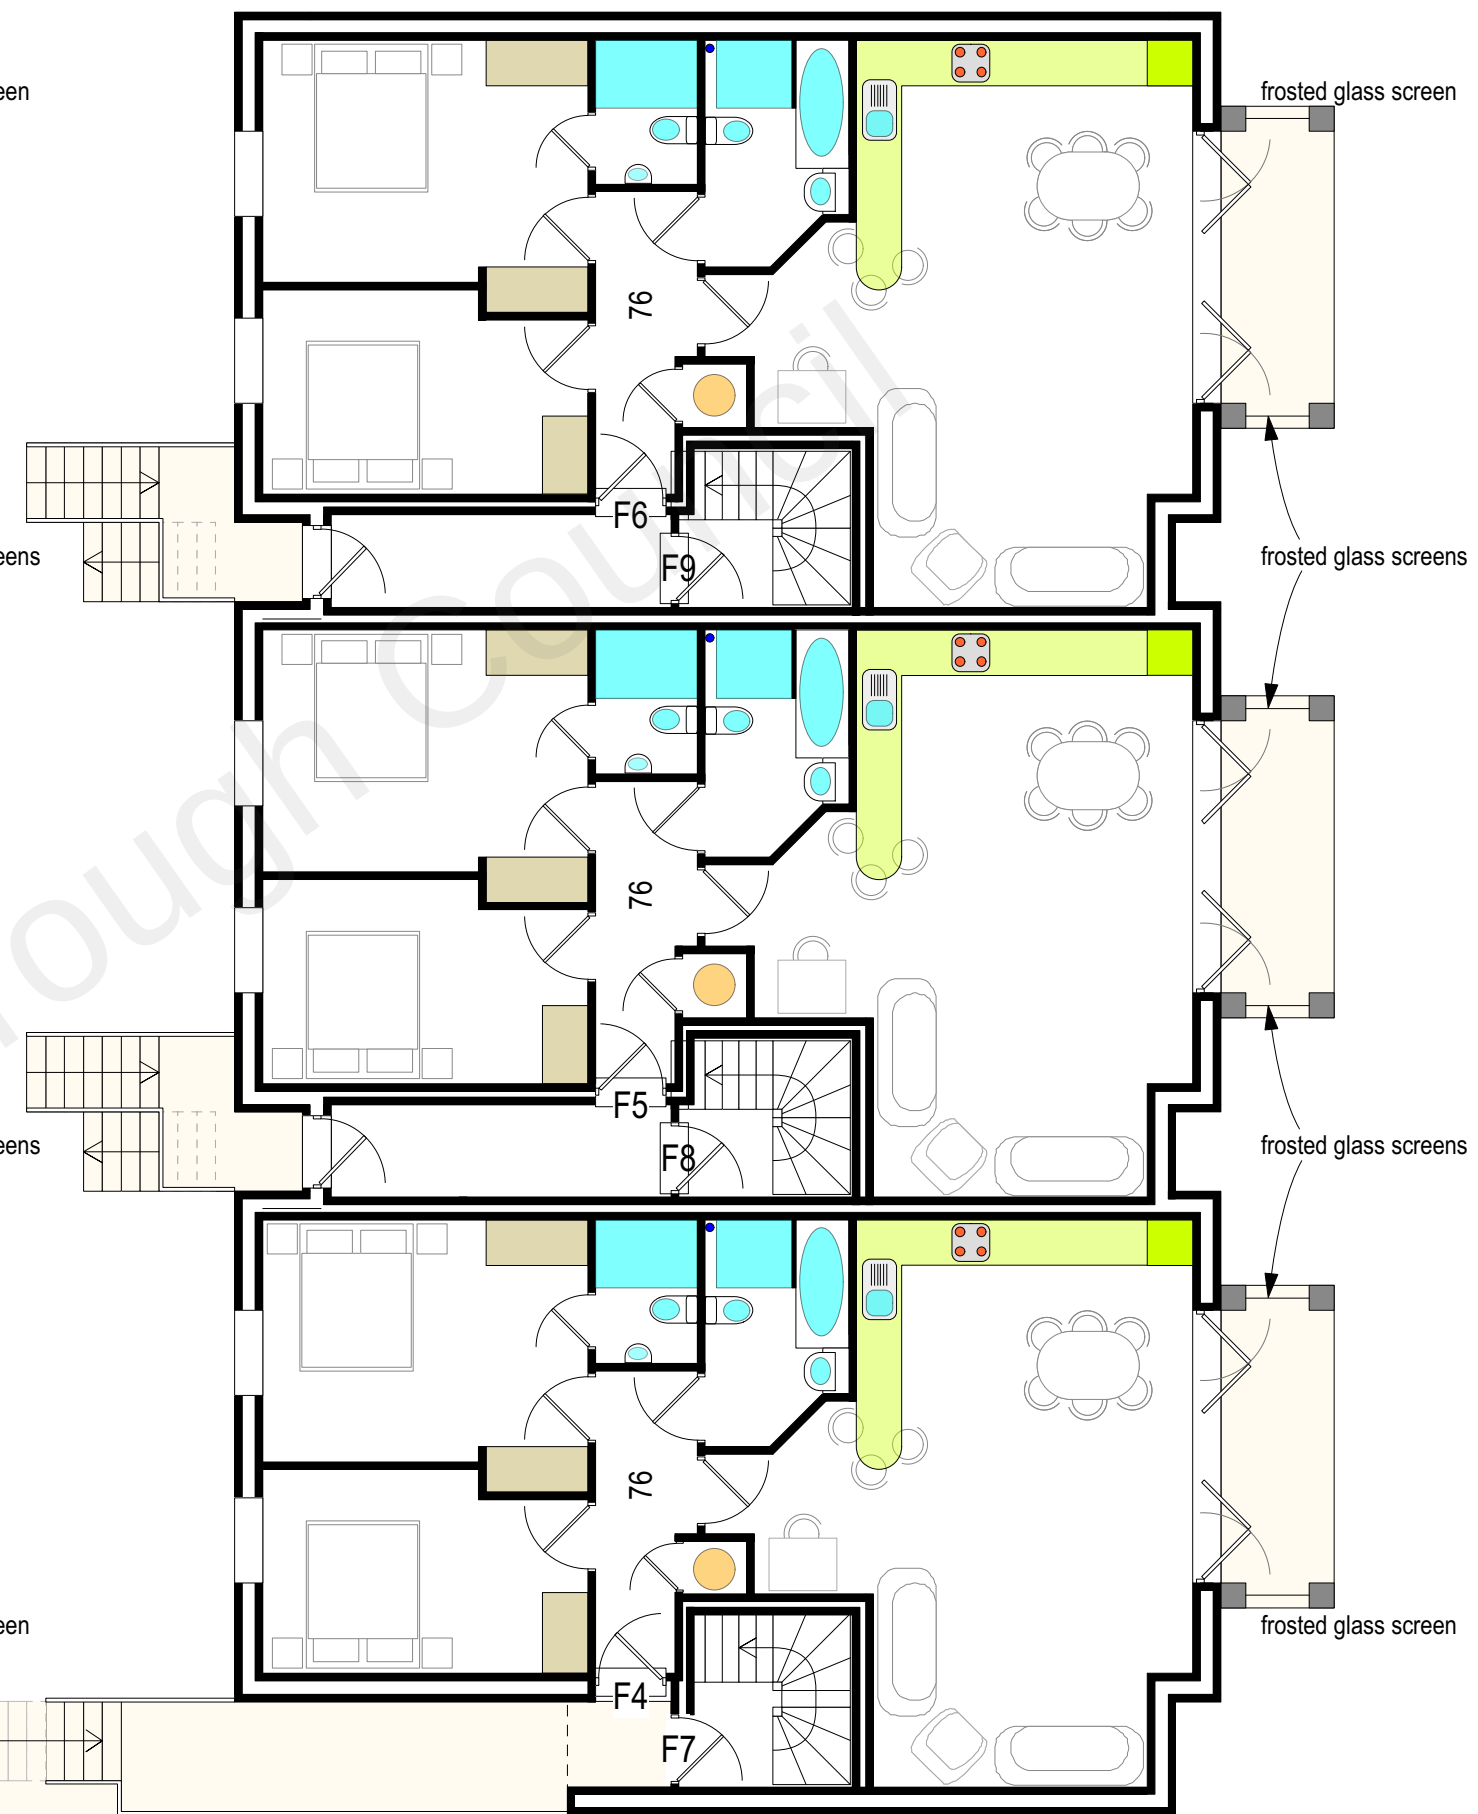


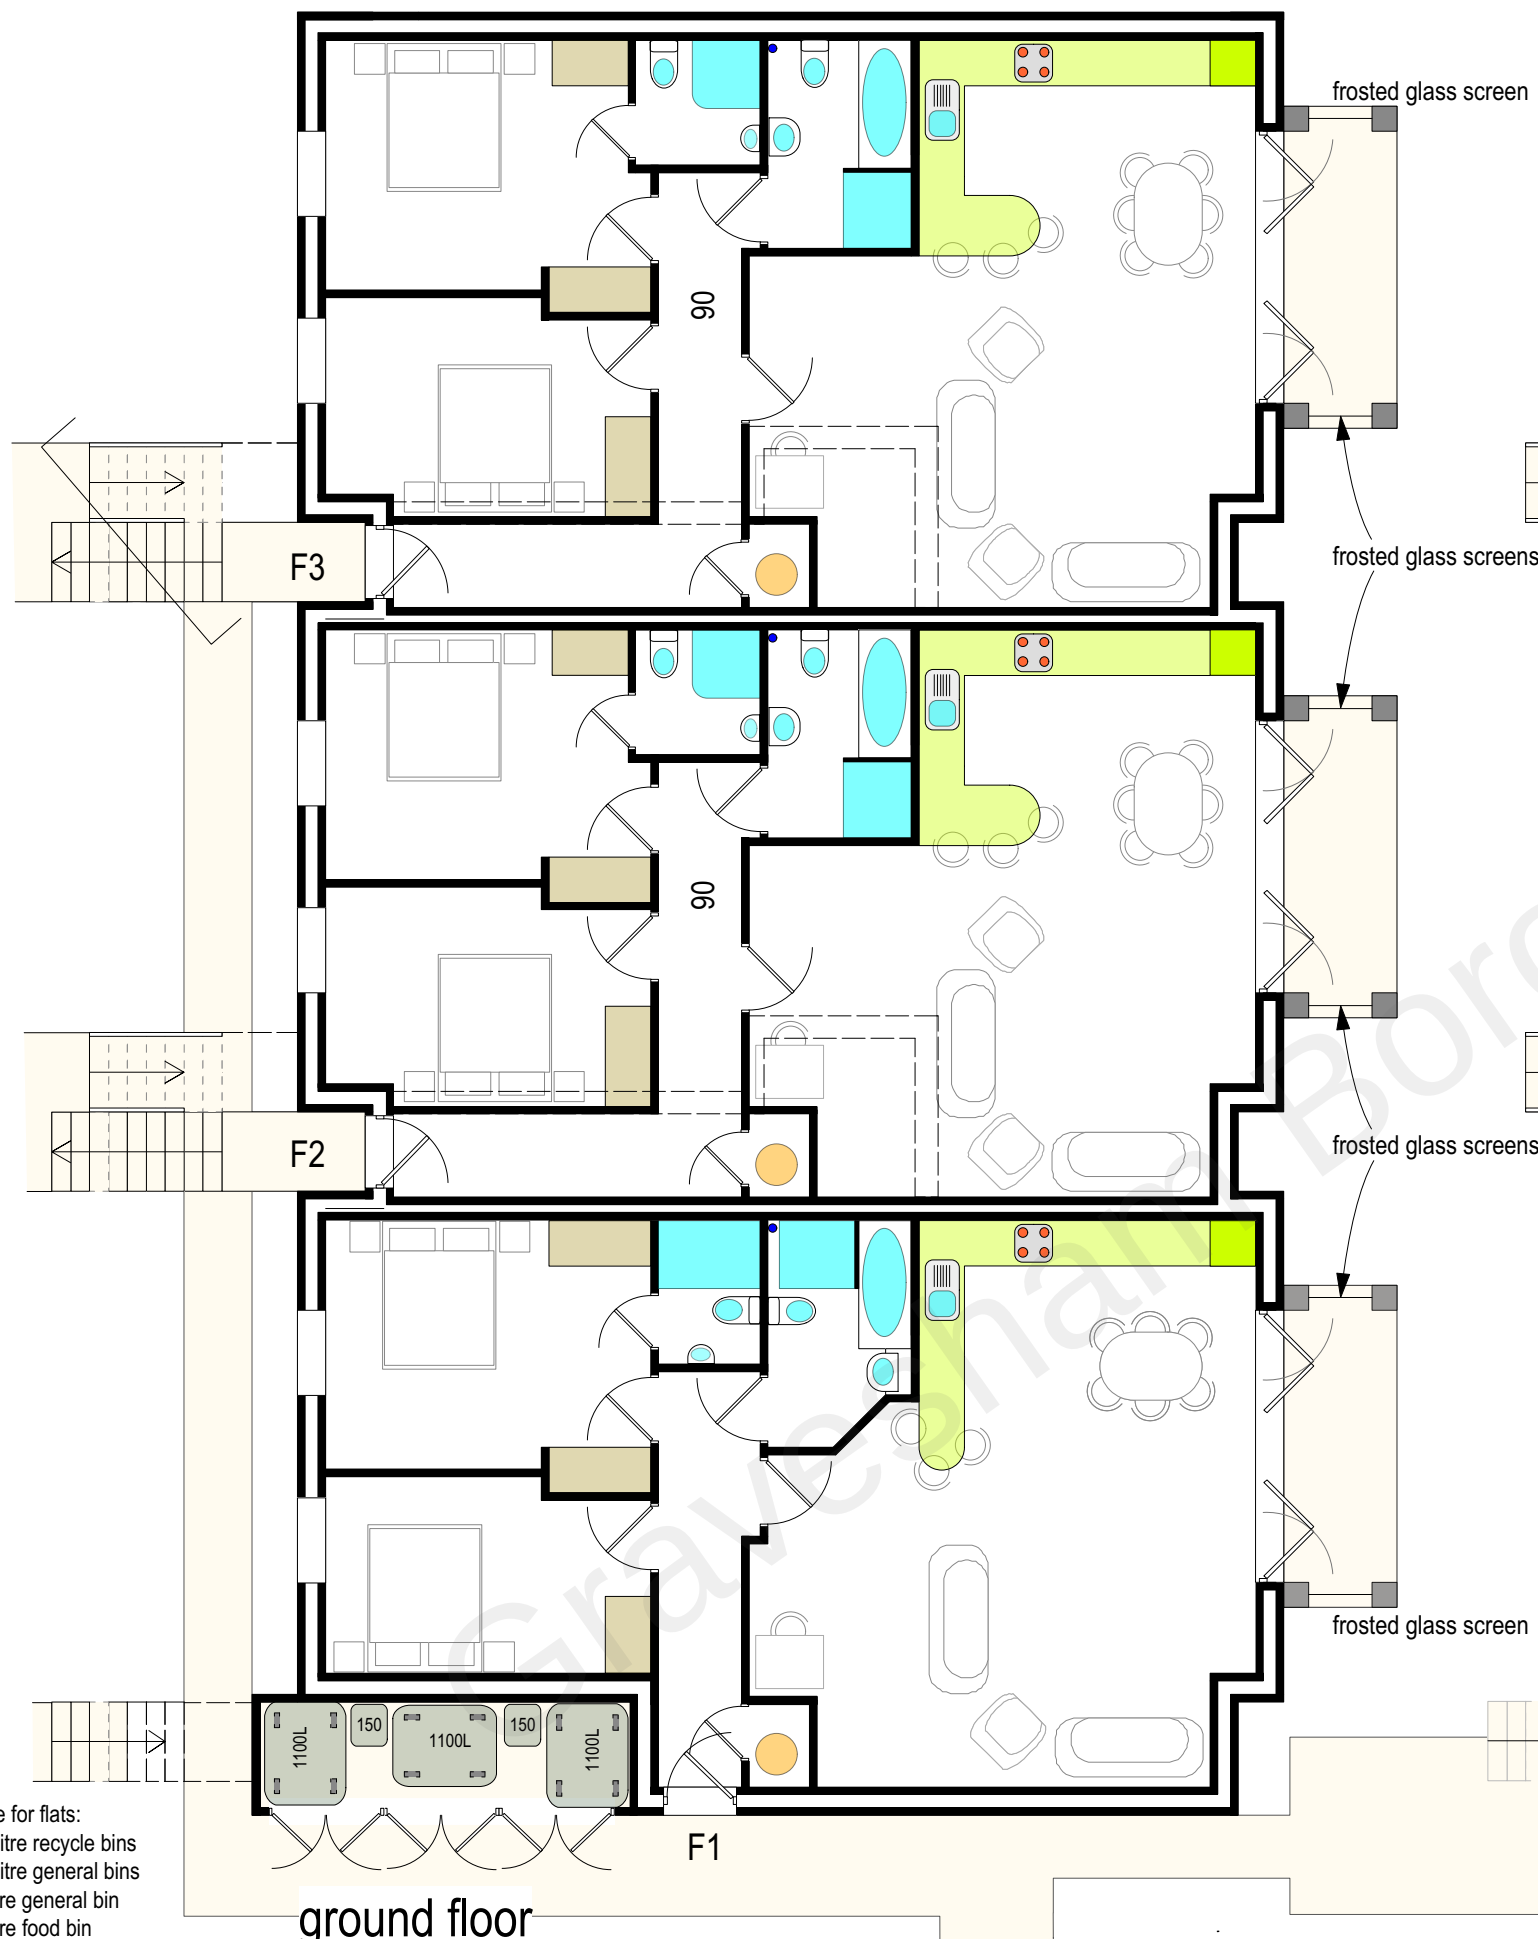

0 5
 scale (m)
 1-100 on A3 size reproduction

A- general/GB/31/01/22
 B- bins alt. GB/10/03/22
 C- F7 stairs alt. GB/19/05/22

Client: Wakes
 job: Milton Mount Hall Gravesend DA12 1NQ
 title: flats ground & first floor plans
 scale: 1-100 @ A3 date Nov. 2021 dwn. GB
 drawing number: **21-18-103** rev.- **C**