



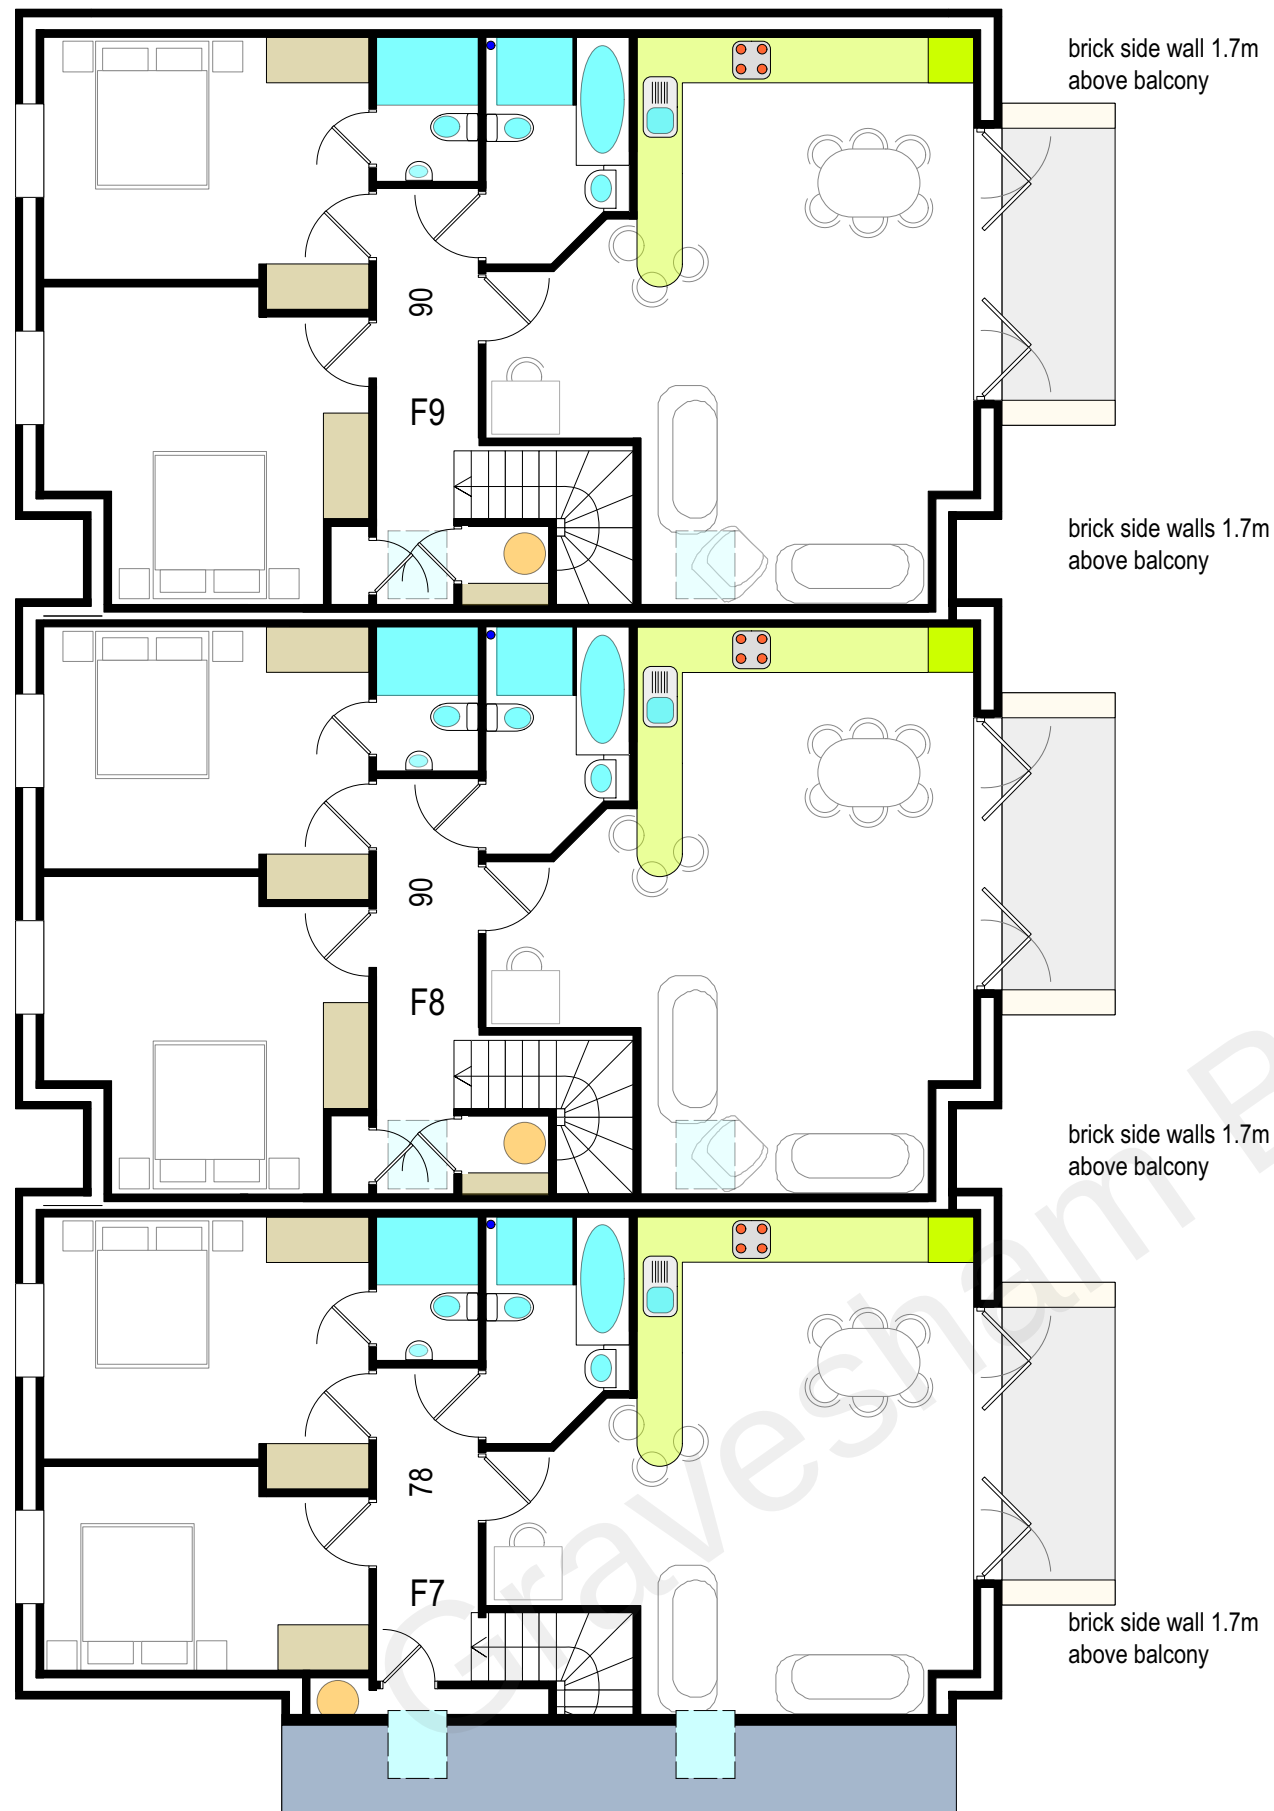

second floor

0 5
scale (m)
1-100 on A3 size reproduction

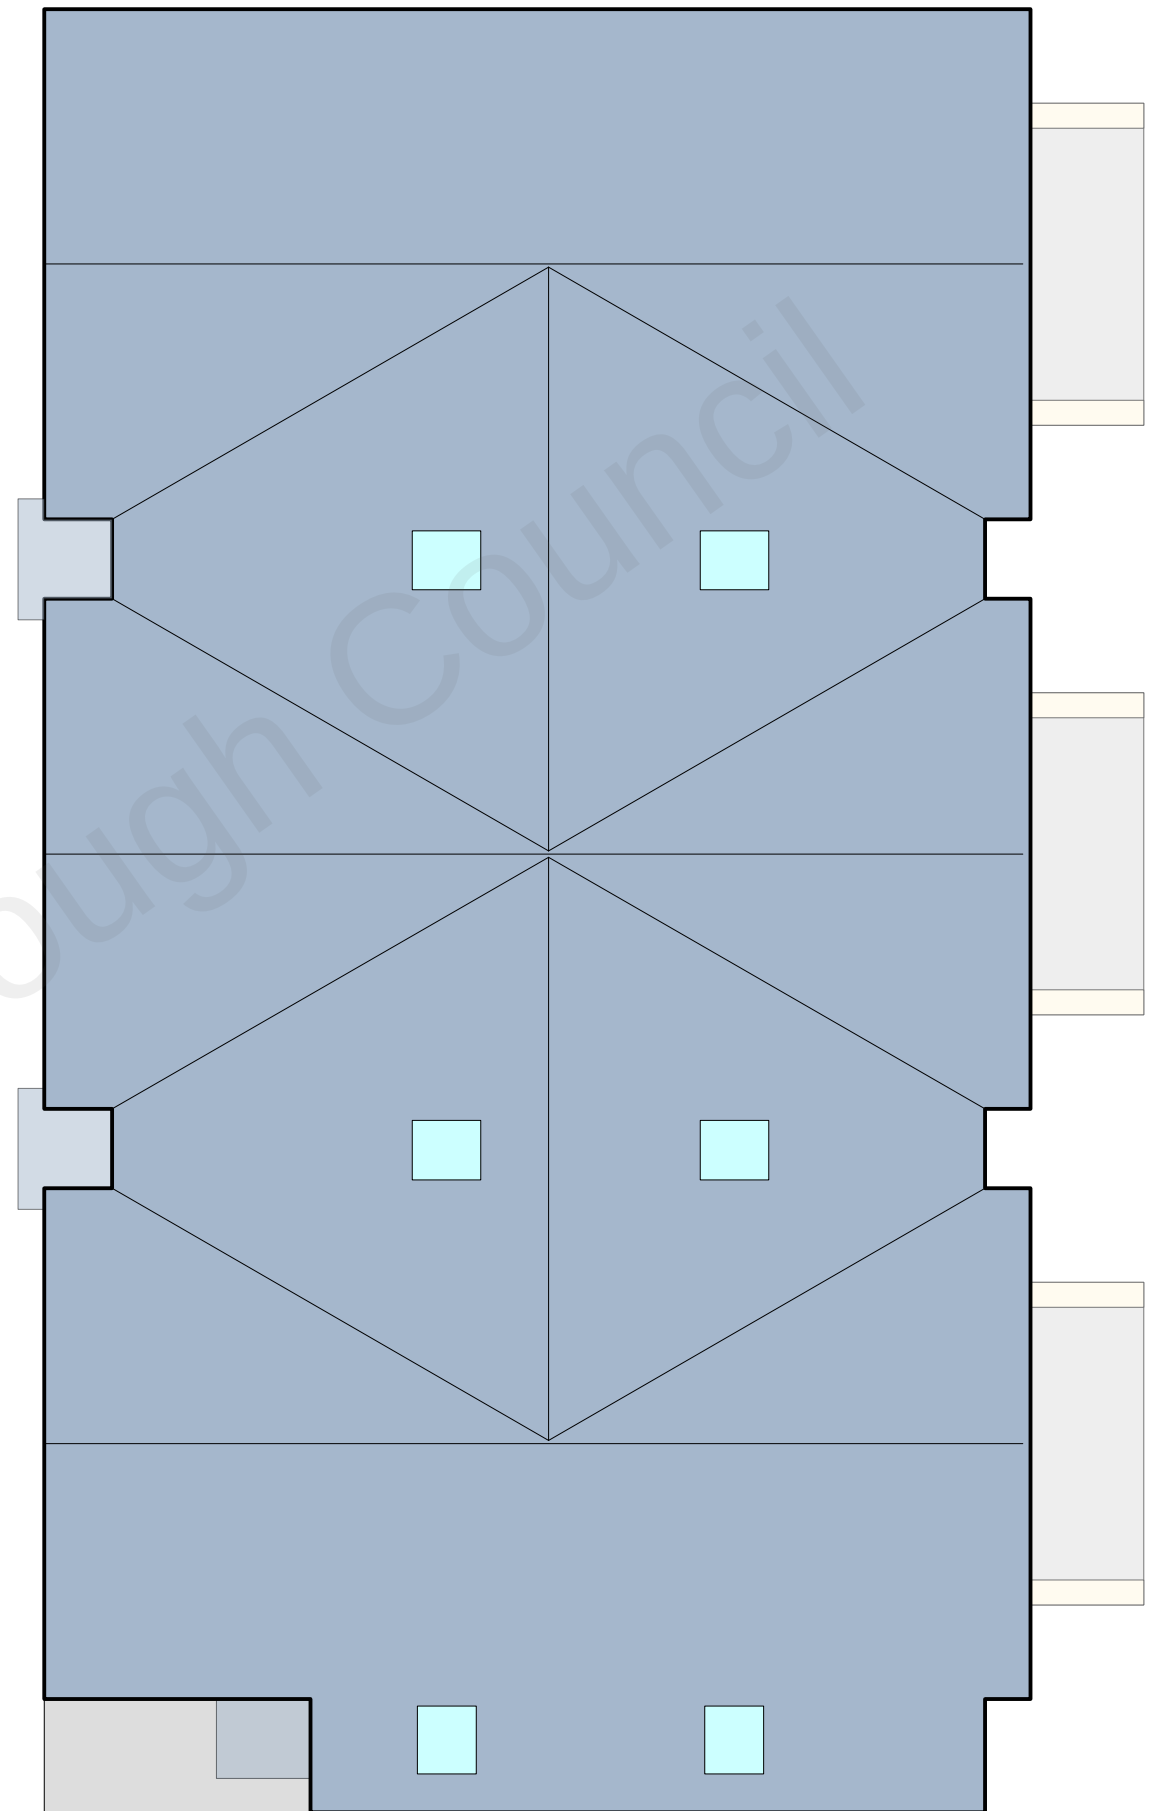

roof

A- general/GB/31/01/22
B- balcony sides alt. GB/10/03/22
C- F7 alt. GB/19/05/22

Client: Wakes
job: Milton Mount Hall Gravesend DA12 1NQ
title: flats second floor & roof plans
scale: 1-100 @ A3 date Nov. 2021 dwn. GB
drawing number; **21-18-104** rev. **C**