




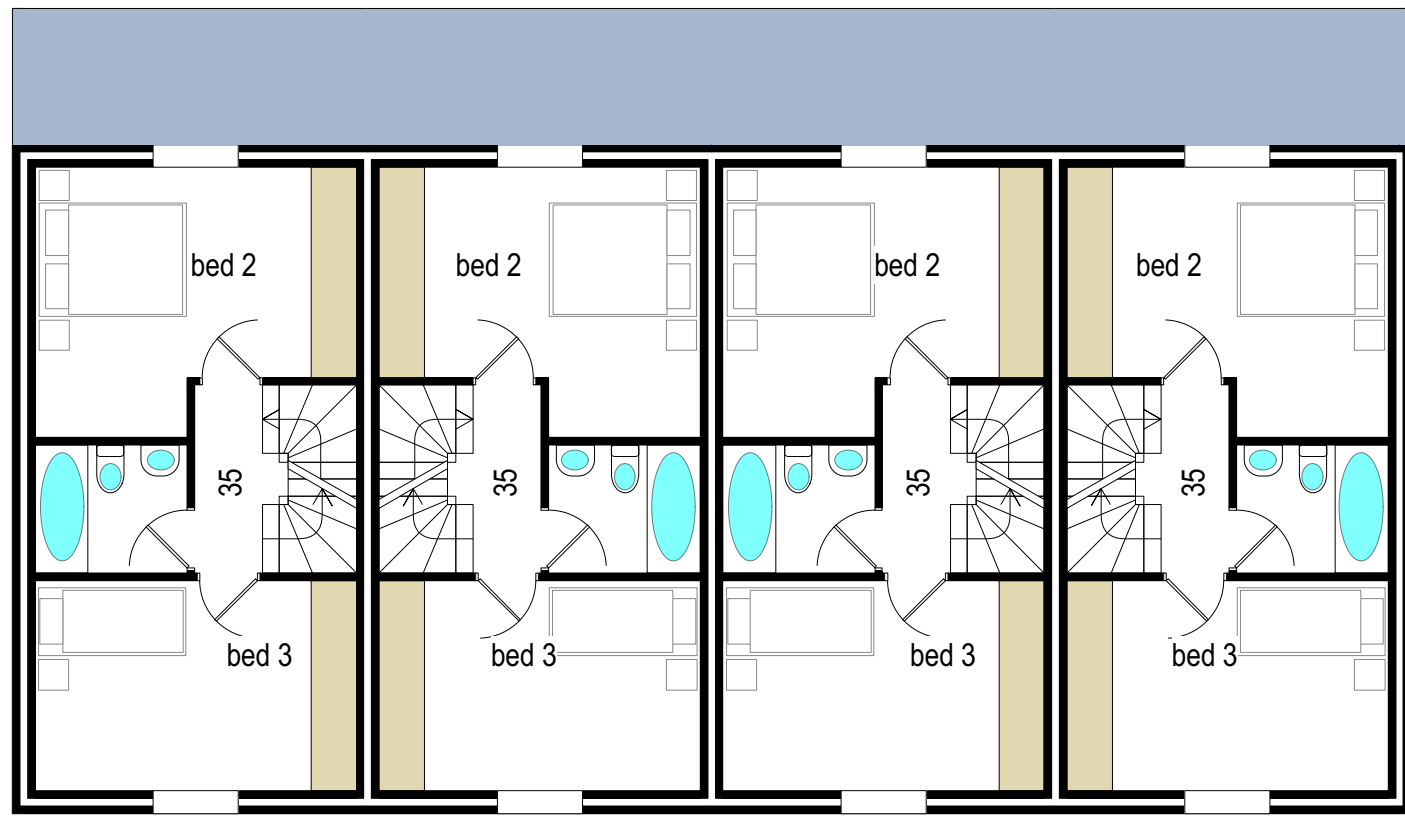

first floor h4 h3 h2 h1

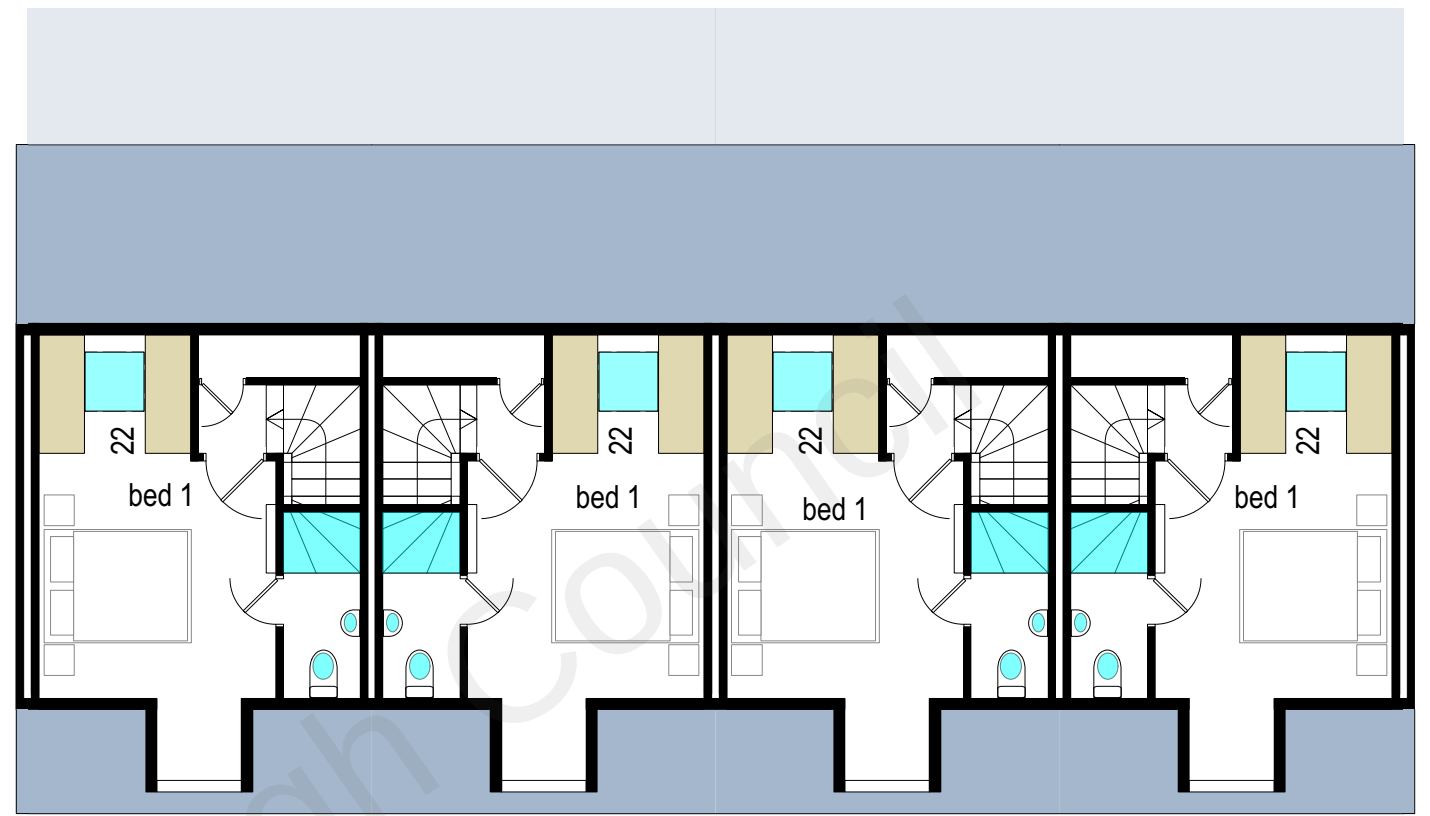


second floor h4 h3 h2 h1

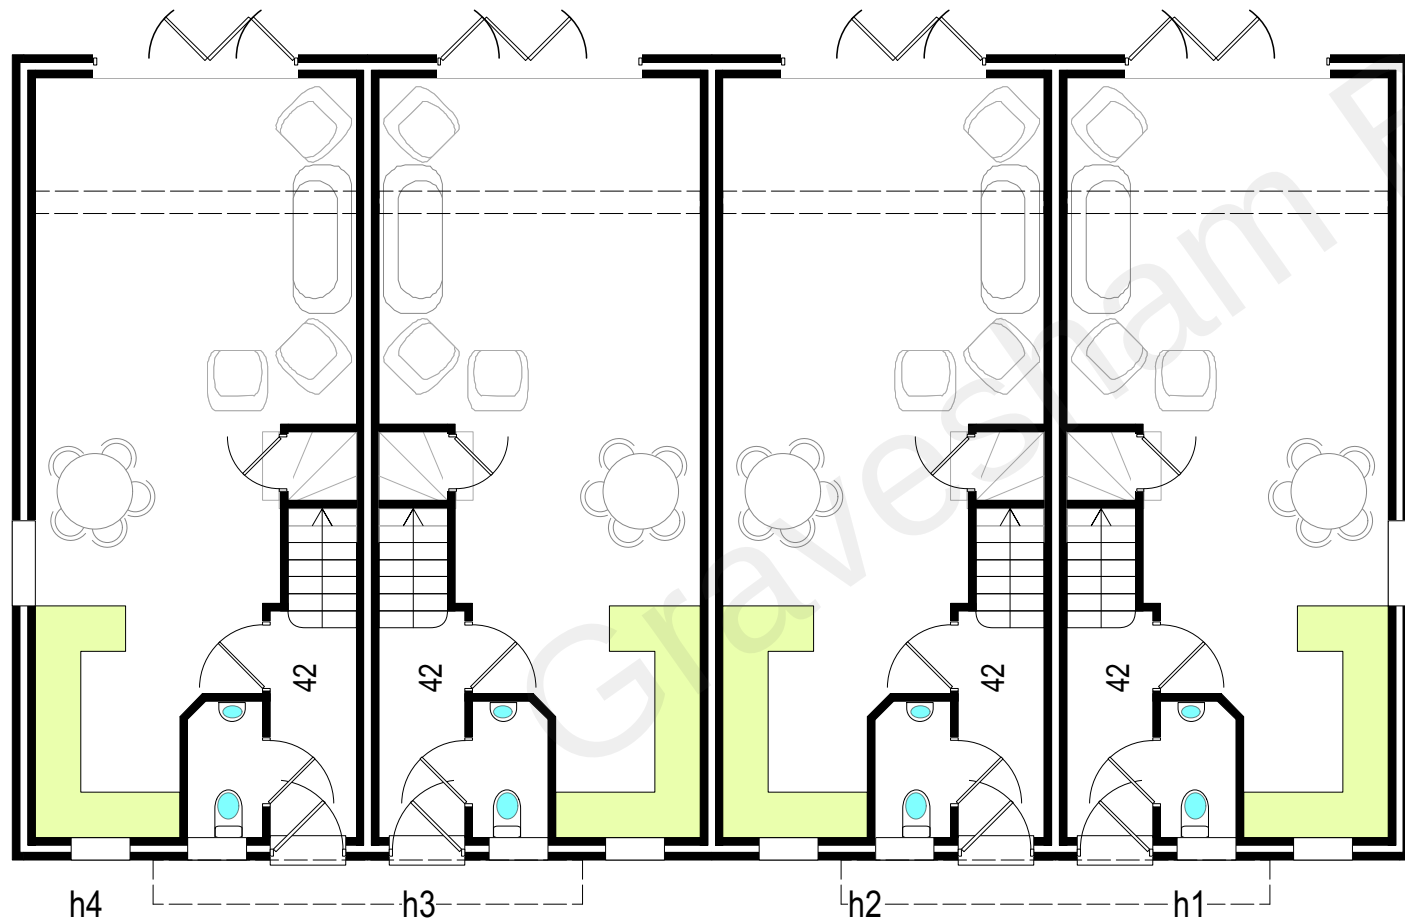

ground floor



scale (m)
1-100 on A3 size reproduction

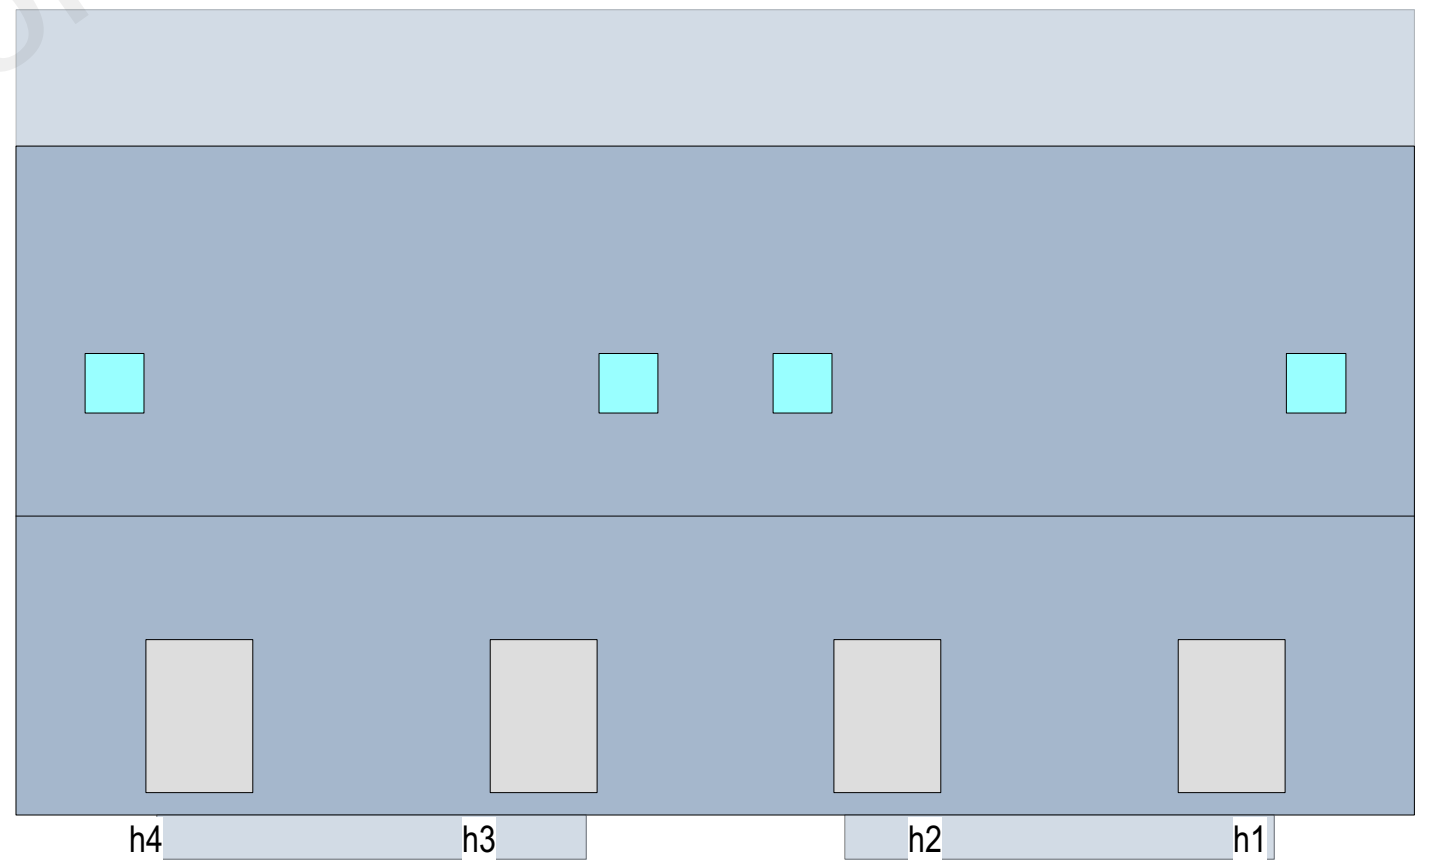

roof plan

A- general/GB/31/01/22
B- house removed. GB/03/03/22
C- minor internal alts. GB/10/03/22
D- porch roof added. GB/15/03/22
E- houses & parking redesigned. GB/16/05/22

Client:	Wakes		
job:	Milton Mount Hall Gravesend DA12 1NQ		
title:	houses proposed floor plans		
scale:	1-100 @ A3	date Nov. 2021	dwn. GB
drawing number;	21-18-105 rev.- E		