





proposed west elevation & section as seen from no.20 Old Road East

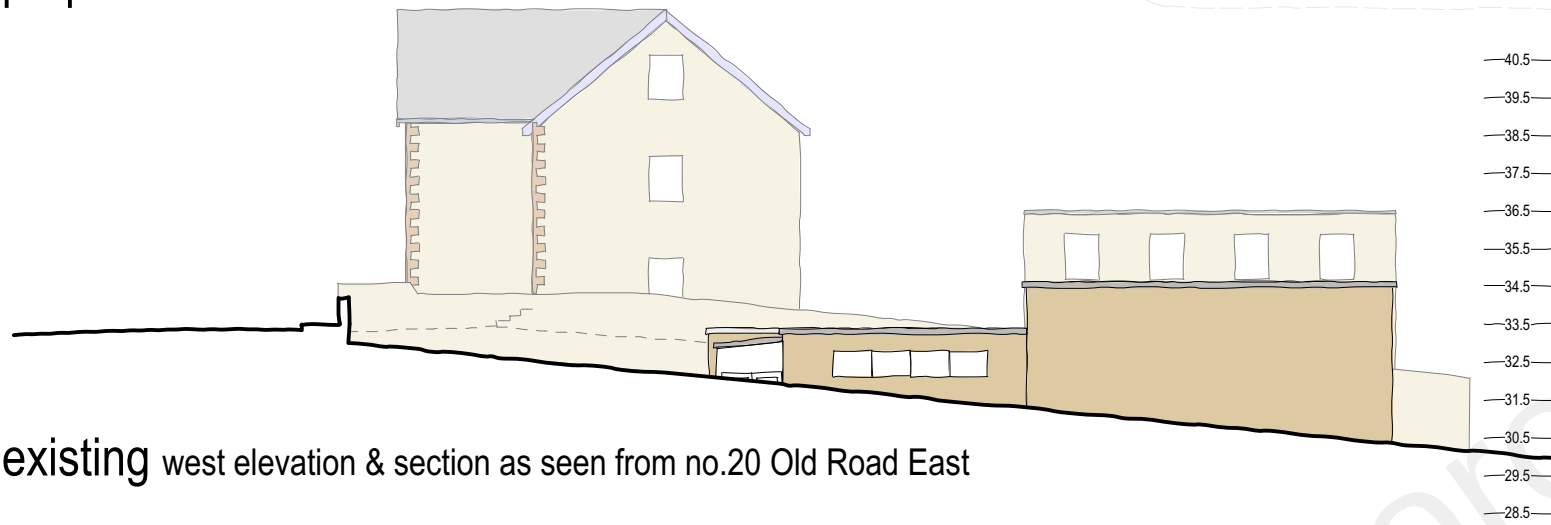

existing west elevation & section as seen from no.20 Old Road East

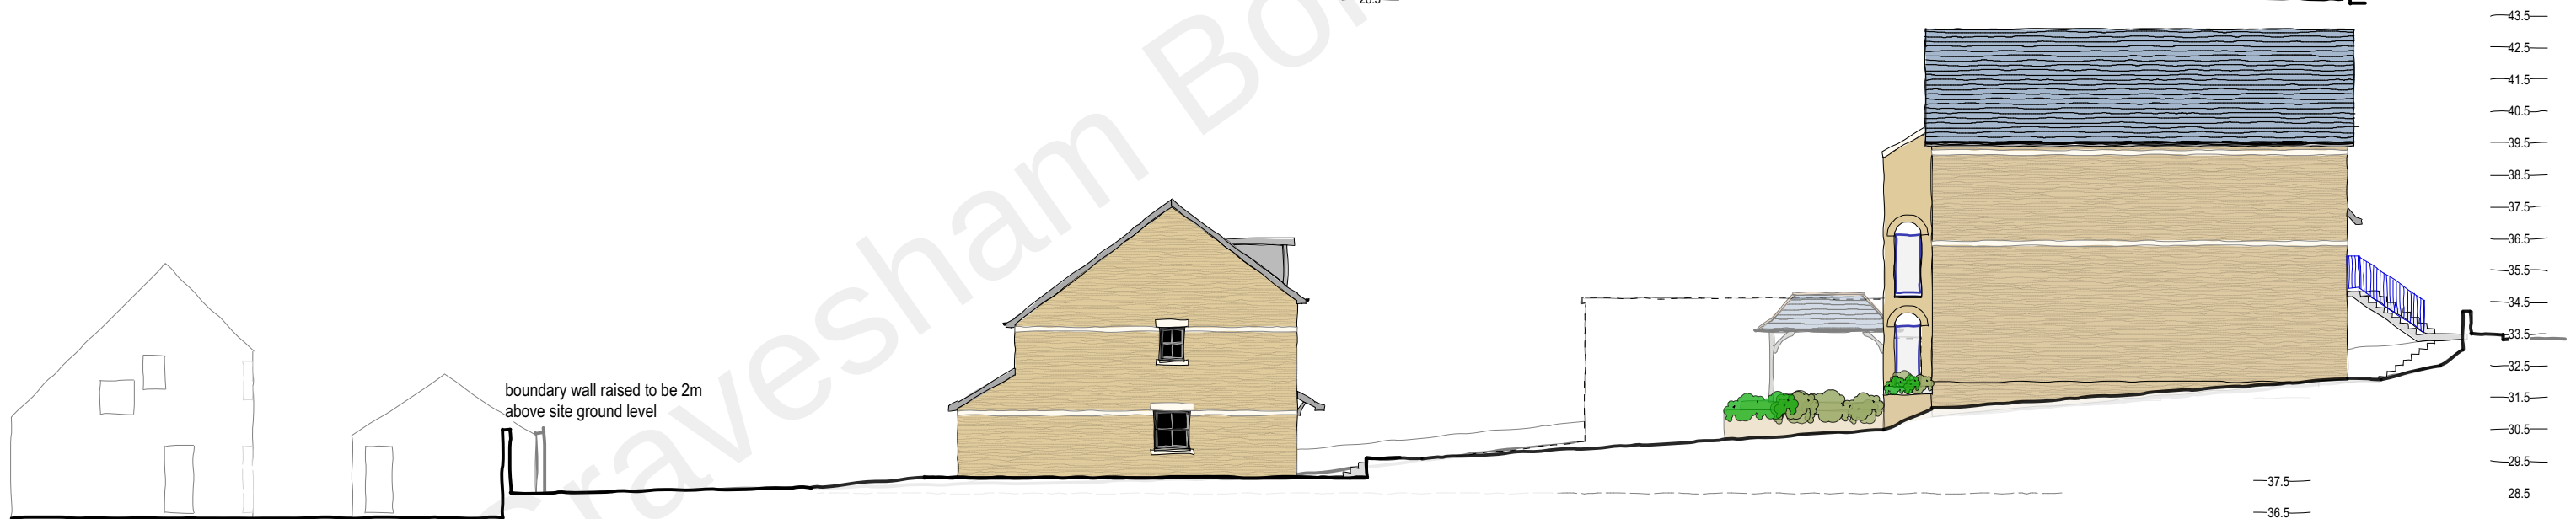

proposed east elevation & section as seen from no.22 Old Road East



existing east elevation & section as seen from no.22 Old Road East

0 10
scale (m)
1-200 on A3 size reproduction

A-general/GB/31/01/22
B- section east corrected. GB/01/02/22
C- house removed. GB/03/03/22
D- side elevs alt. GB/10/03/22
E- houses redesigned. GB/16/05/22
F- no.22 & cycle store added. GB/19/05/22

Client: Wakes
job: Milton Mount Hall Gravesend DA12 1NQ
title: proposed site sections & elevations
scale: 1-200 @ A3 date July 2021 dwn. GB
drawing number; **21-18-108** rev.- **F**