



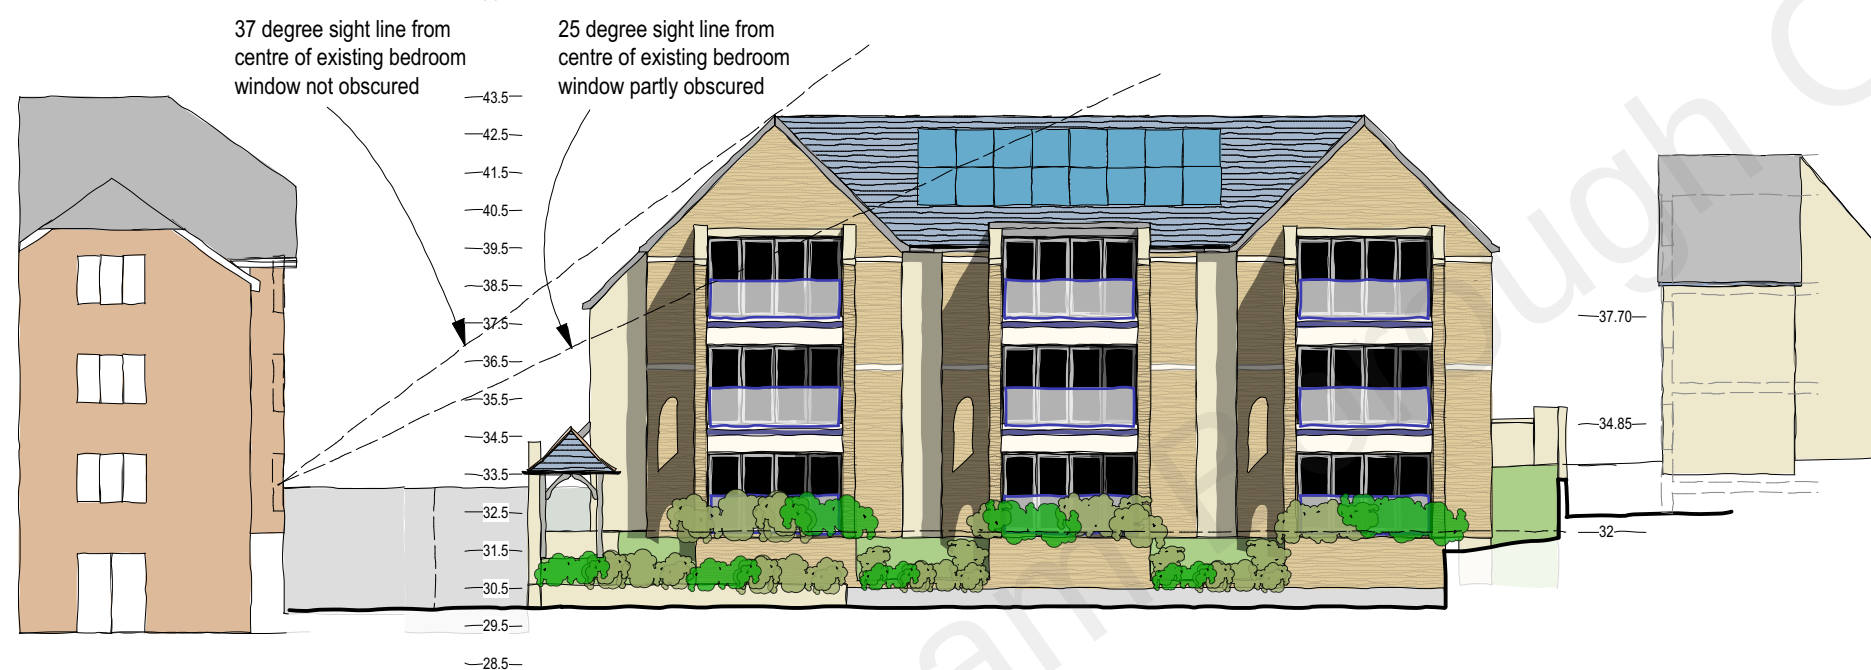

north elevation as seen from Old Road East



south elevation of flats as seen from the proposed parking area

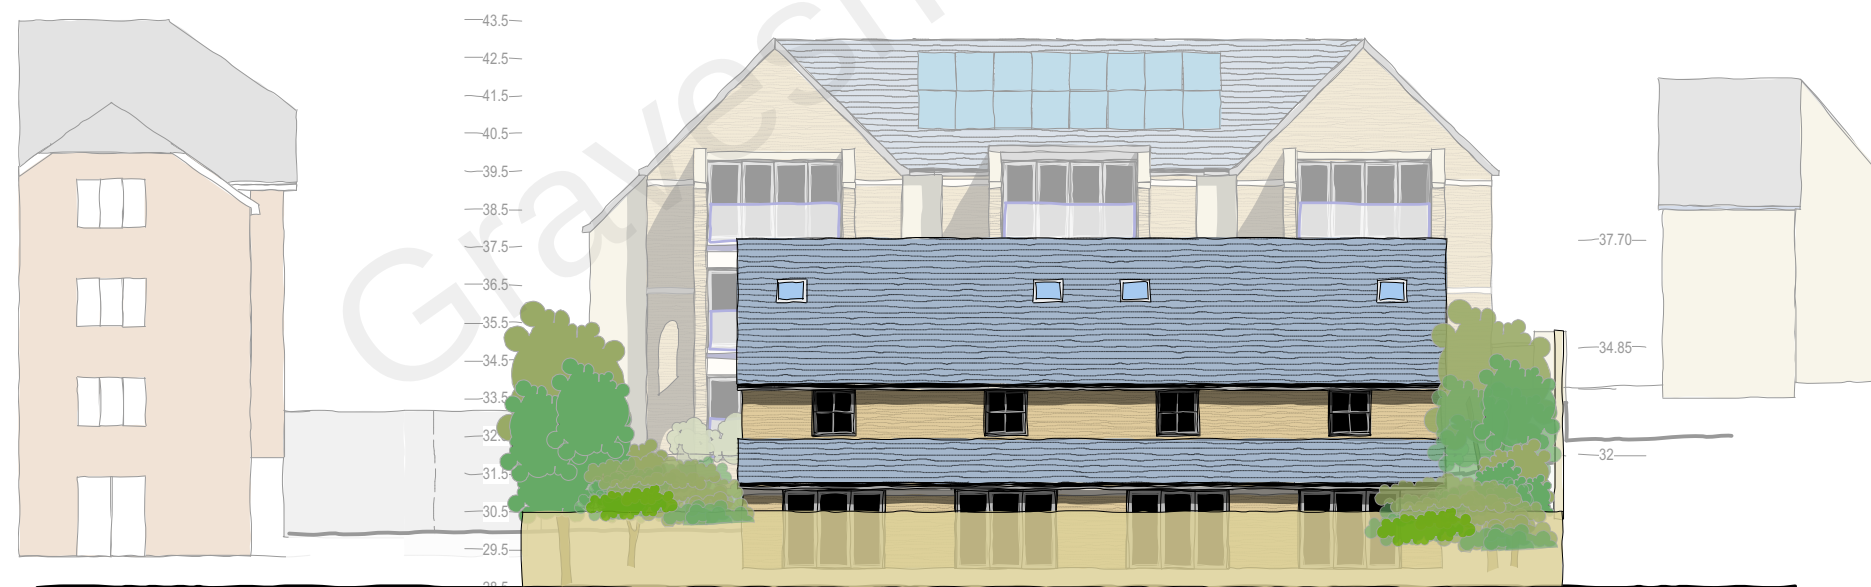

south elevation of houses as seen from 59, Cross Lane East

- A- houses reduced, sight line in elevation added. GB/12/01/22
- B- sightline notes amended. GB/31/01/22
- C- house amended. GB/03/03/22
- D- house & parking amended. GB/10/03/22
- E- parking minor alt. GB/15/03/22
- F-railing shown to road side. GB/22/03/22
- G- houses redesigned. GB/16/05/22
- H- house elev corrected. GB/19/05/22

0 10
scale (m)
1-200 on A3 size reproduction

Client: Wakes
job: Milton Mount Hall Gravesend DA12 1NQ
title: proposed site sections & elevations
scale: 1-200 @ A3 date July 2021 dwn. GB
drawing number; **21-18-109** rev.- **H**