


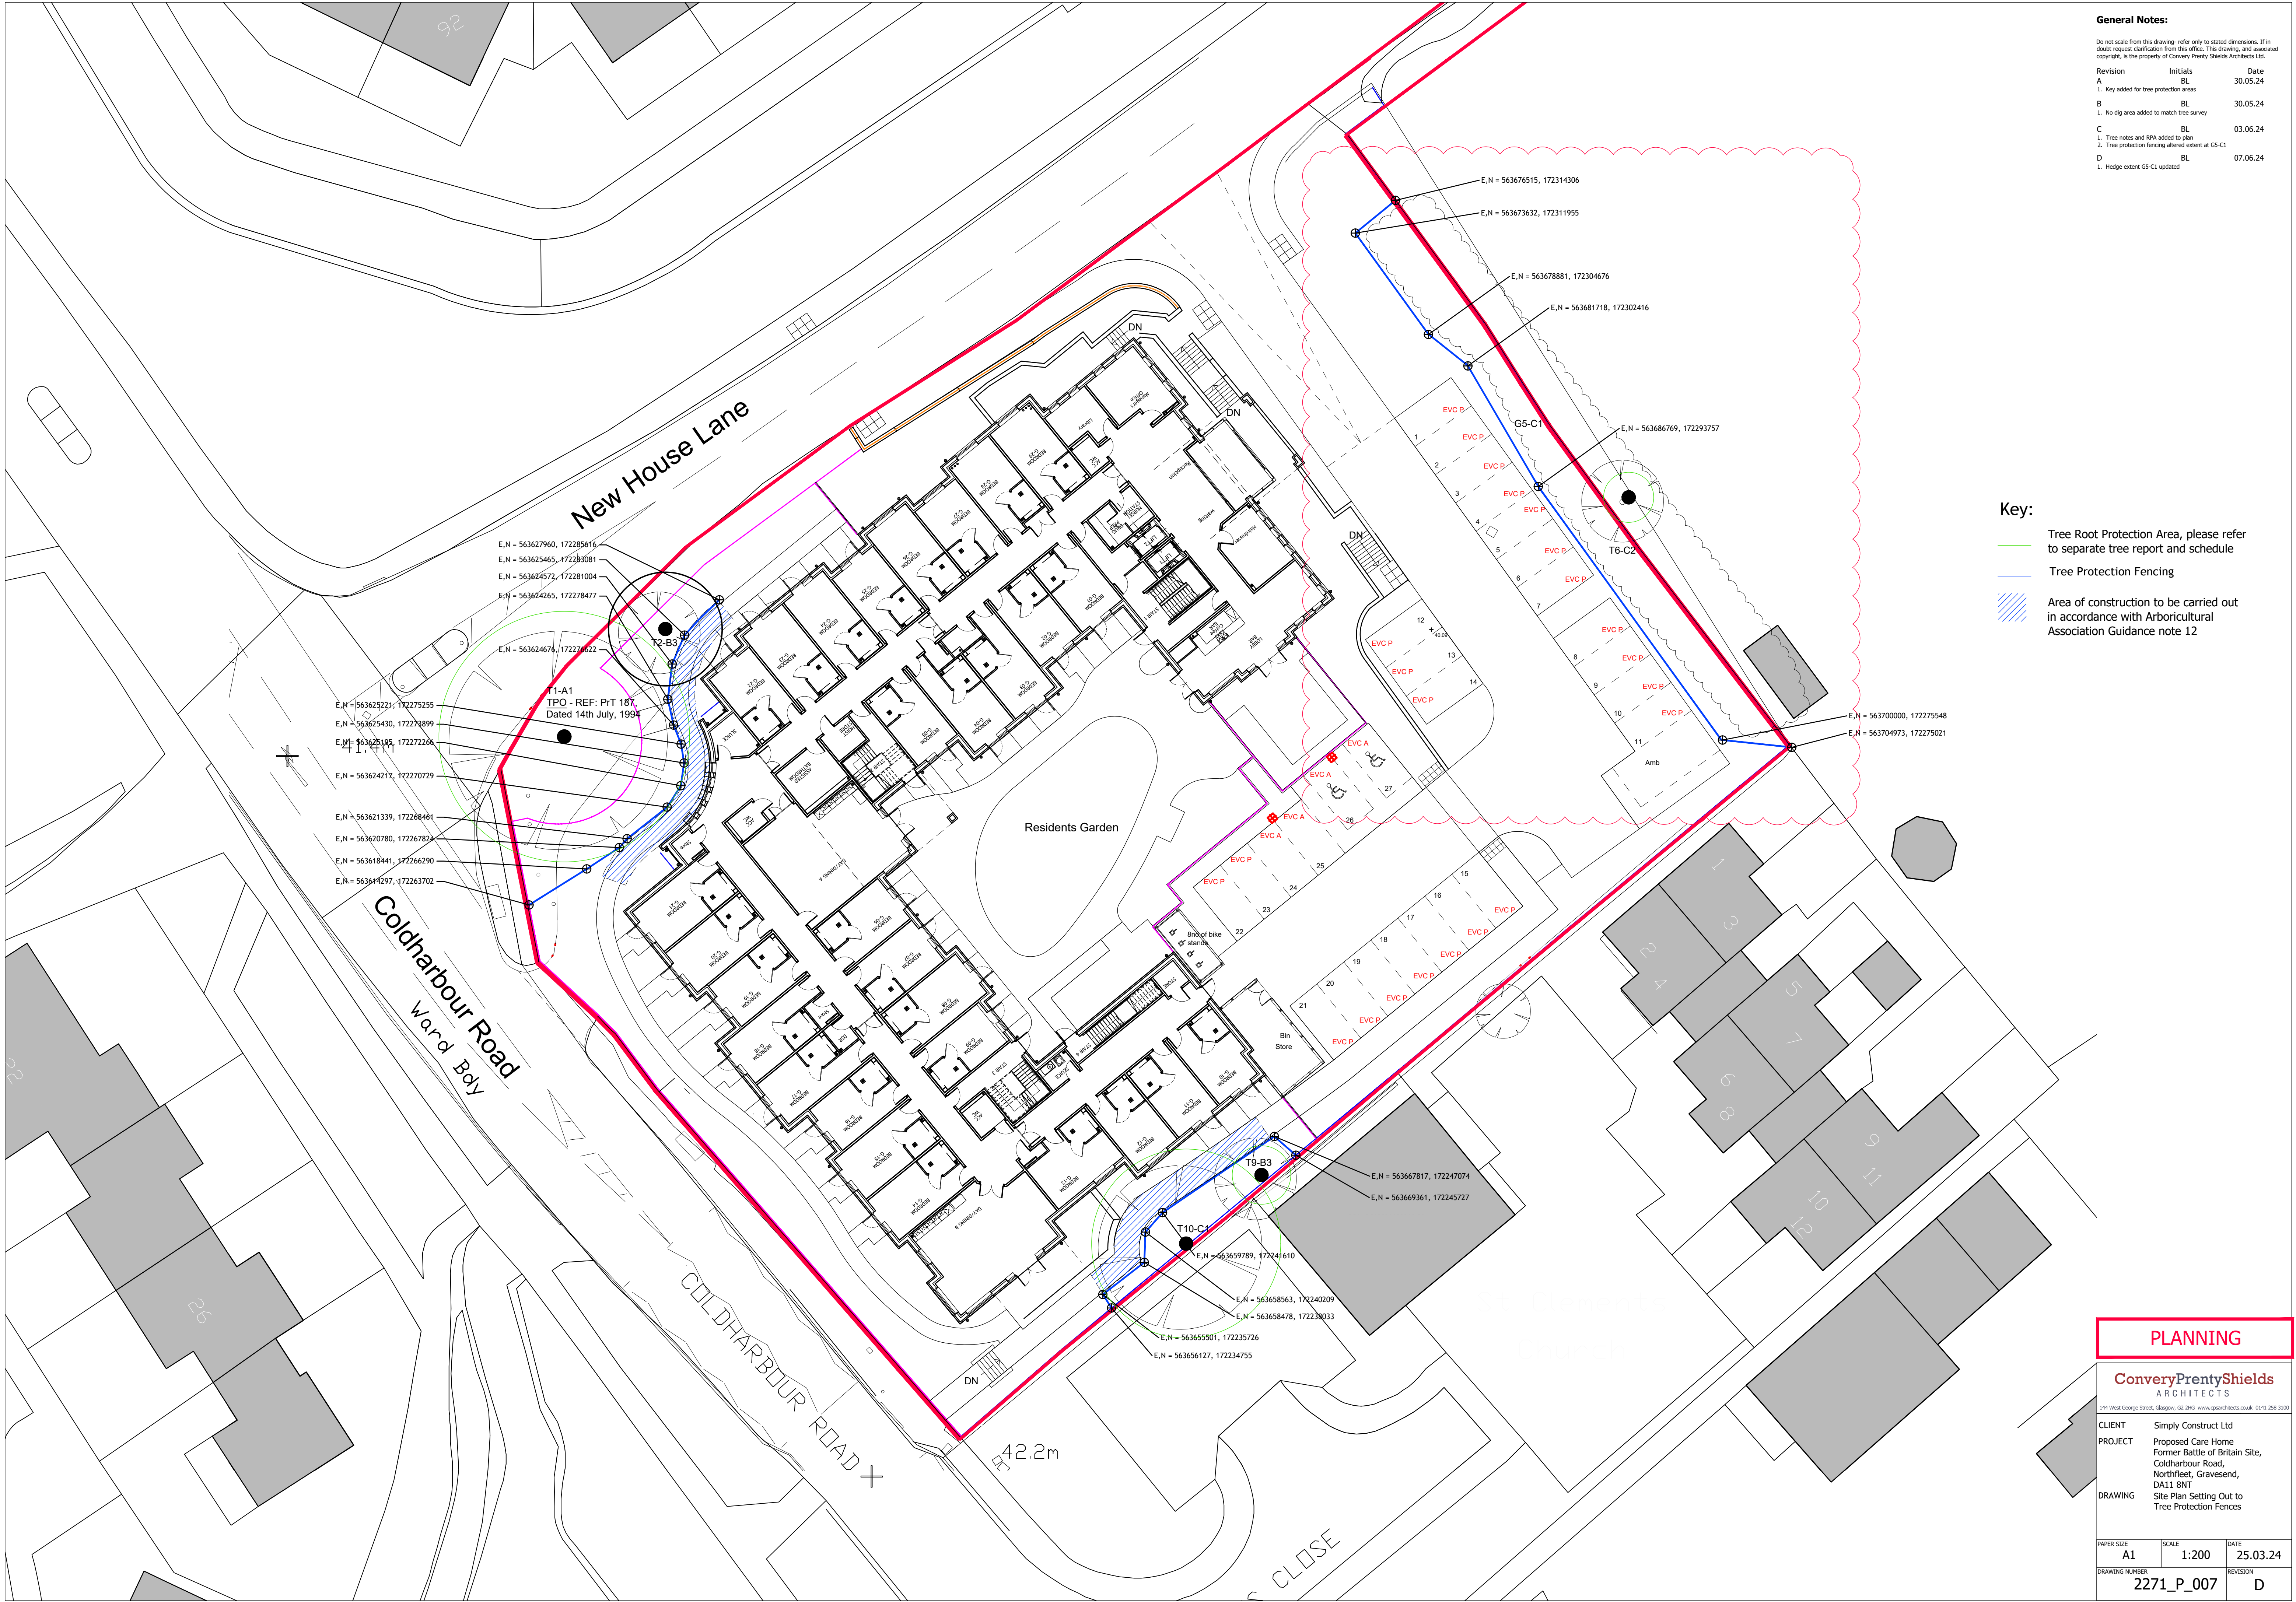

General Notes:

Do not scale from this drawing: refer only to stated dimensions. If in doubt request clarification from this office. This drawing, and associated copyright, is the property of Convery Prently Shields Architects Ltd.

Revision	Initials	Date
A	BL	30.05.24
B	BL	30.05.24
C	BL	03.06.24
D	BL	07.06.24

1. Key added for tree protection areas
1. No dig area added to match tree survey
1. Tree notes and RPA added to plan
2. Tree protection fencing altered extent at G5-C1
1. Hedge extent G5-C1 updated

- Key:**
- Tree Root Protection Area, please refer to separate tree report and schedule
 - Tree Protection Fencing
 - Area of construction to be carried out in accordance with Arboricultural Association Guidance note 12

PLANNING

ConveryPrentlyShields
ARCHITECTS

141 West George Street, Glasgow, G2 2HG www.cpsarchitects.co.uk 0141 258 3100

CLIENT	Simply Construct Ltd
PROJECT	Proposed Care Home Former Battle of Britain Site, Coldharbour Road, Northfleet, Gravesend, DA11 8NT
DRAWING	Site Plan Setting Out to Tree Protection Fences

PAPER SIZE	SCALE	DATE
A1	1:200	25.03.24
DRAWING NUMBER	REVISION	
2271_P_007	D	