




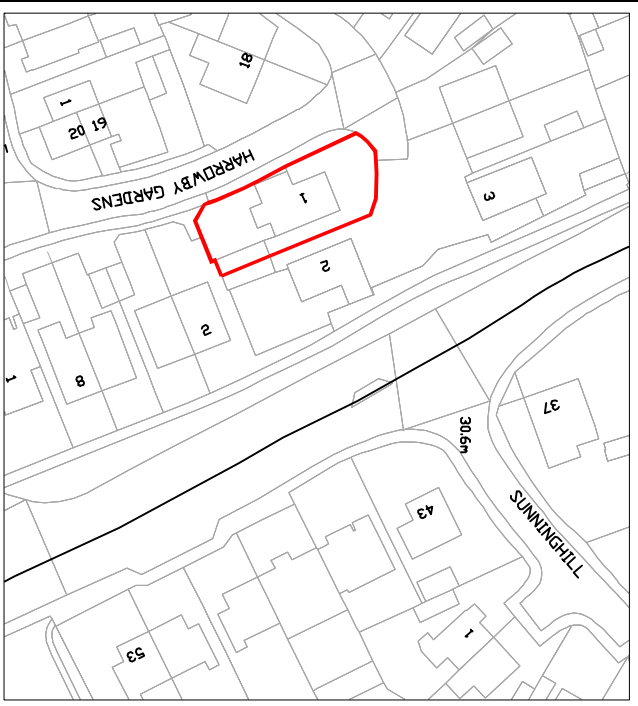

OS Plan Scale 1:1250
10m 20m 30m 40m 50m

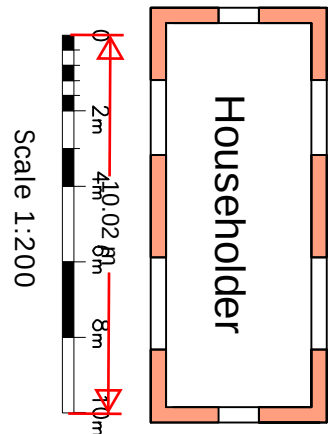

P1	ISSUED TO PLANNING	06.01.23		
Rev		Date		

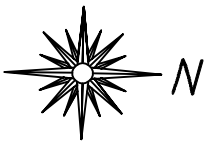

94 THE PINNACLE - 150 HIGH ROAD, CROMWELL HEATH - RM6 6RN
0194021222

Job Title
1 Harrowby Gardens
Northfleet Gravesend
DA11 8SH

Drawing Title
Existing Block and Site plan

Scale	1:200 @ A1	Date	
Job No.	51-1000-989	Draw No.	S01
		Rev	P1