


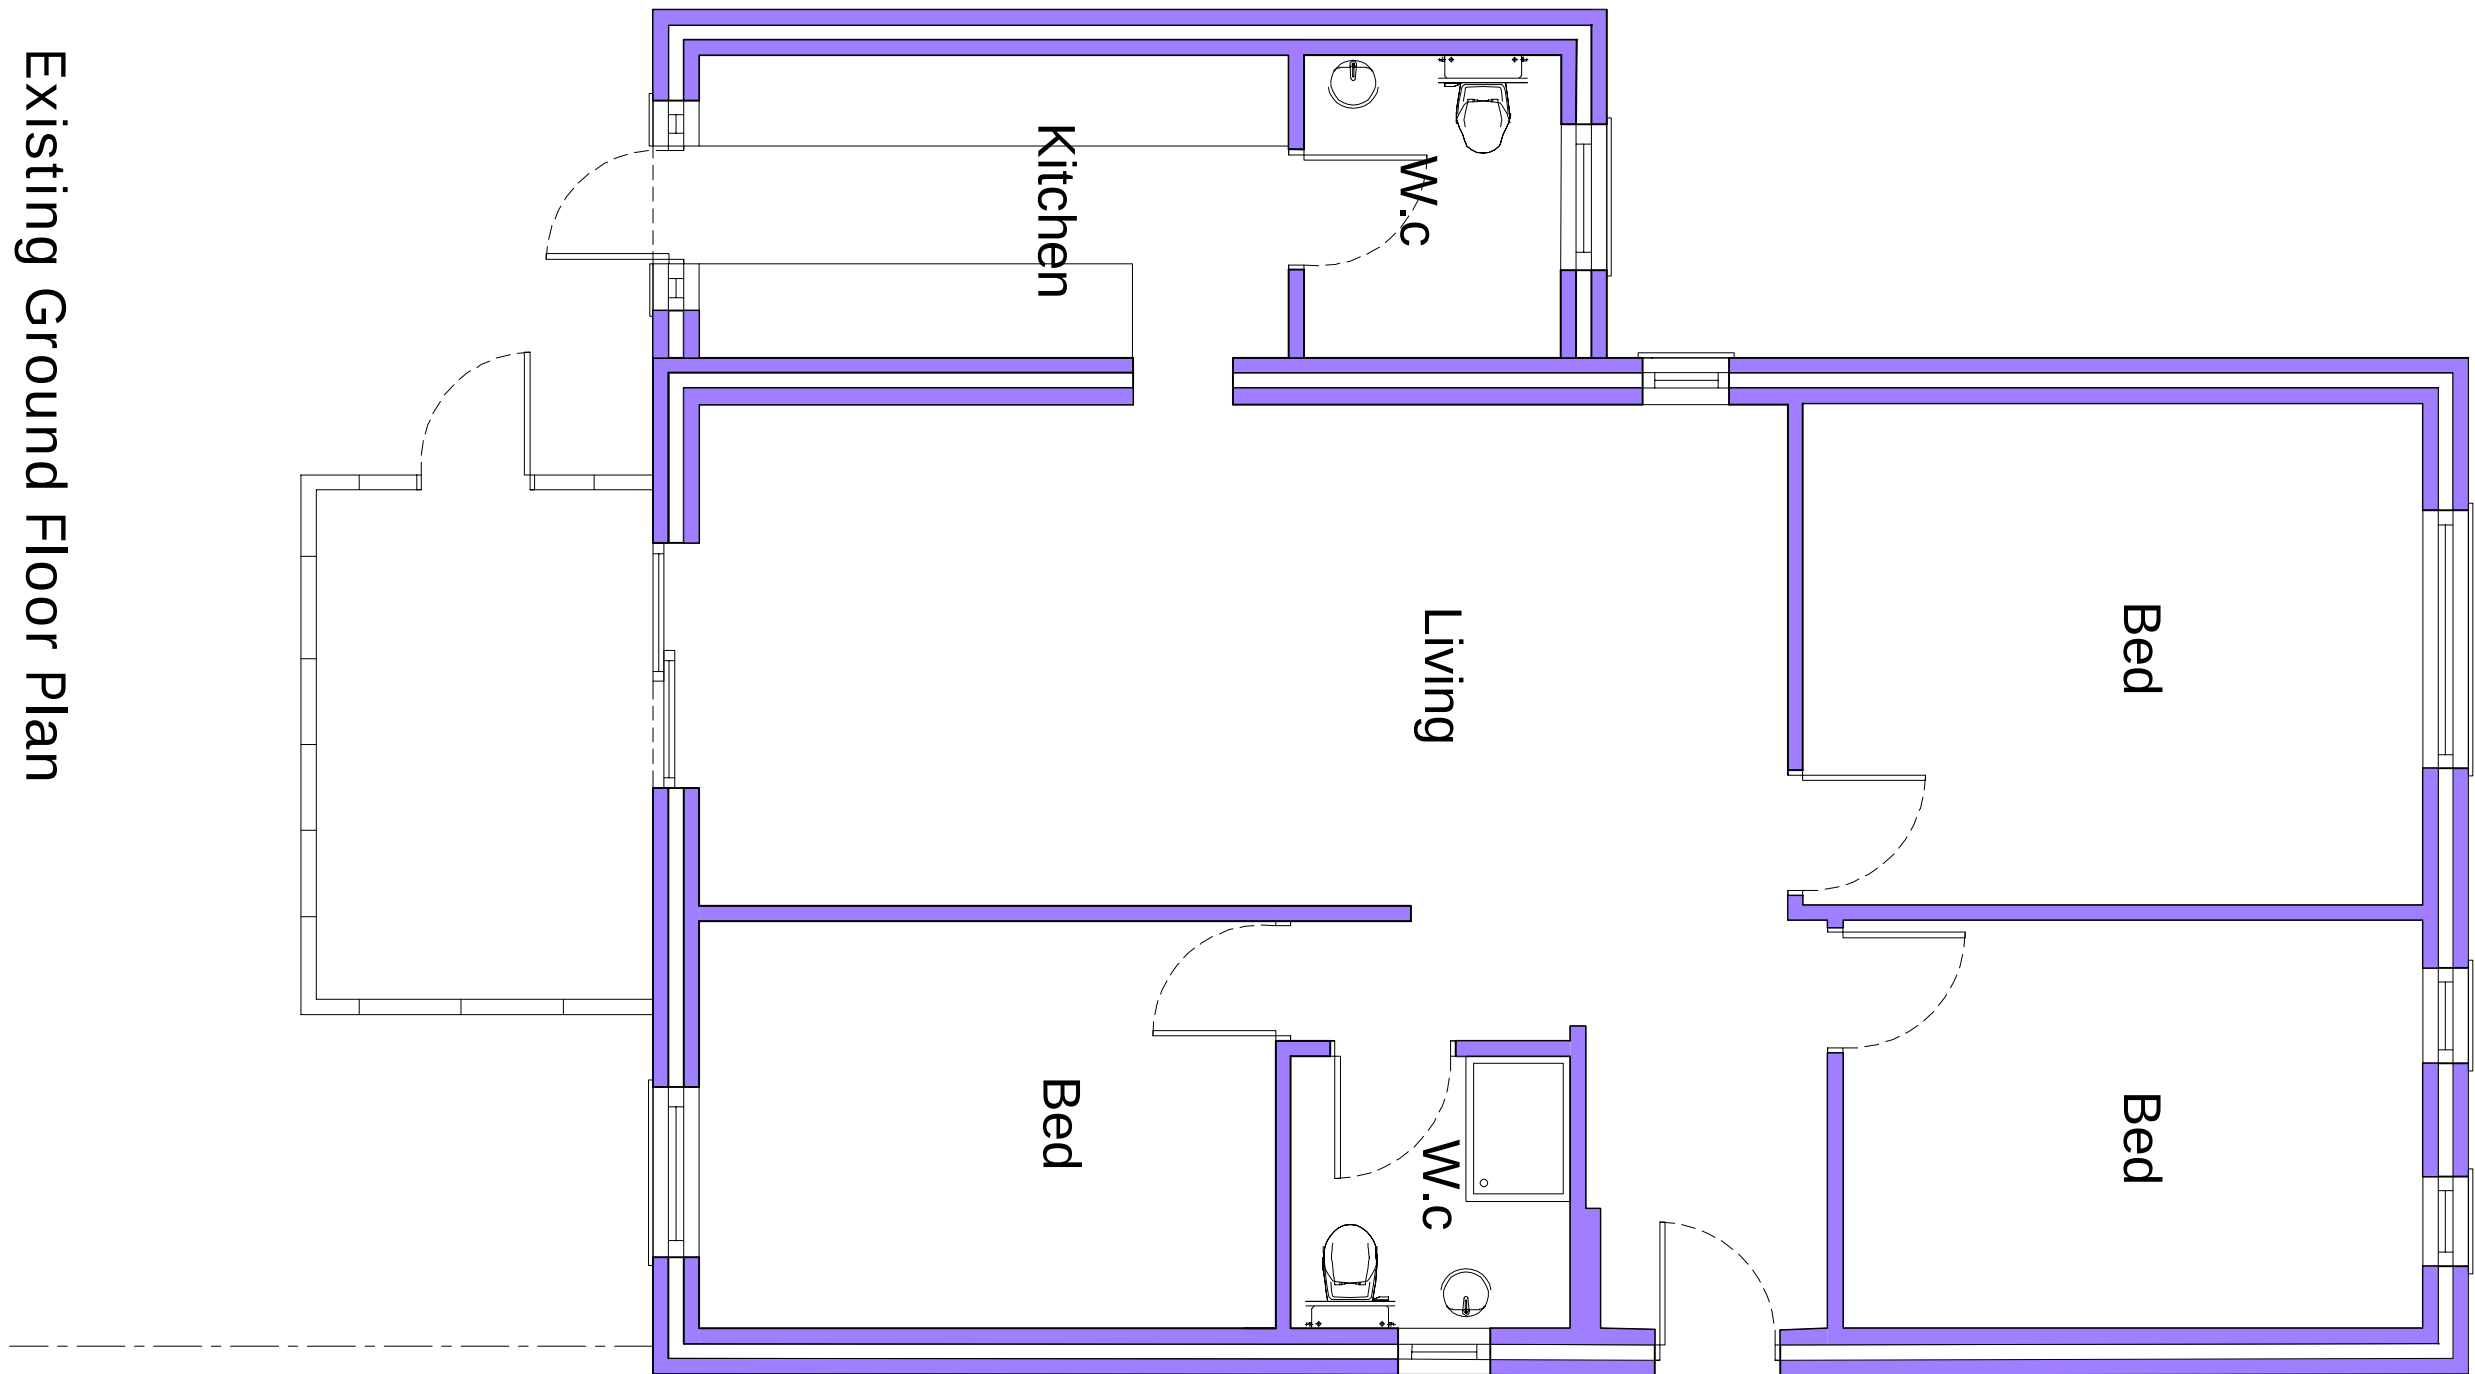


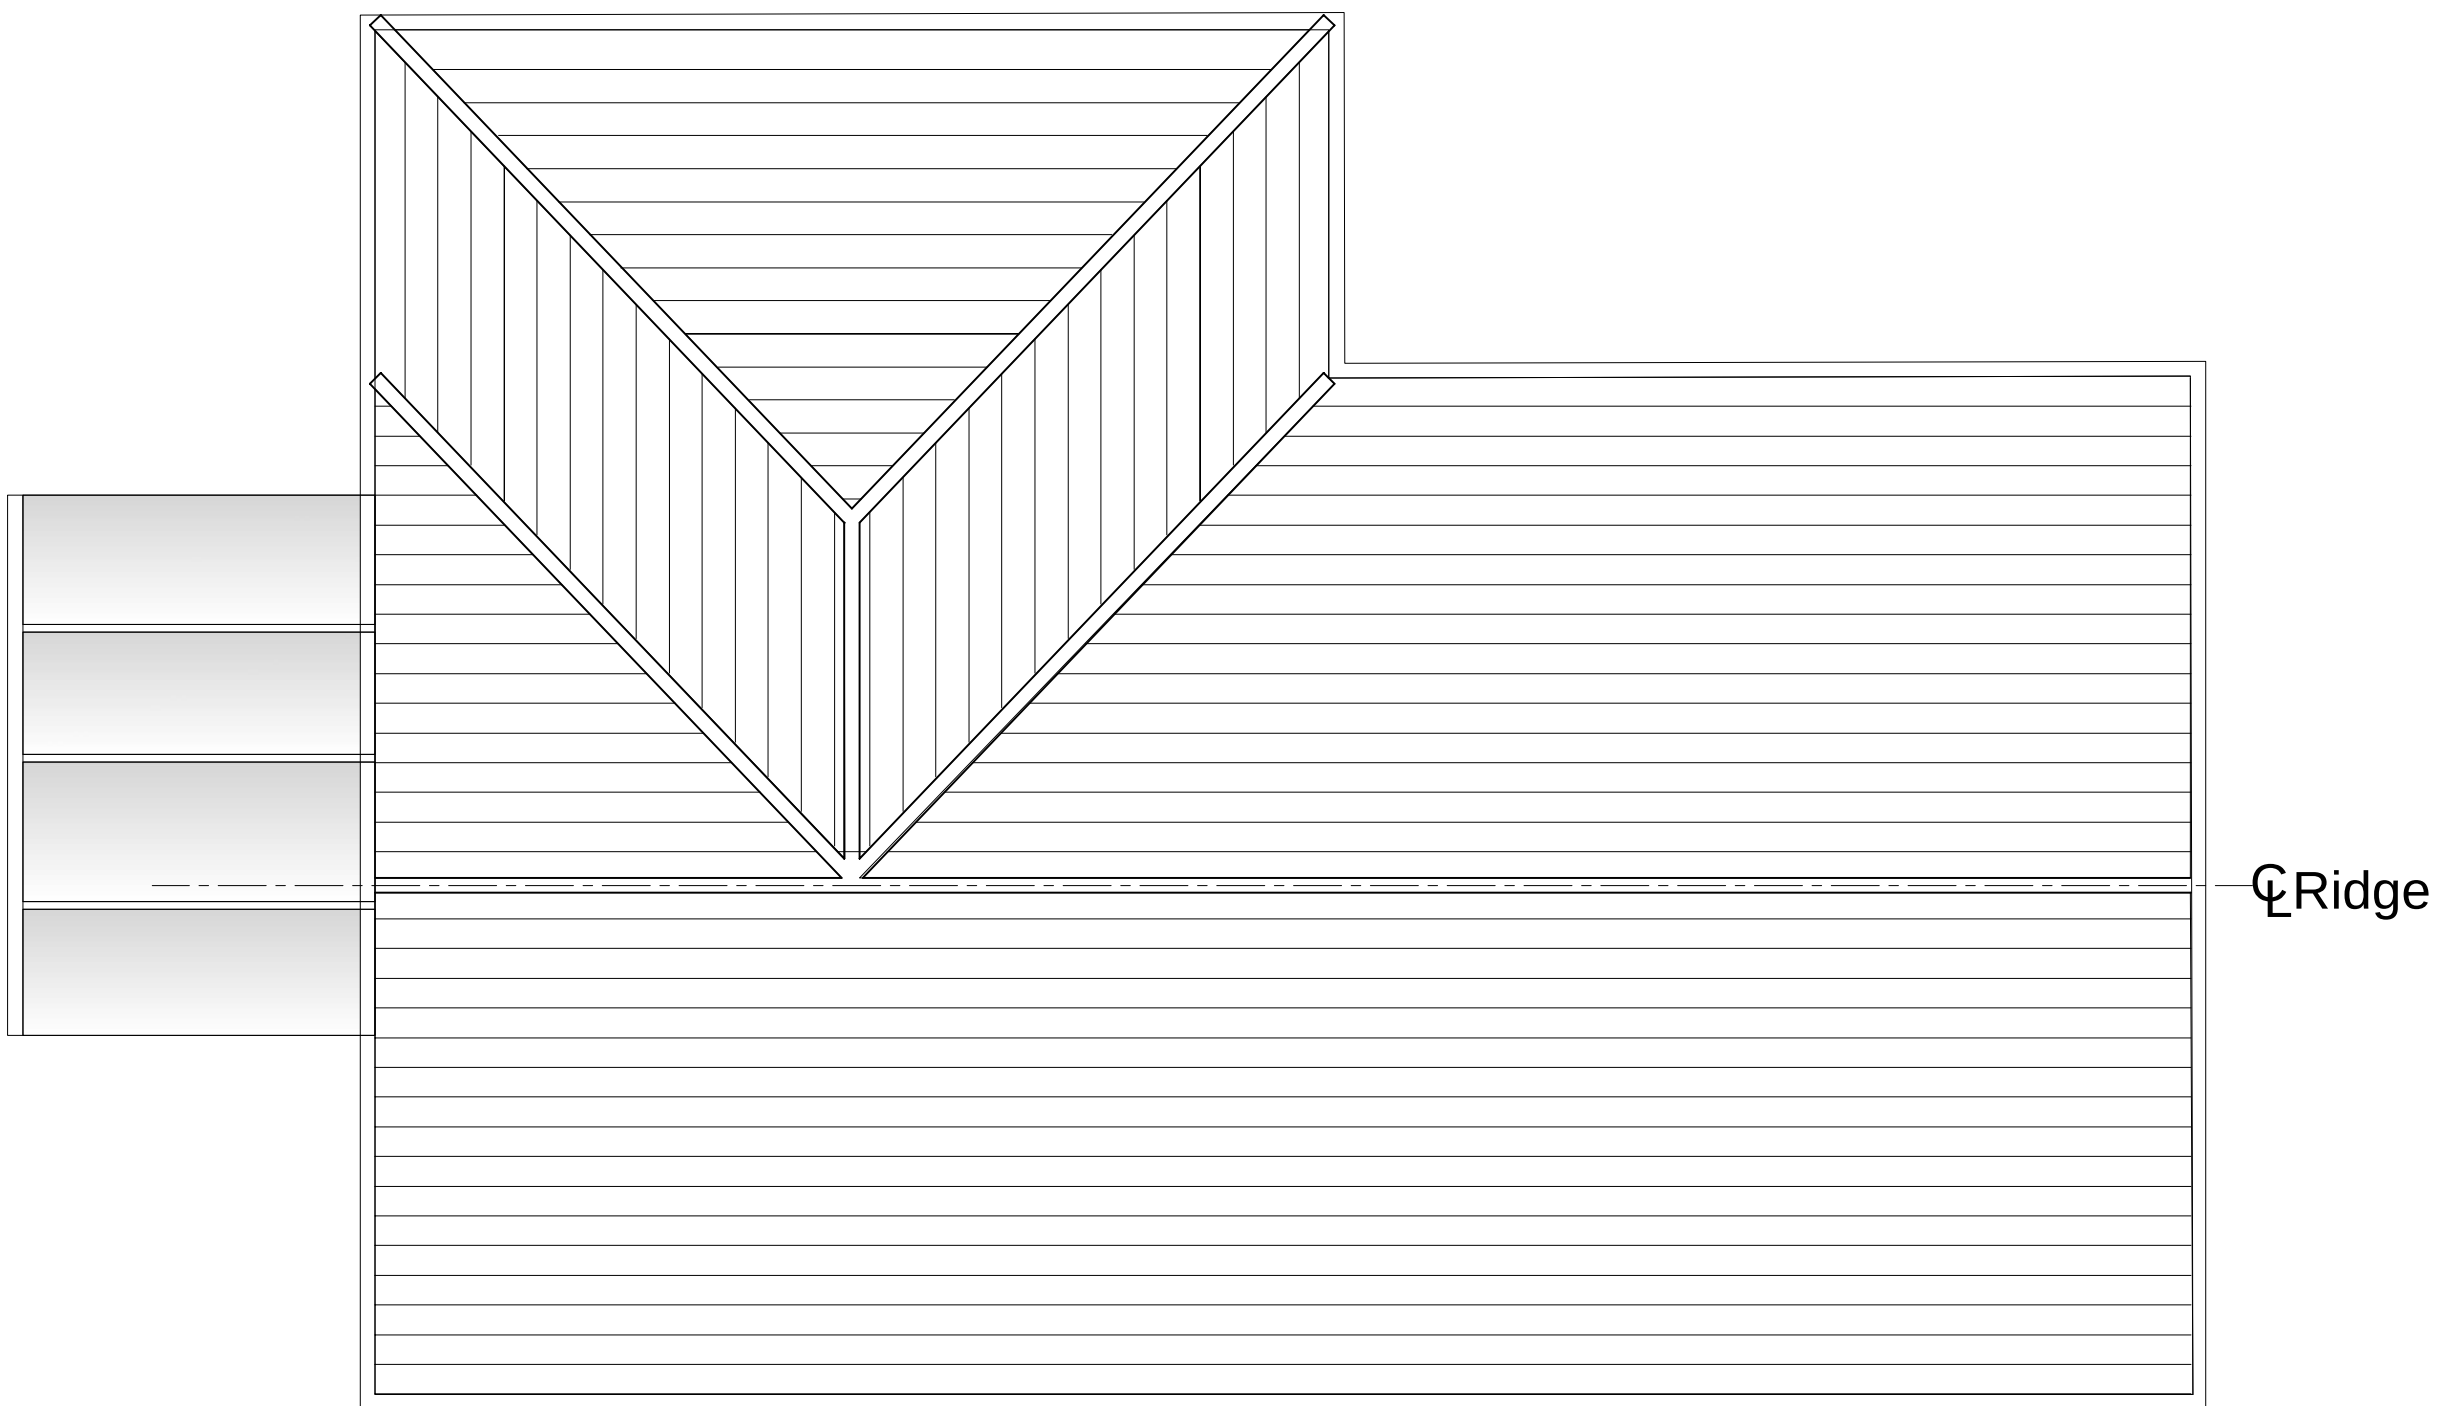

Existing Ground Floor Plan

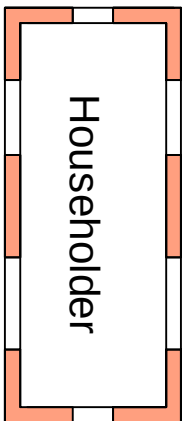

Existing Roof Plan

 

P1	ISSUED TO PLANNING	06.01.23		
Rev		Date		



Job Title	1 Harrowby Gardens Northfleet Gravesend DA11 8SH
-----------	--

Drawing Title	Existing Plans
---------------	----------------

Scale	1:50 @ A1		
Job No.	51-1000-989	Proj No.	S03
		Rev	P1