




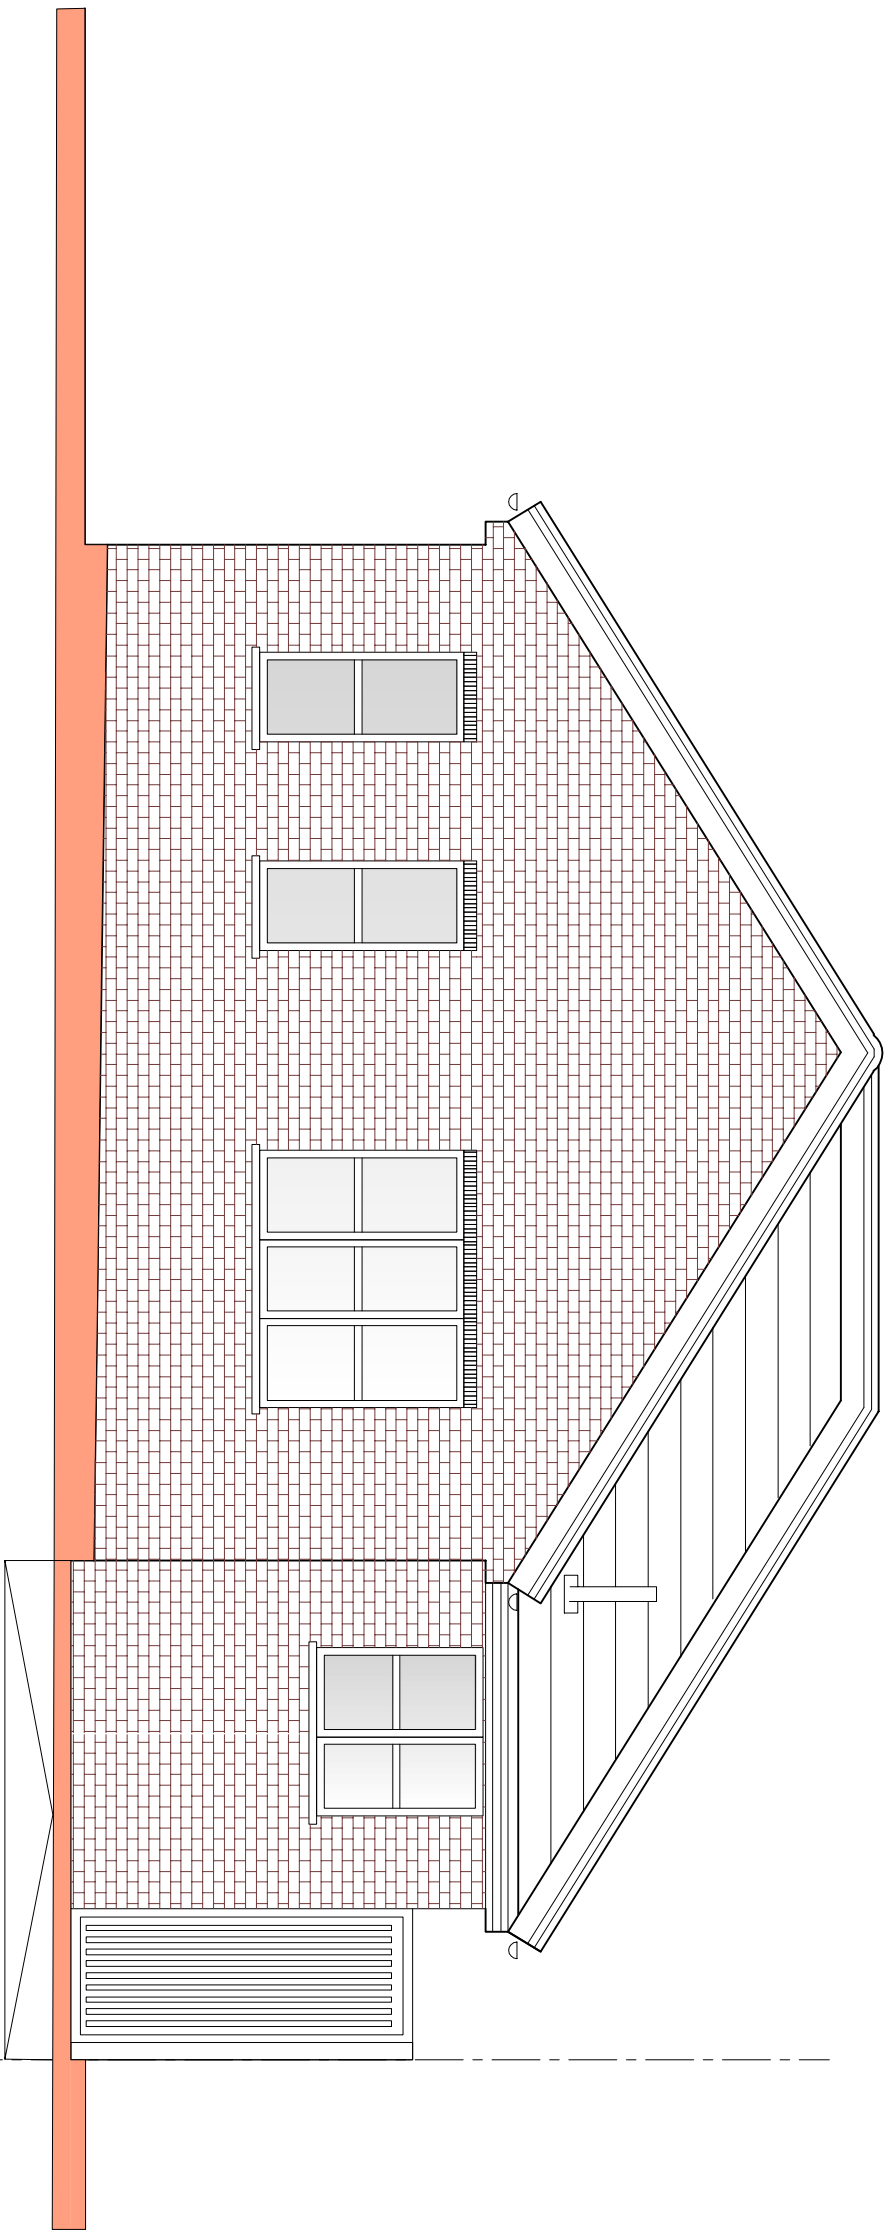


Existing Front Elevation

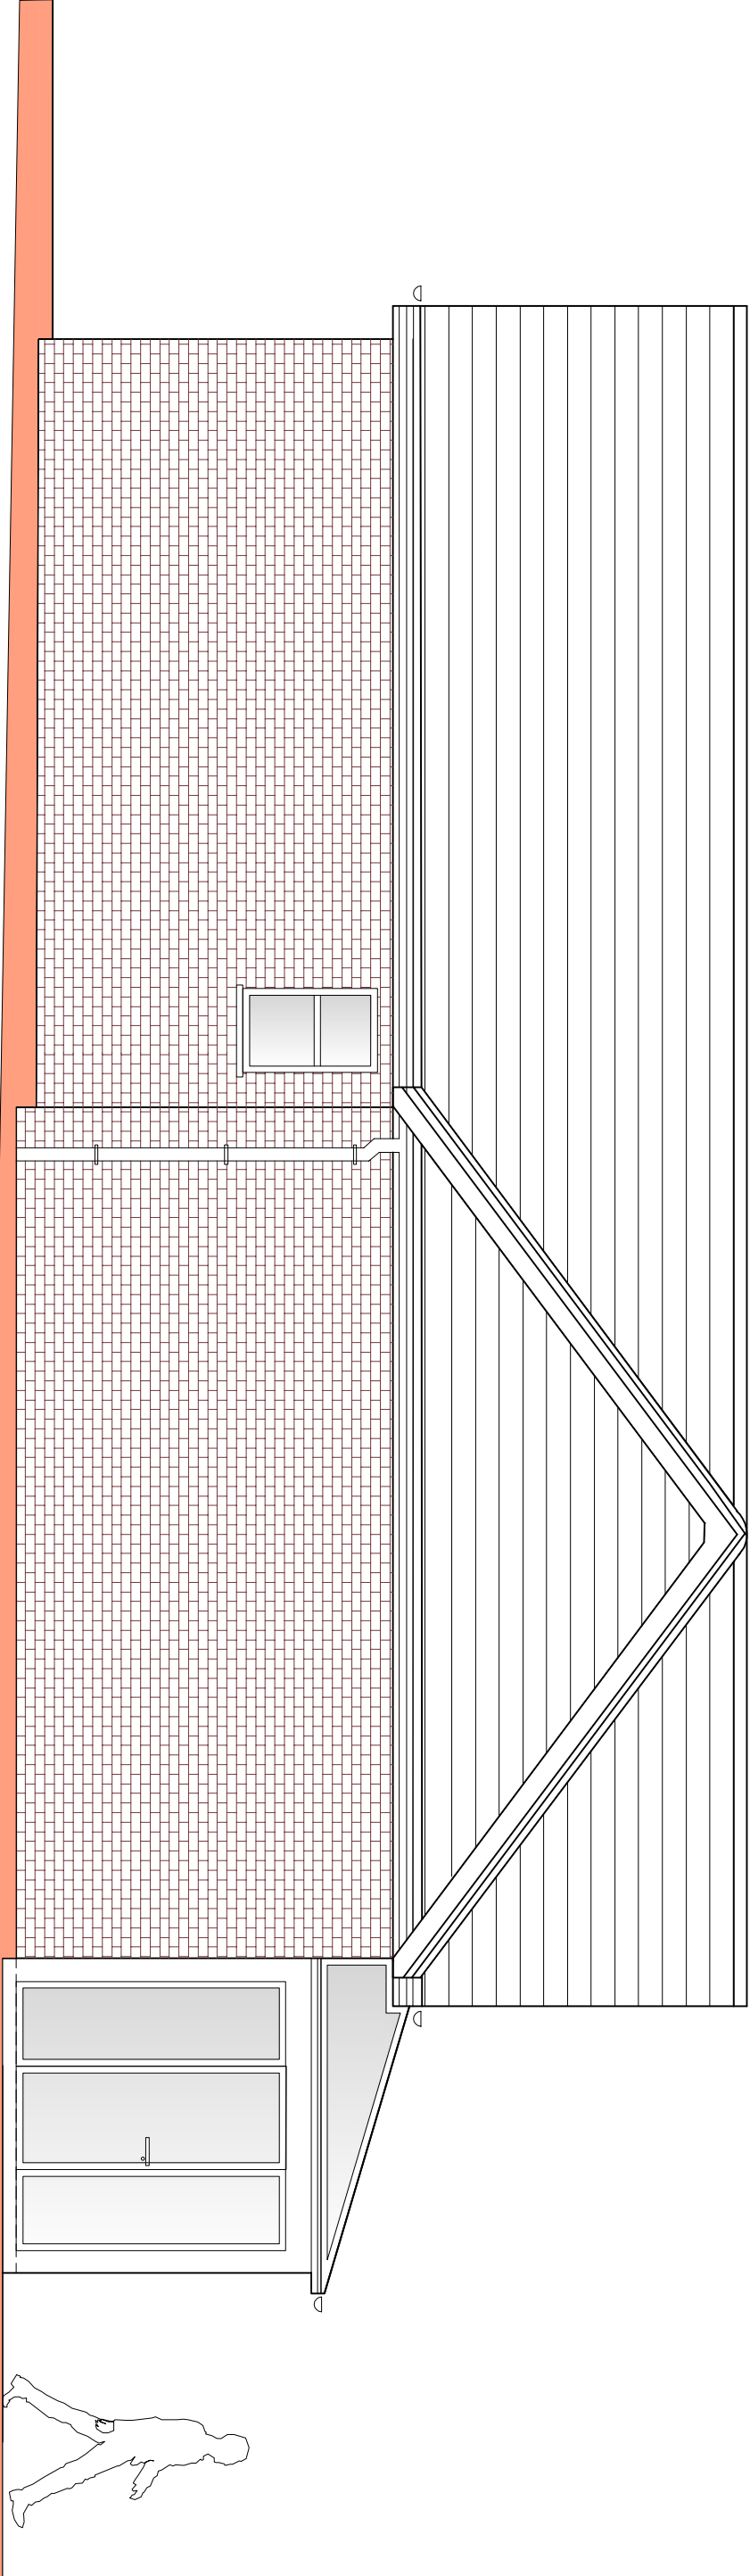

Existing Side Elevation

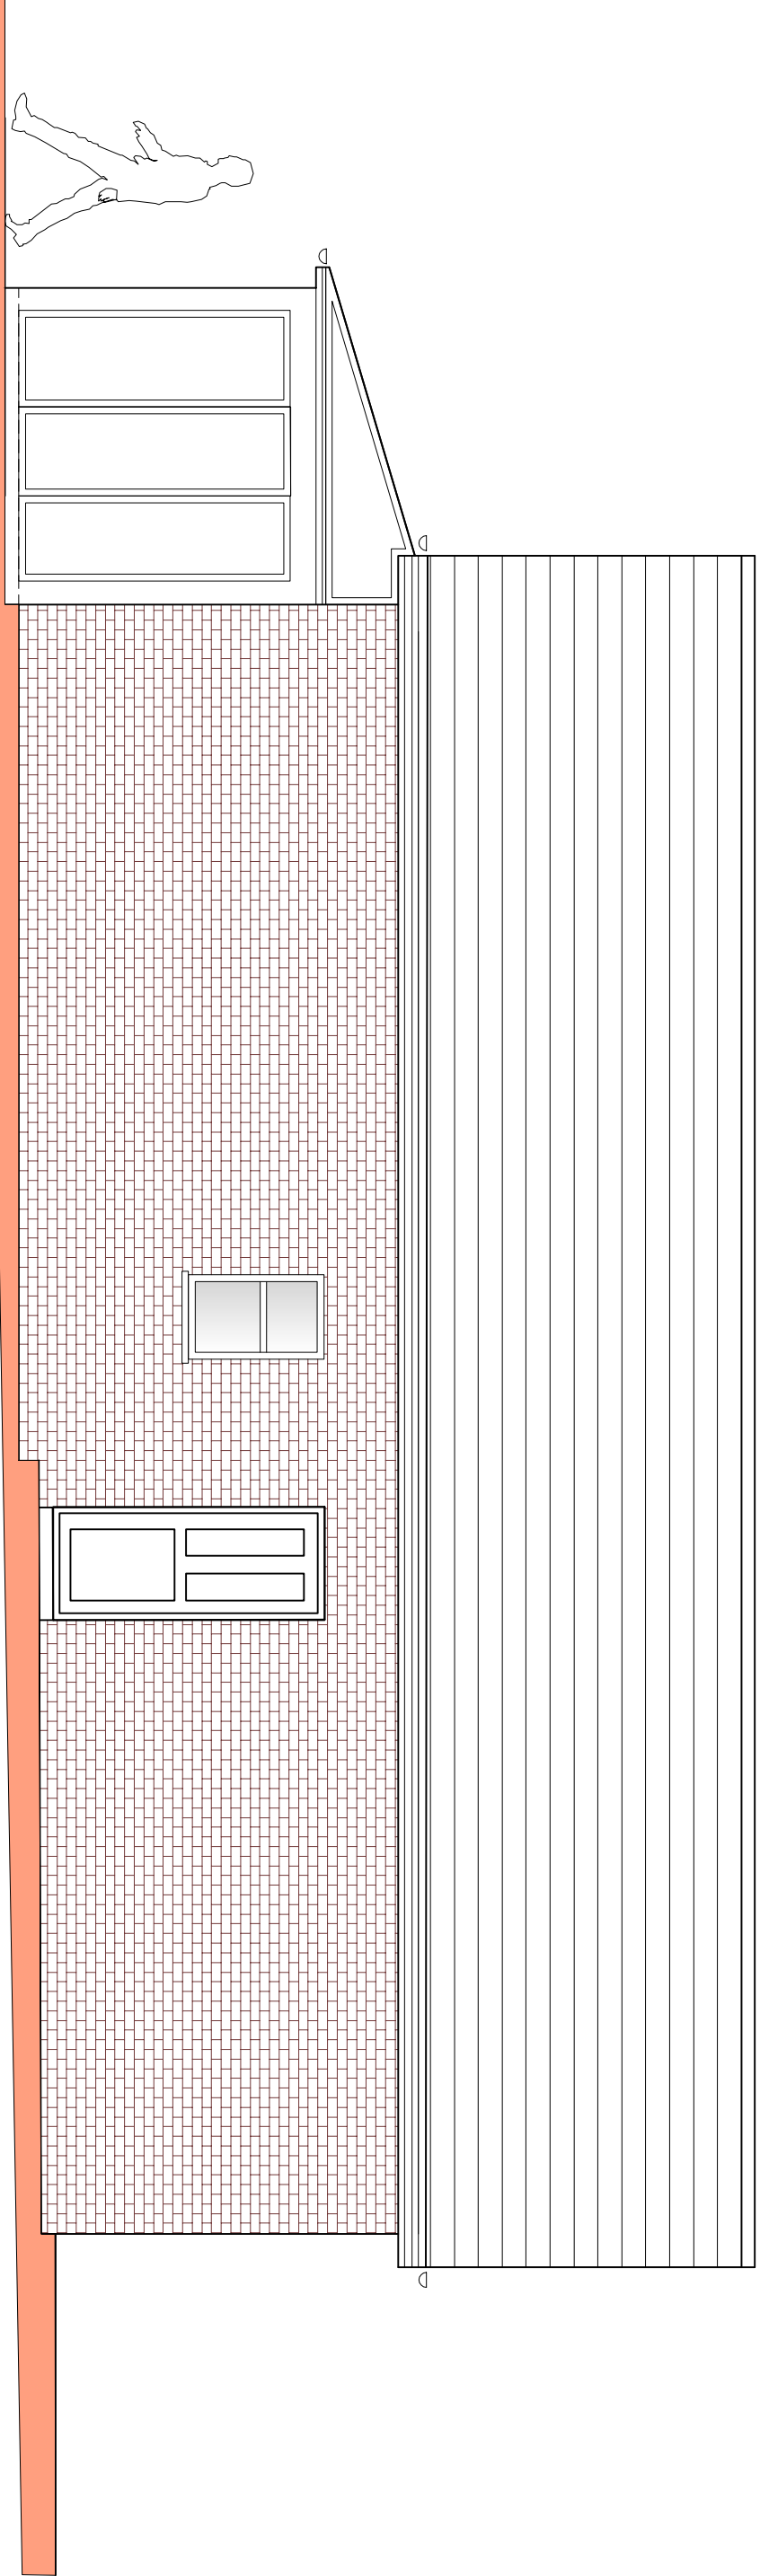

Existing Other Side Elevation

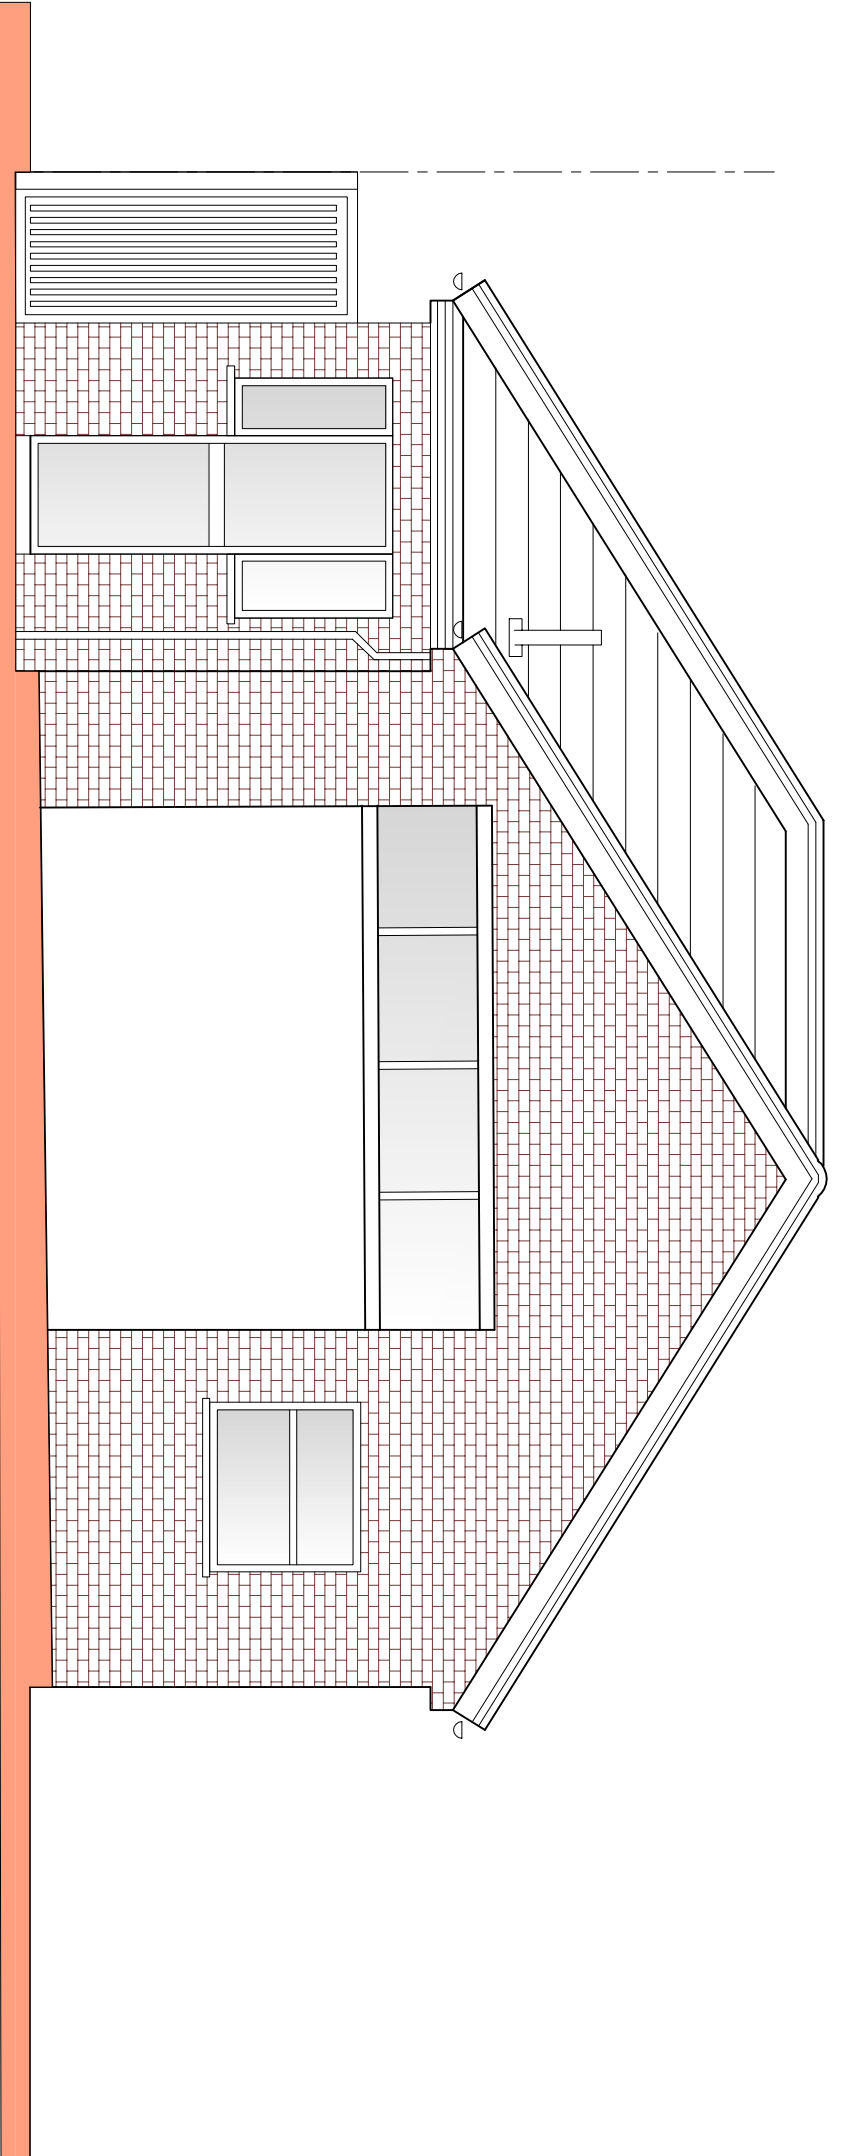

Existing Rear Elevation

Householder

PI	ISSUED TO PLANNING	06.01.23		
Rev		Date		

IMPERIAL
STRUCTURAL PLANNING LTD
94 THE PINNACLE - 189 HIGH ROAD - CROMWELL HEATH - RM6 6PH
07940121222

Job Title
1 Harrowby Gardens
Northfleet Gravesend
DA11 8SH

Drawing Title
Existing Elevations

Scale			
1:50 @ A1			
Job No.		Proj No.	Rev
51-1000-989	S04		P1

