


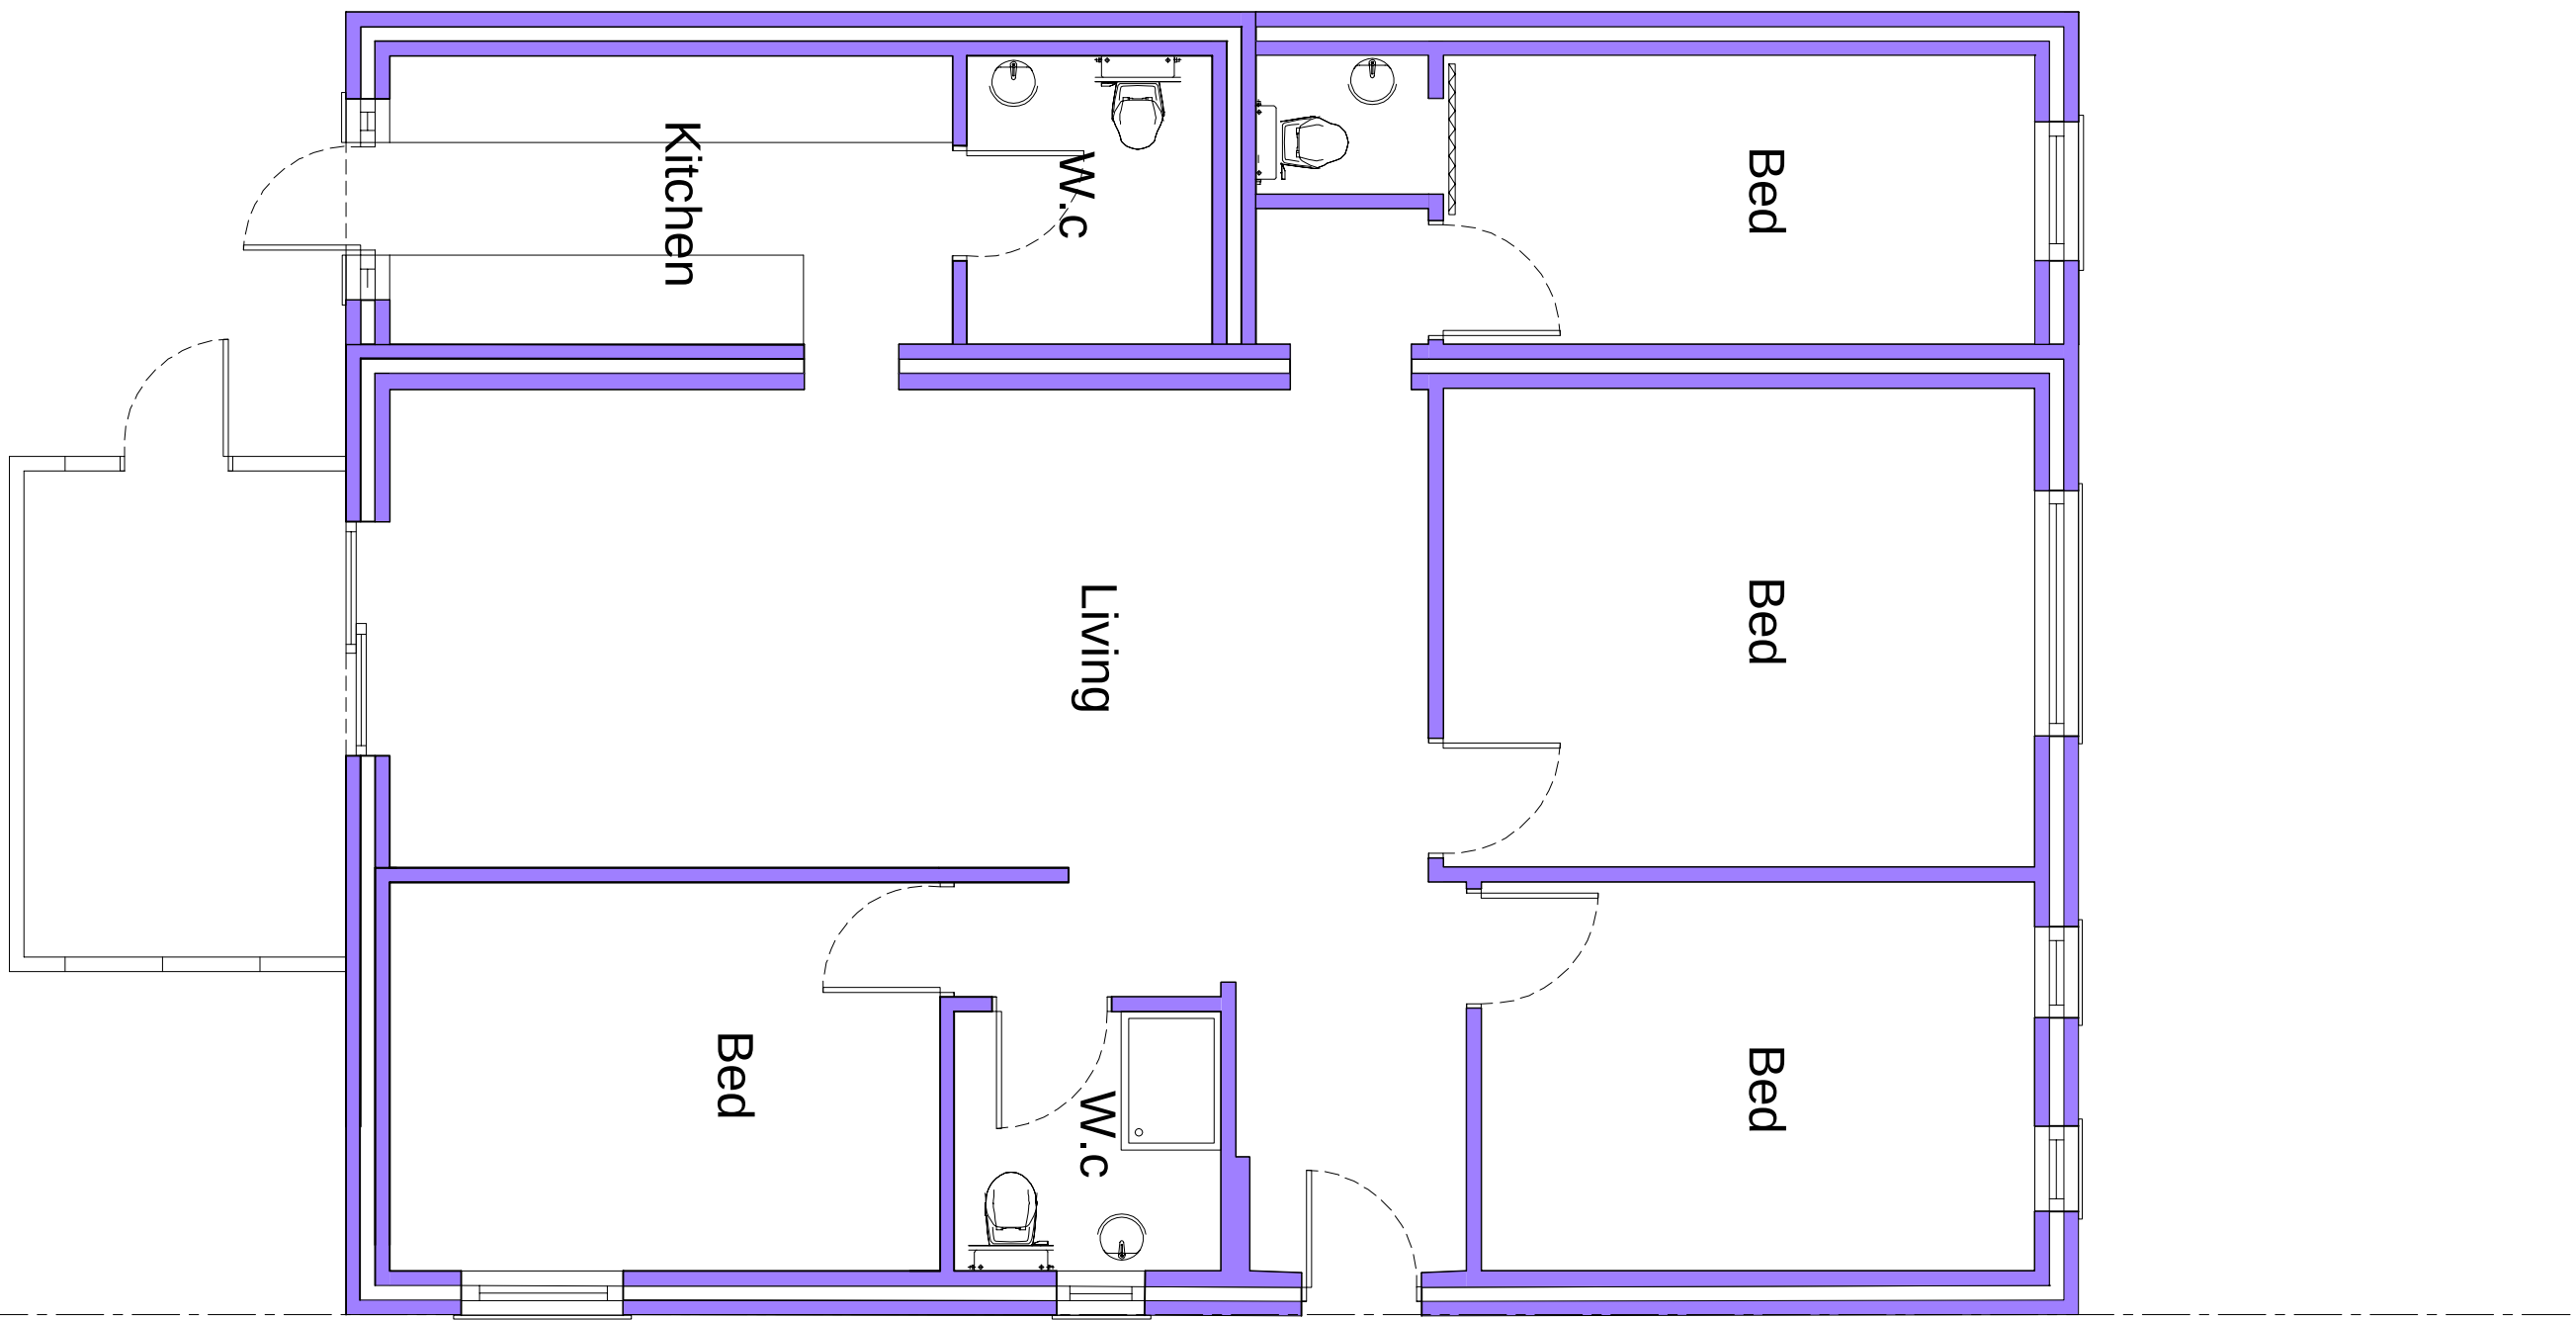


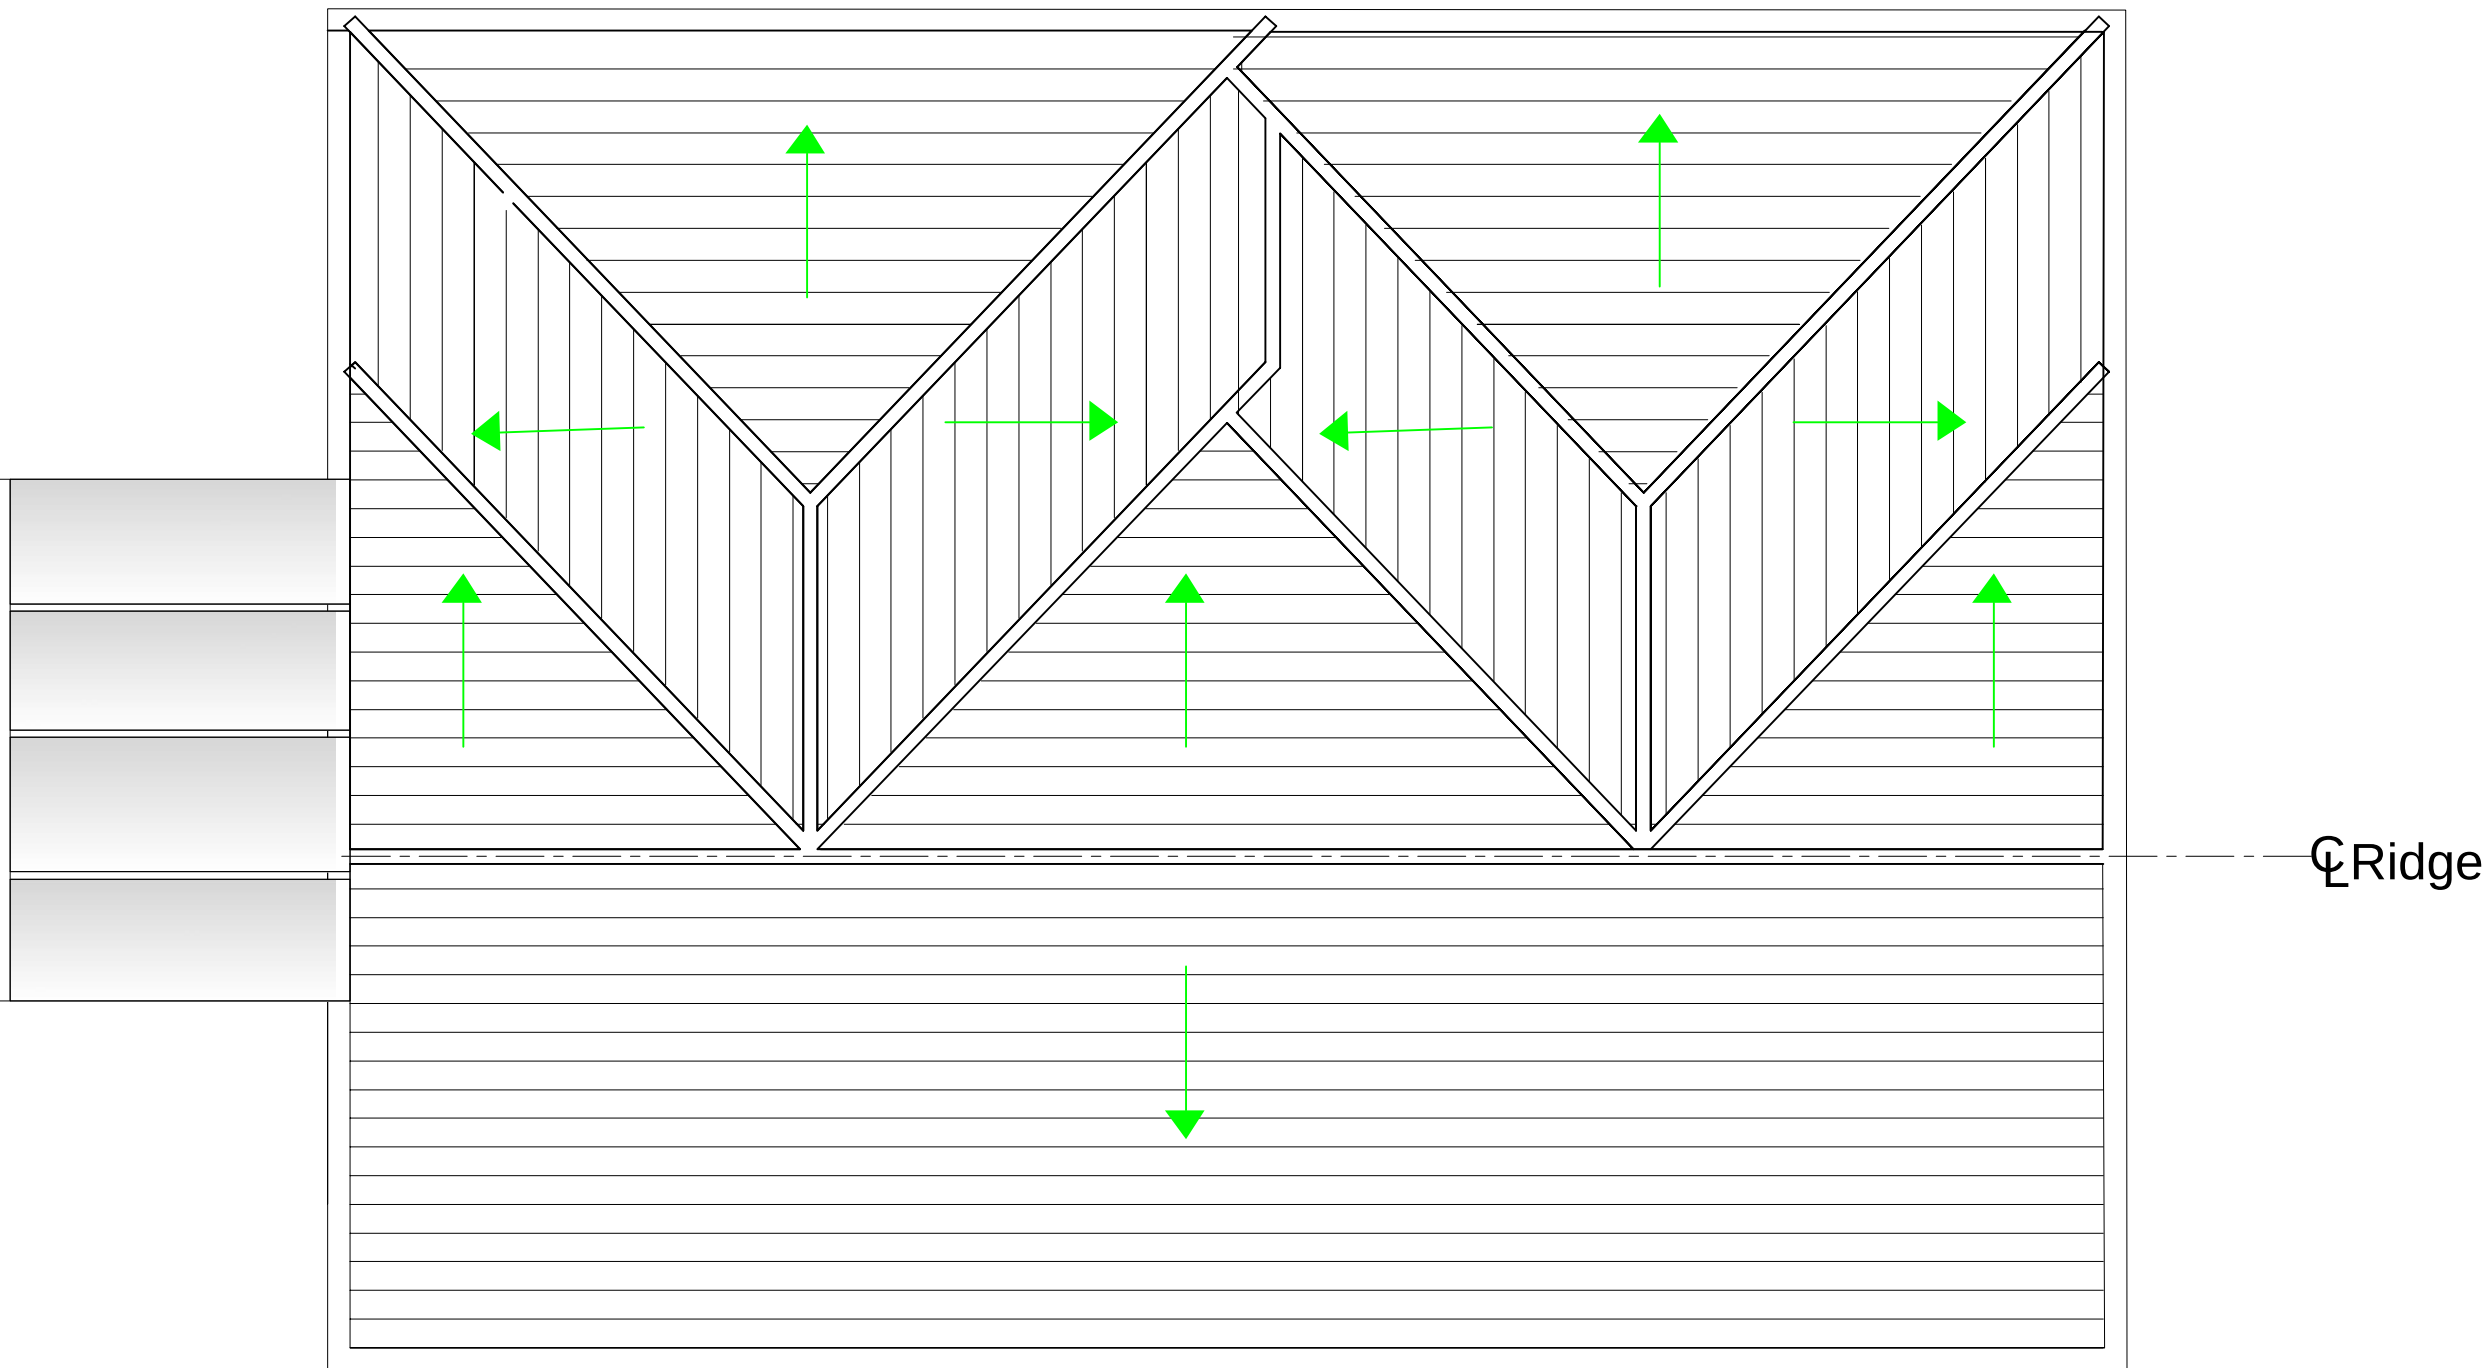

Proposed Ground Floor Plan

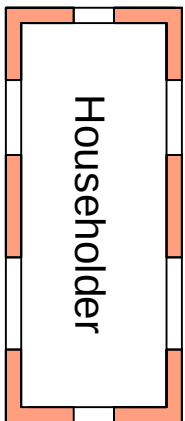

Proposed Roof Plan

 

P2	ISSUED TO PLANNING		
P1	ISSUED TO PLANNING		
Rev		Date	



Job Title
1 Harrowby Gardens
Northfleet Gravesend
DA11 8SH

Drawing Title
Proposed Plans

Scale			
1:50 @ A1			
Job No.		Page No.	Rev
51-1000-989	S05		P2