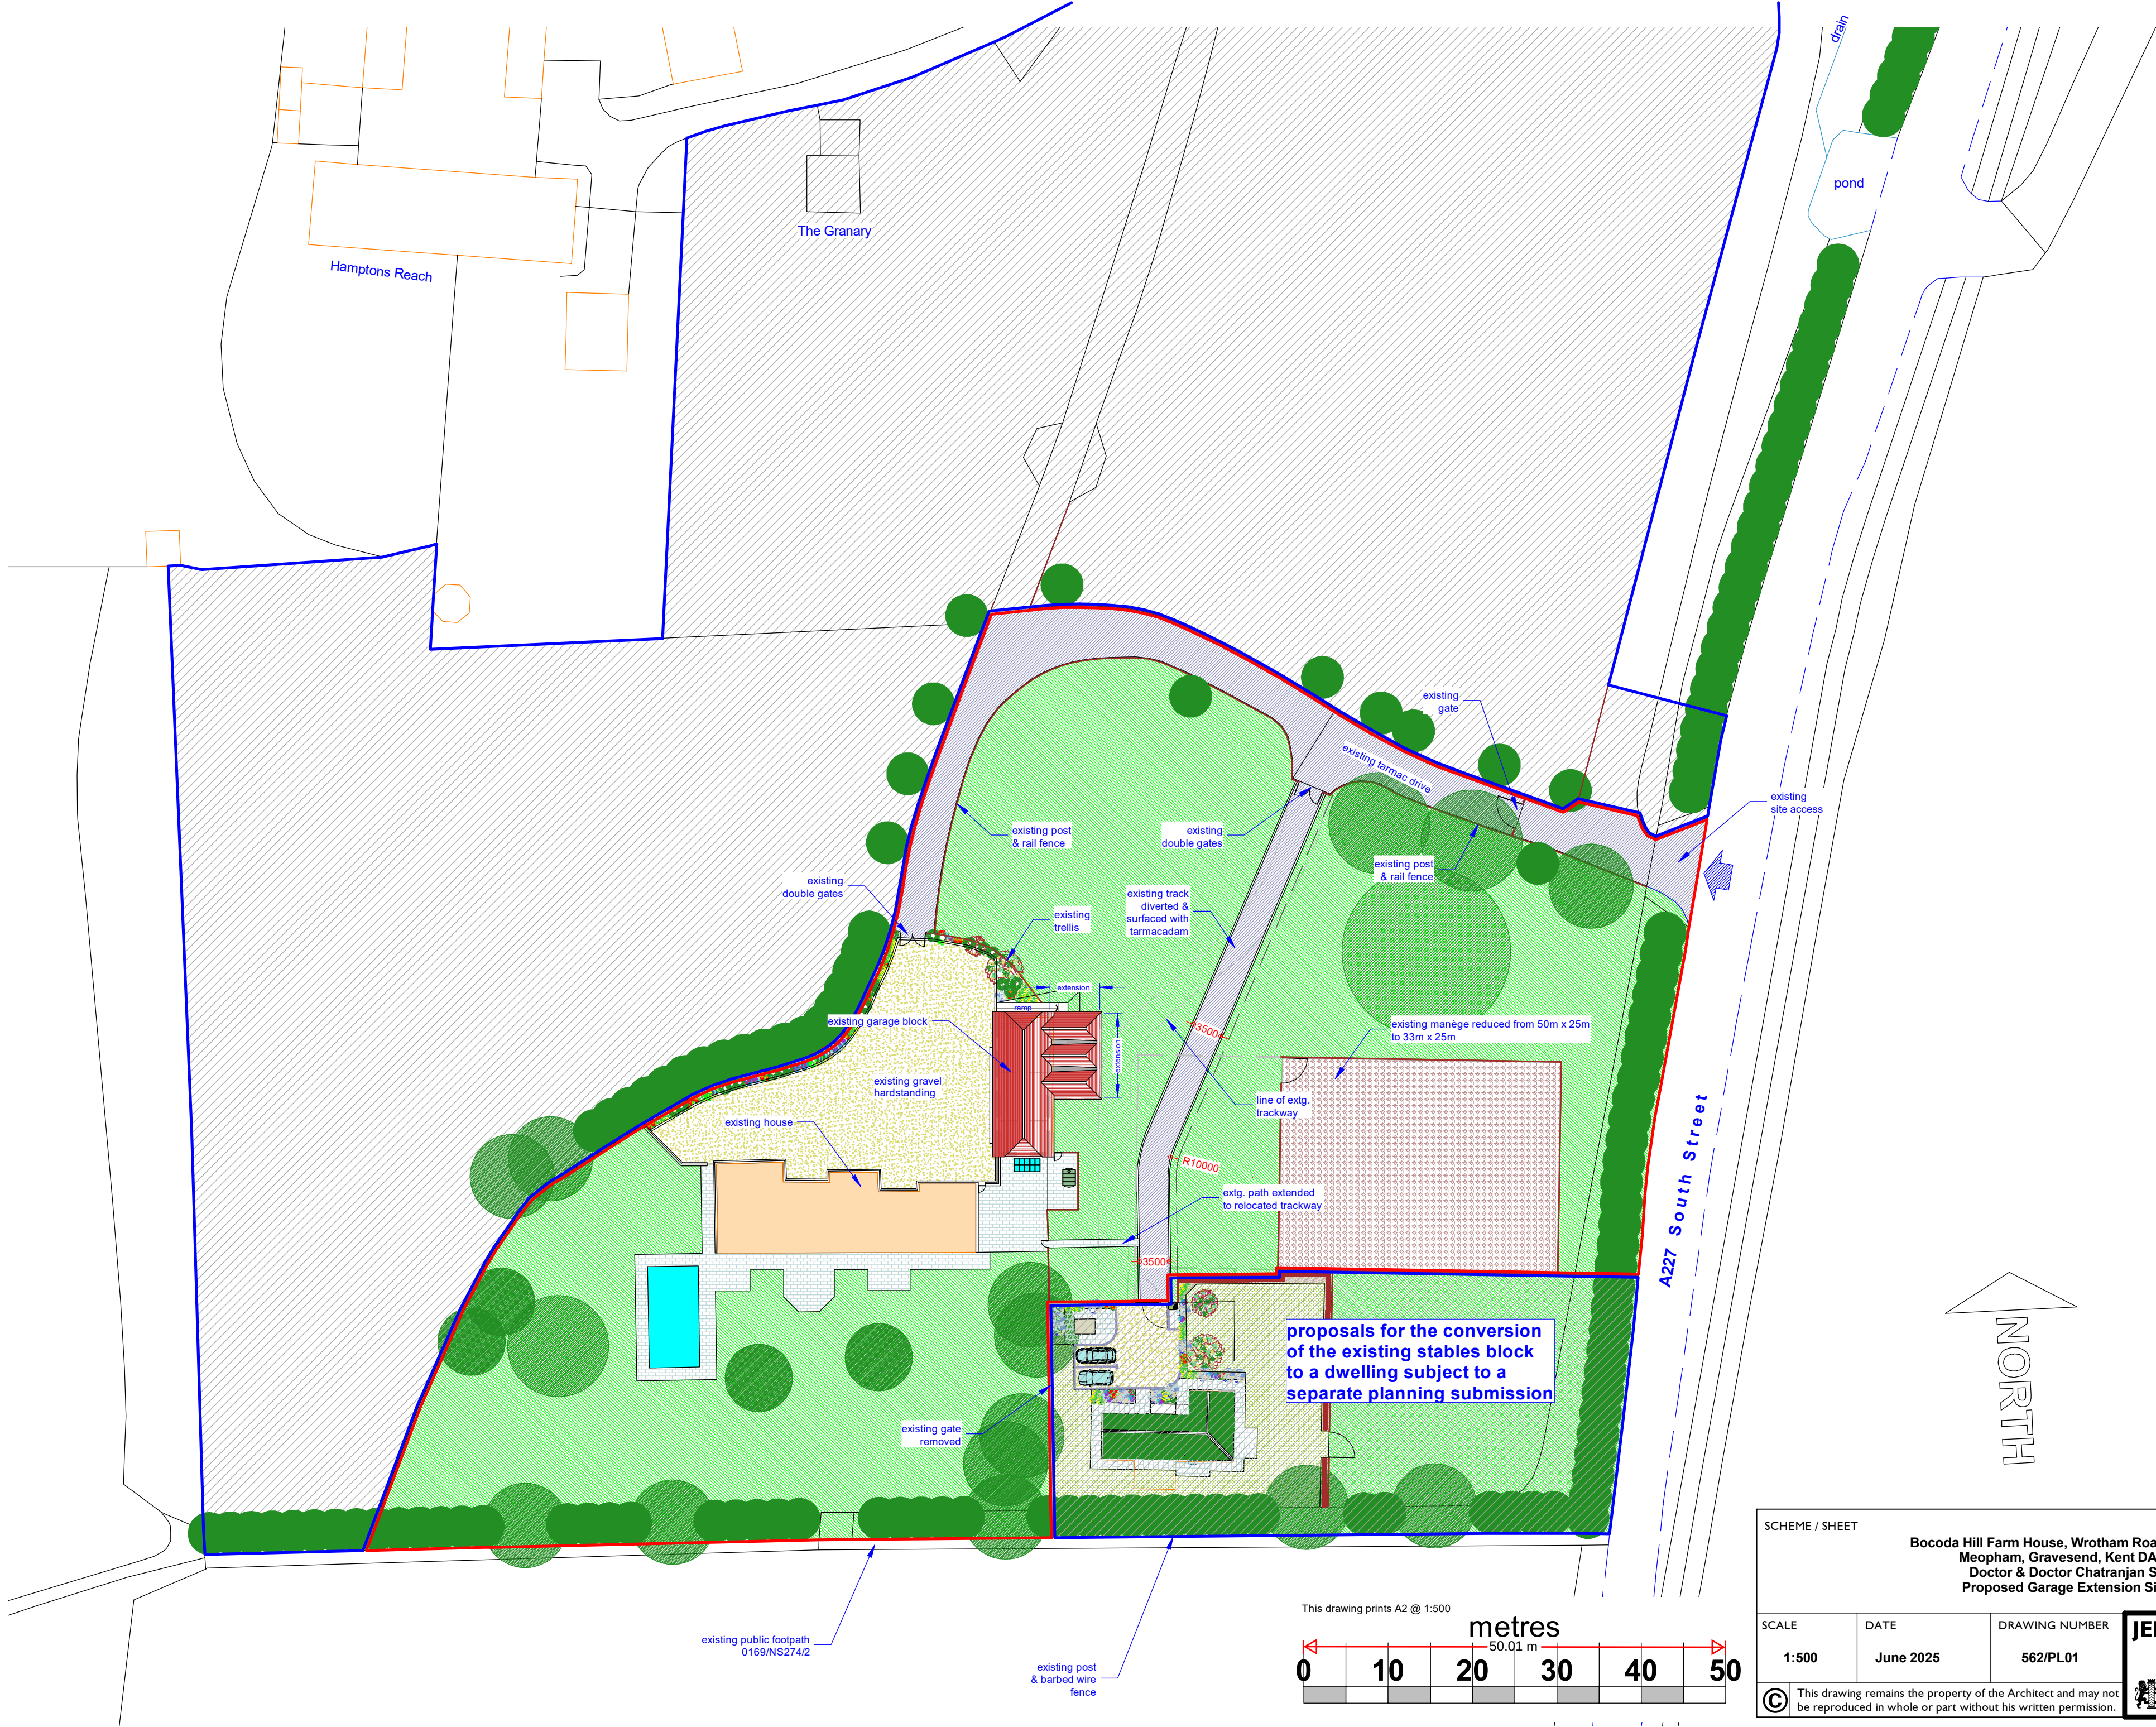


SCHEME / SHEET			
Bocoda Hill Farm House, Wrotham Road, South Street Meopham, Gravesend, Kent DA13 0QG Doctor & Doctor Chatranjan Seehra Proposed Garage Extension Site Plan			
SCALE	DATE	DRAWING NUMBER	JEREMY S. ISHERWOOD B. Sc. (hons), B. Arch. (Wales), R.I.B.A. Chartered Architect  34 Chalky Bank, Gravesend, Kent, DA11 7NY Telephone / Fax: 01474-533793
1:500	June 2025	562/PL01	
	This drawing remains the property of the Architect and may not be reproduced in whole or part without his written permission.		