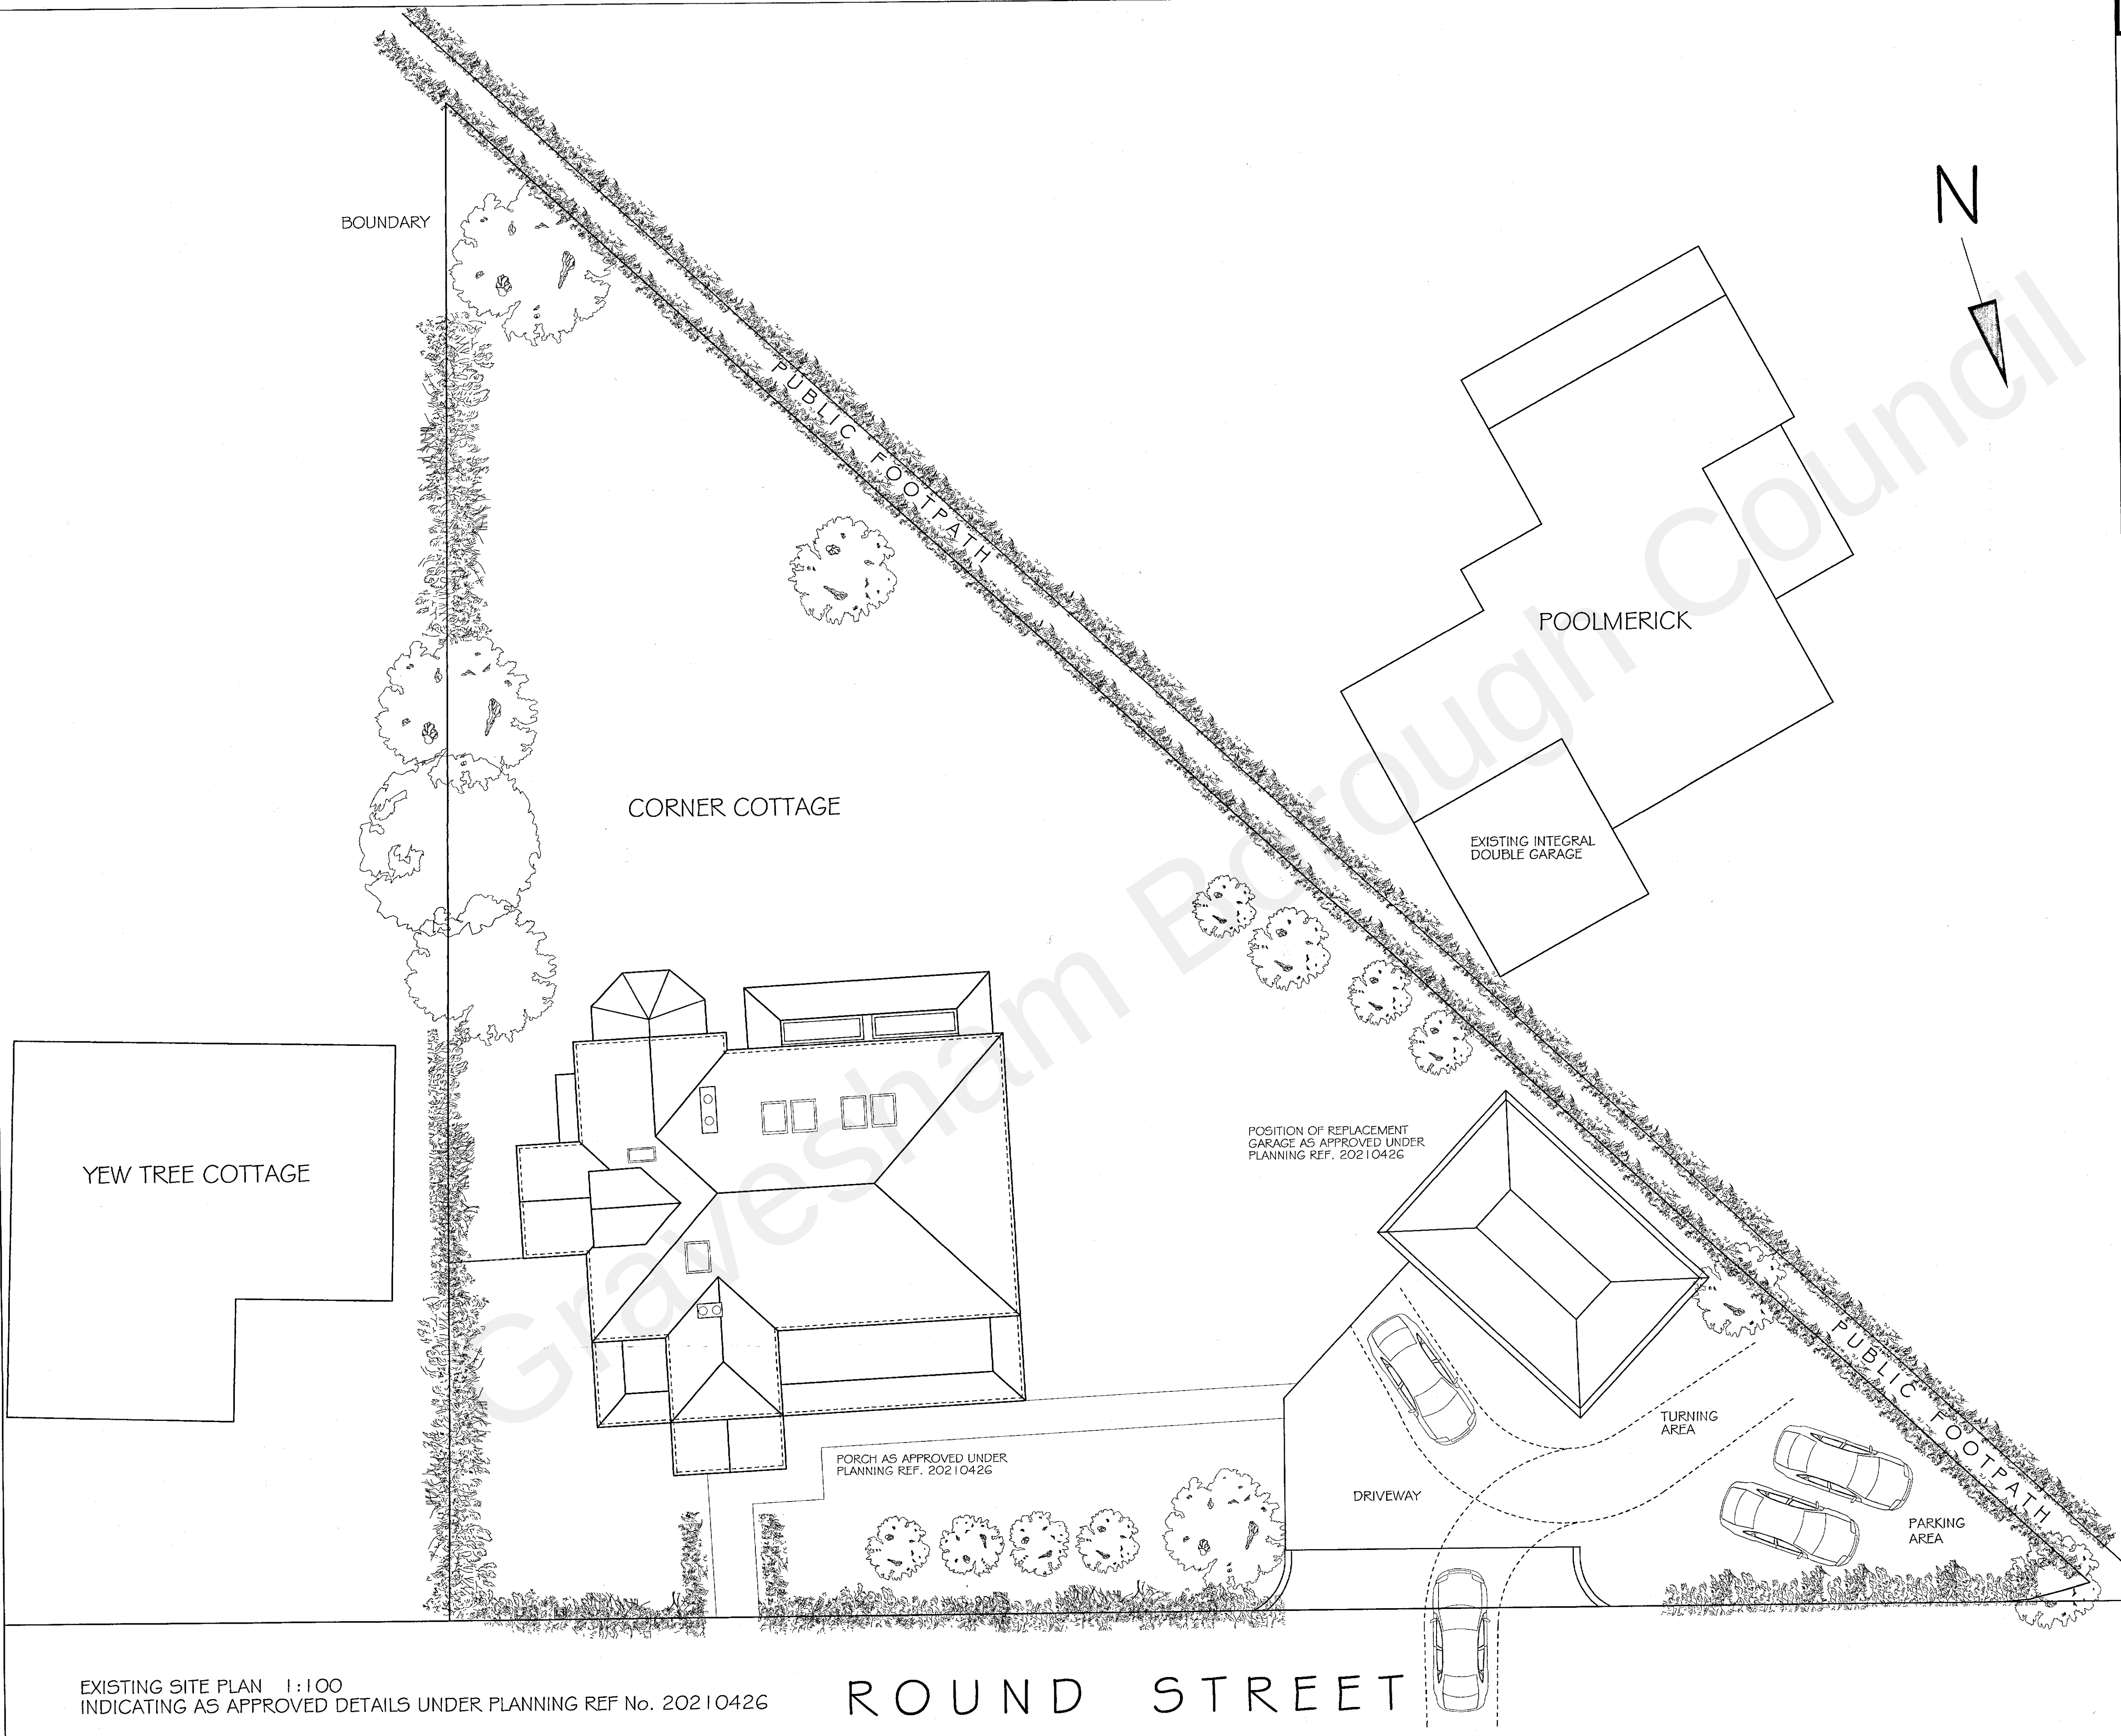


NOTES

- THIS DRAWING IS COPYRIGHT AND SHOULD NOT BE REPRODUCED WITHOUT THE WRITTEN APPROVAL.
- NO DIMENSIONS TO BE SCALED
- ALL DIMENSIONS TO BE CHECKED ON SITE AND ANY DISCREPANCIES BROUGHT TO THE ATTENTION OF THE SUPERVISING OFFICER.
- THIS DRAWING IS TO BE READ IN CONJUNCTION WITH ALL OTHER RELEVANT ARCHITECTS, SERVICE ENGINEERS AND STRUCTURAL/CIVIL ENGINEERS DRAWINGS AND SPECIFICATIONS.

SCALE BAR 1:100

B	SW	3.1.23	REVISED FOR PLANNING	
A	SW	9.12.22	ISSUED FOR PLANNING	
REV.	REV'D BY	CHK'D BY	DATE	DESCRIPTION

DRAWING TITLE

EXISTING SITE LAYOUT PLAN

CLIENT

MR & MRS MASON

PROJECT

PROPOSED EXTENSION
CORNER COTTAGE
ROUND STREET COBHAM

**SALLY WOOLNOUGH
DESIGN**

BETSHAM HOUSE
WESTWOOD ROAD
BETSHAM SOUTHFLEET
KENT DA13 9LZ

01474 391008
07963794611
sallywoolnough01@gmail.com

DRAWING No. P31		REVISION B
SCALE 1:100@A1		CHECKED BY
DATE NOV 22		DRAWN BY

EXISTING SITE PLAN 1:100
INDICATING AS APPROVED DETAILS UNDER PLANNING REF No. 20210426