



NOTES

- 1. THIS DRAWING IS COPYRIGHT AND SHOULD NOT BE REPRODUCED WITHOUT THE WRITTEN APPROVAL
- 2. NO DIMENSIONS TO BE SCALED
- 3. ALL DIMENSIONS TO BE CHECKED ON SITE AND ANY DISCREPANCIES BROUGHT TO THE ATTENTION OF THE SUPERVISING OFFICER.
- 4. THIS DRAWING IS TO BE READ IN CONJUNCTION WITH ALL OTHER RELEVANT ARCHITECTS, SERVICE ENGINEERS AND STRUCTURAL/CIVIL ENGINEERS DRAWINGS AND SPECIFICATIONS.

 

SCALE BAR 1:100

N

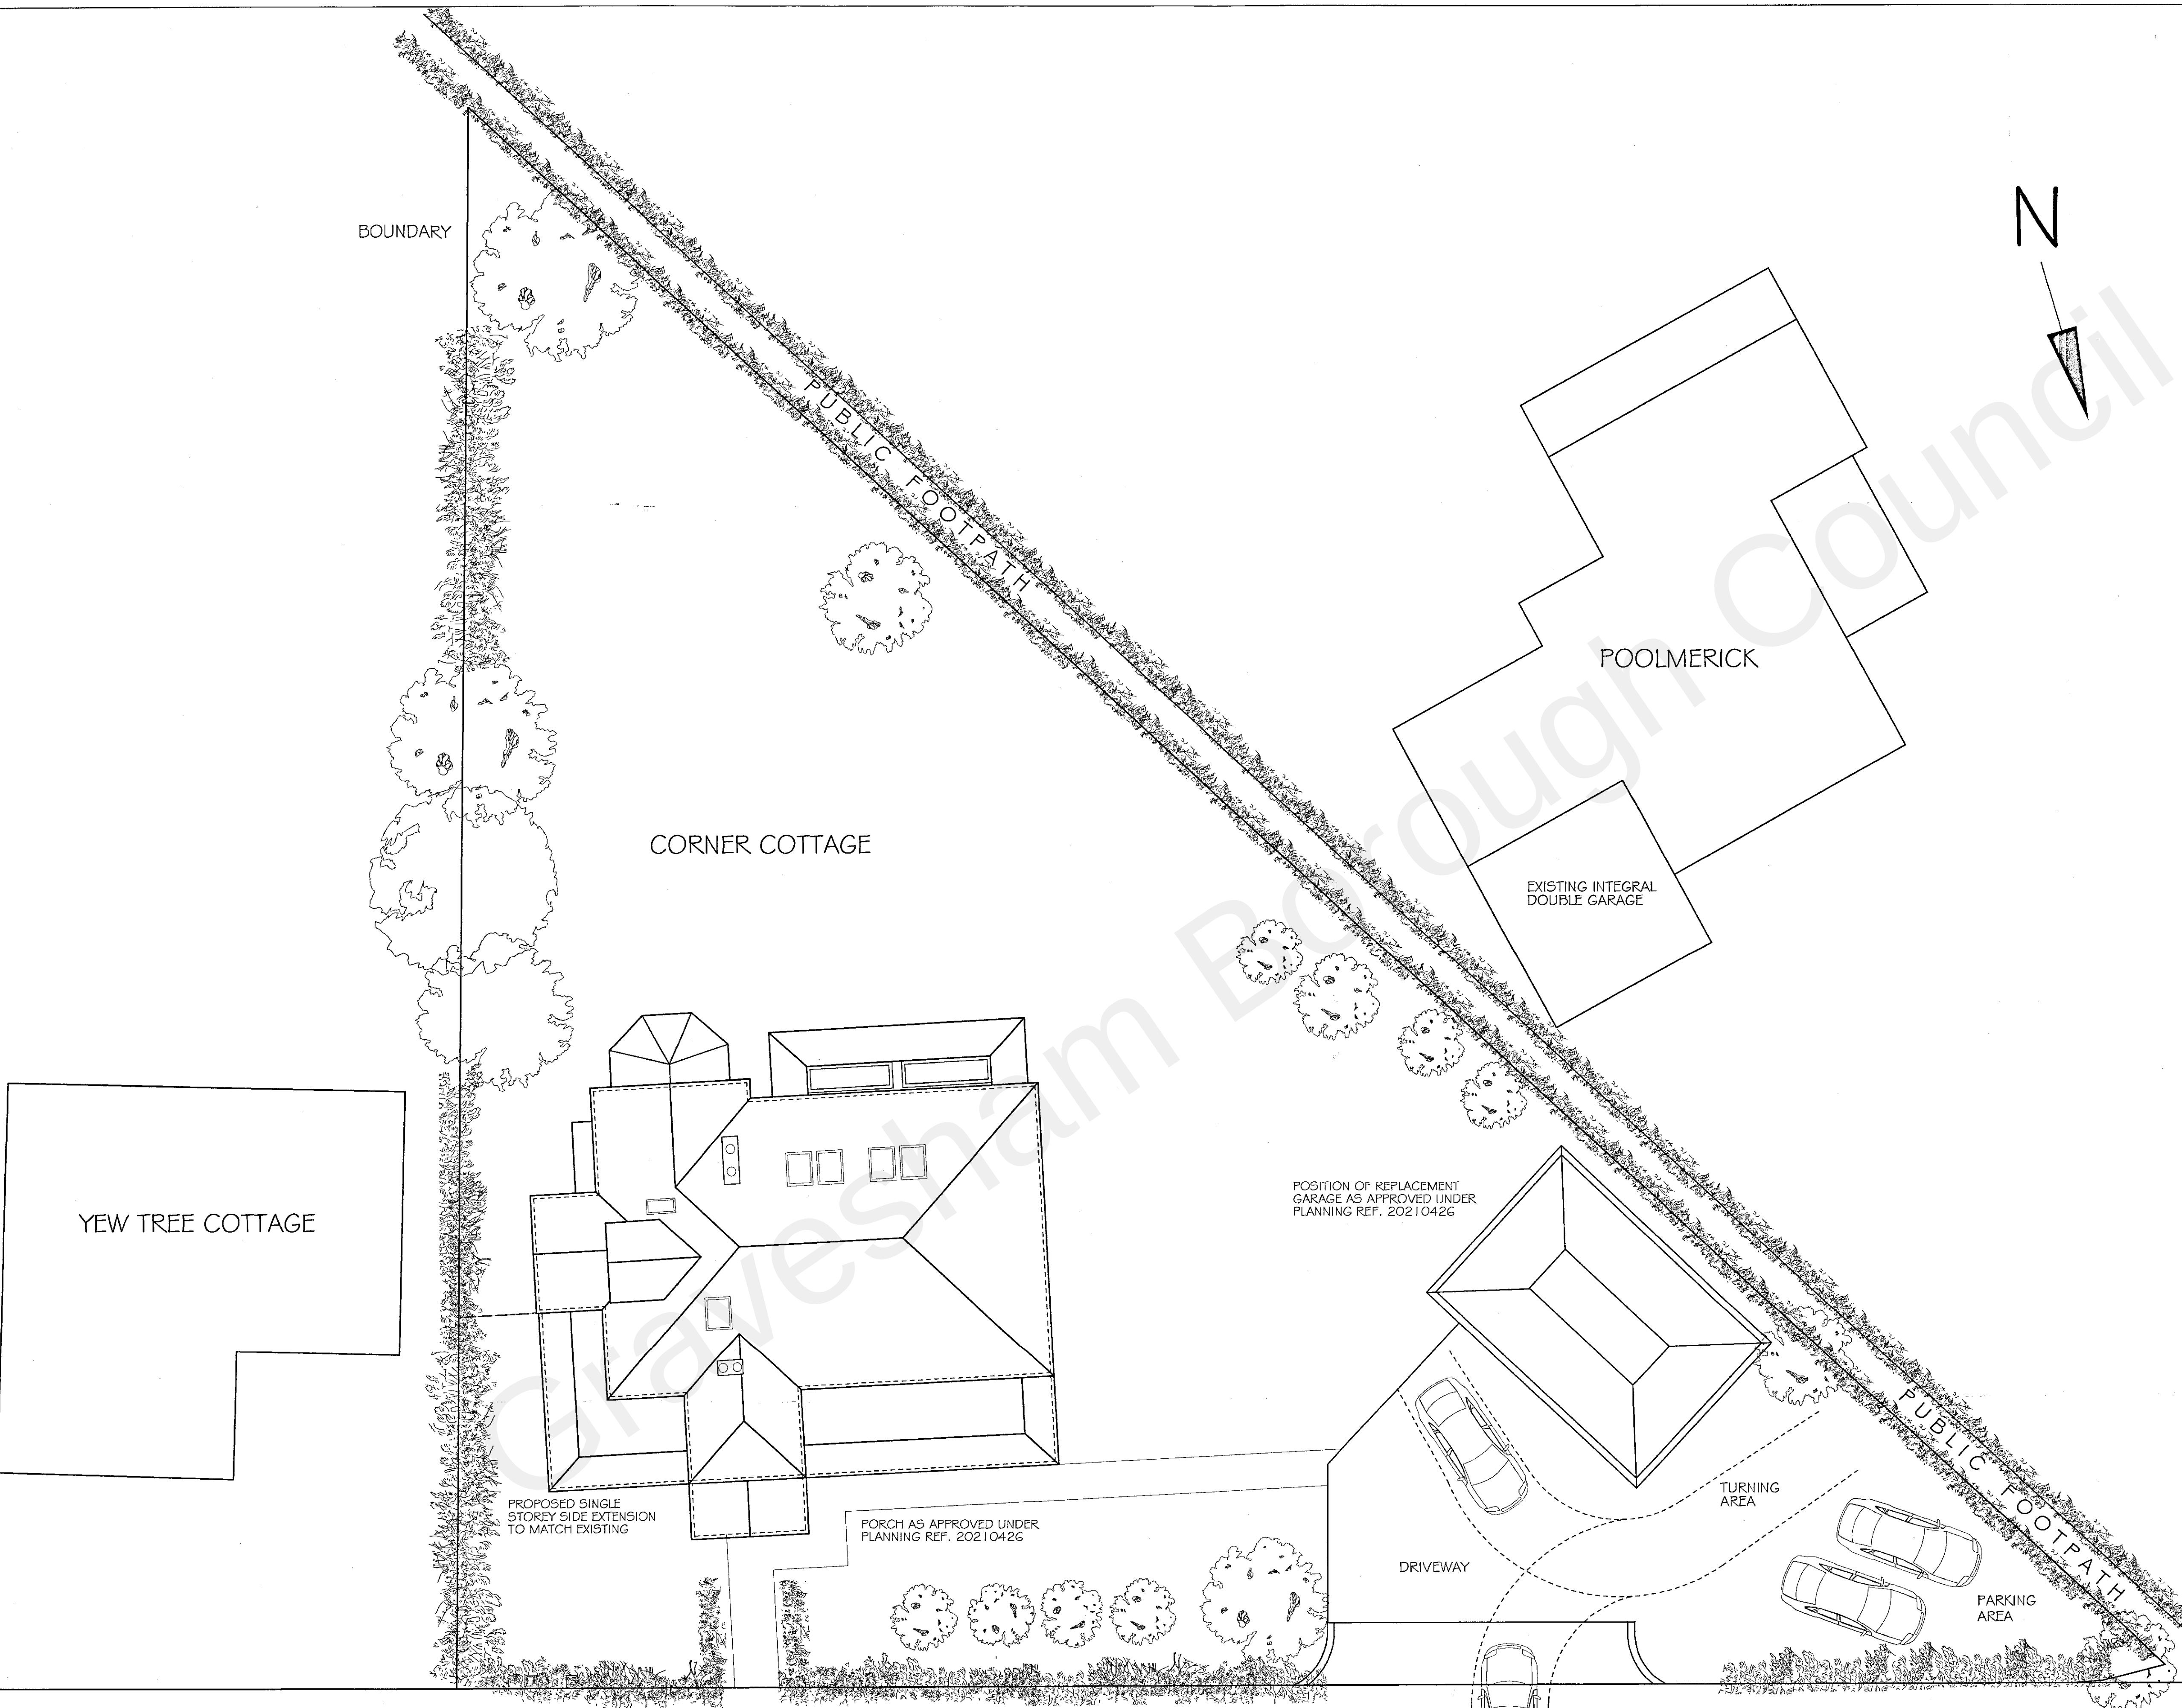

REV.	REV'D BY	CHK'D BY	DATE	DESCRIPTION

DRAWING TITLE
PROPOSED SITE LAYOUT PLAN

CLIENT
MR & MRS MASON

PROJECT
PROPOSED EXTENSION
CORNER COTTAGE
ROUND STREET COBHAM

SALLY WOOLNOUGH
DESIGN

BETSHAM HOUSE
WESTWOOD ROAD
BETSHAM SOUTHFLEET
KENT DA13 9LZ

01474 391008
07963794811
sallywoolnough01@gmail.com

EXISTING SITE PLAN 1:100
INDICATING AS APPROVED DETAILS UNDER PLANNING REF No. 20210426

ROUND STREET

DRAWING No. P32	REVISION
SCALE 1:100@A1	CHECKED BY
DATE JAN 23	DRAWN BY