



EXISTING NORTH EAST ELEVATION 1:100
INDICATING AS APPROVED DETAILS UNDER PLANNING REF No. 20210426




PROPOSED NORTH EAST ELEVATION 1:100




EXISTING SOUTH EAST ELEVATION 1:100
INDICATING AS APPROVED DETAILS UNDER PLANNING REF No. 20210426



PROPOSED SOUTH EAST ELEVATION 1:100

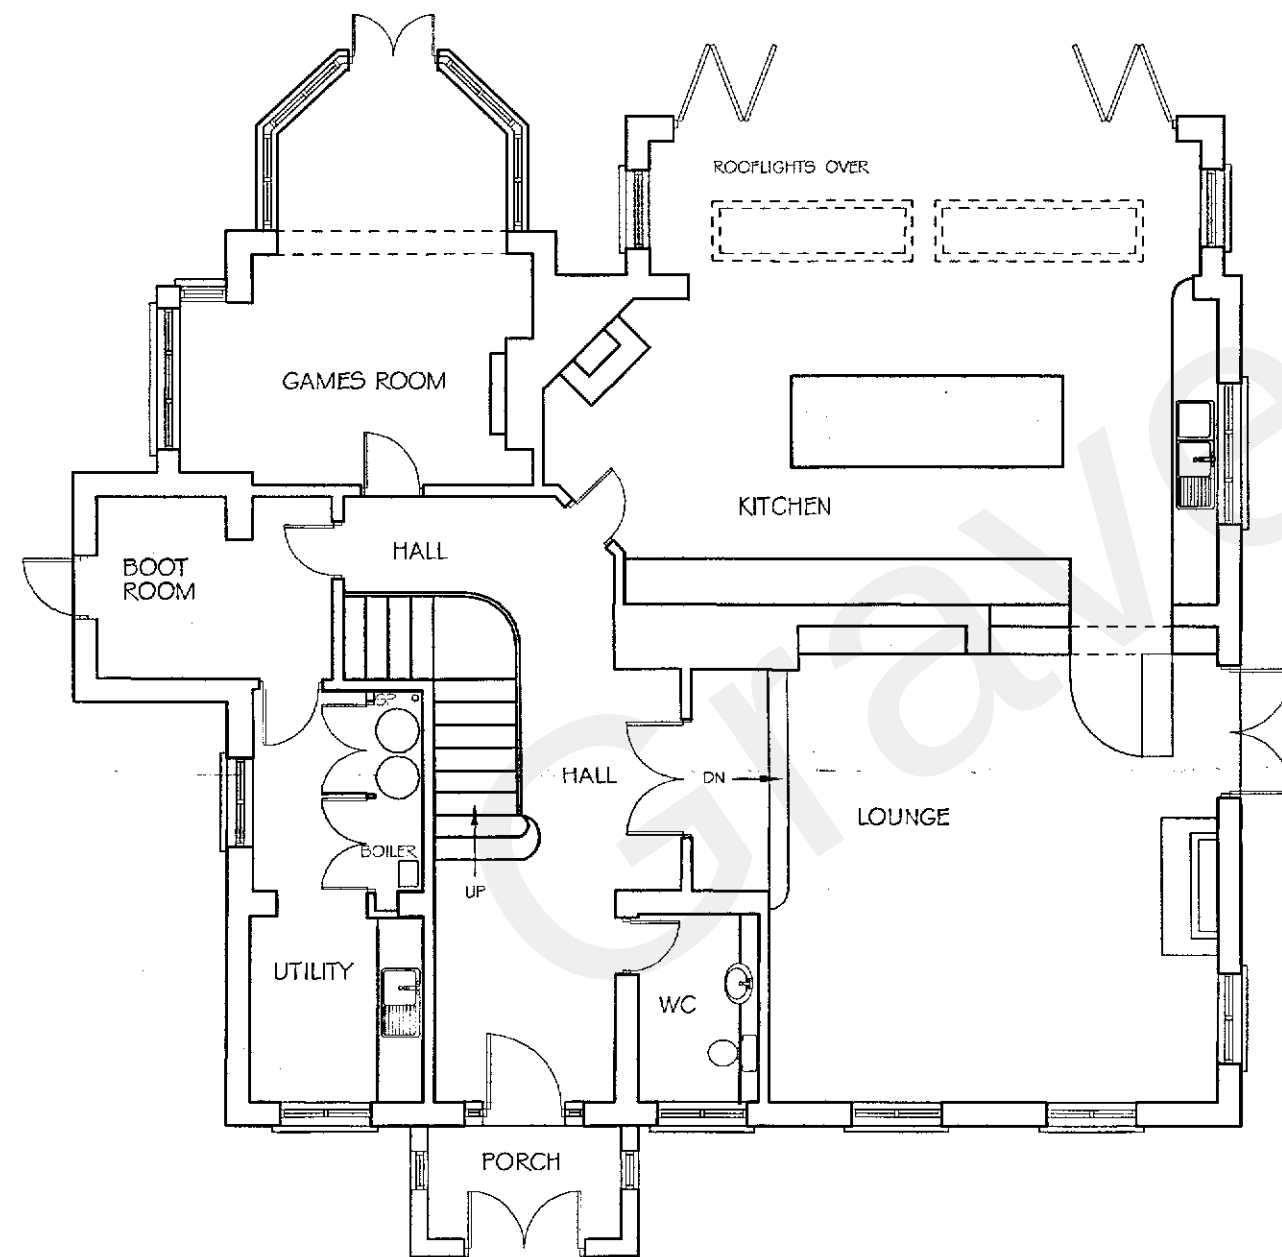


EXISTING GROUND FLOOR PLAN 1:100
INDICATING AS APPROVED DETAILS UNDER PLANNING REF No. 20210426

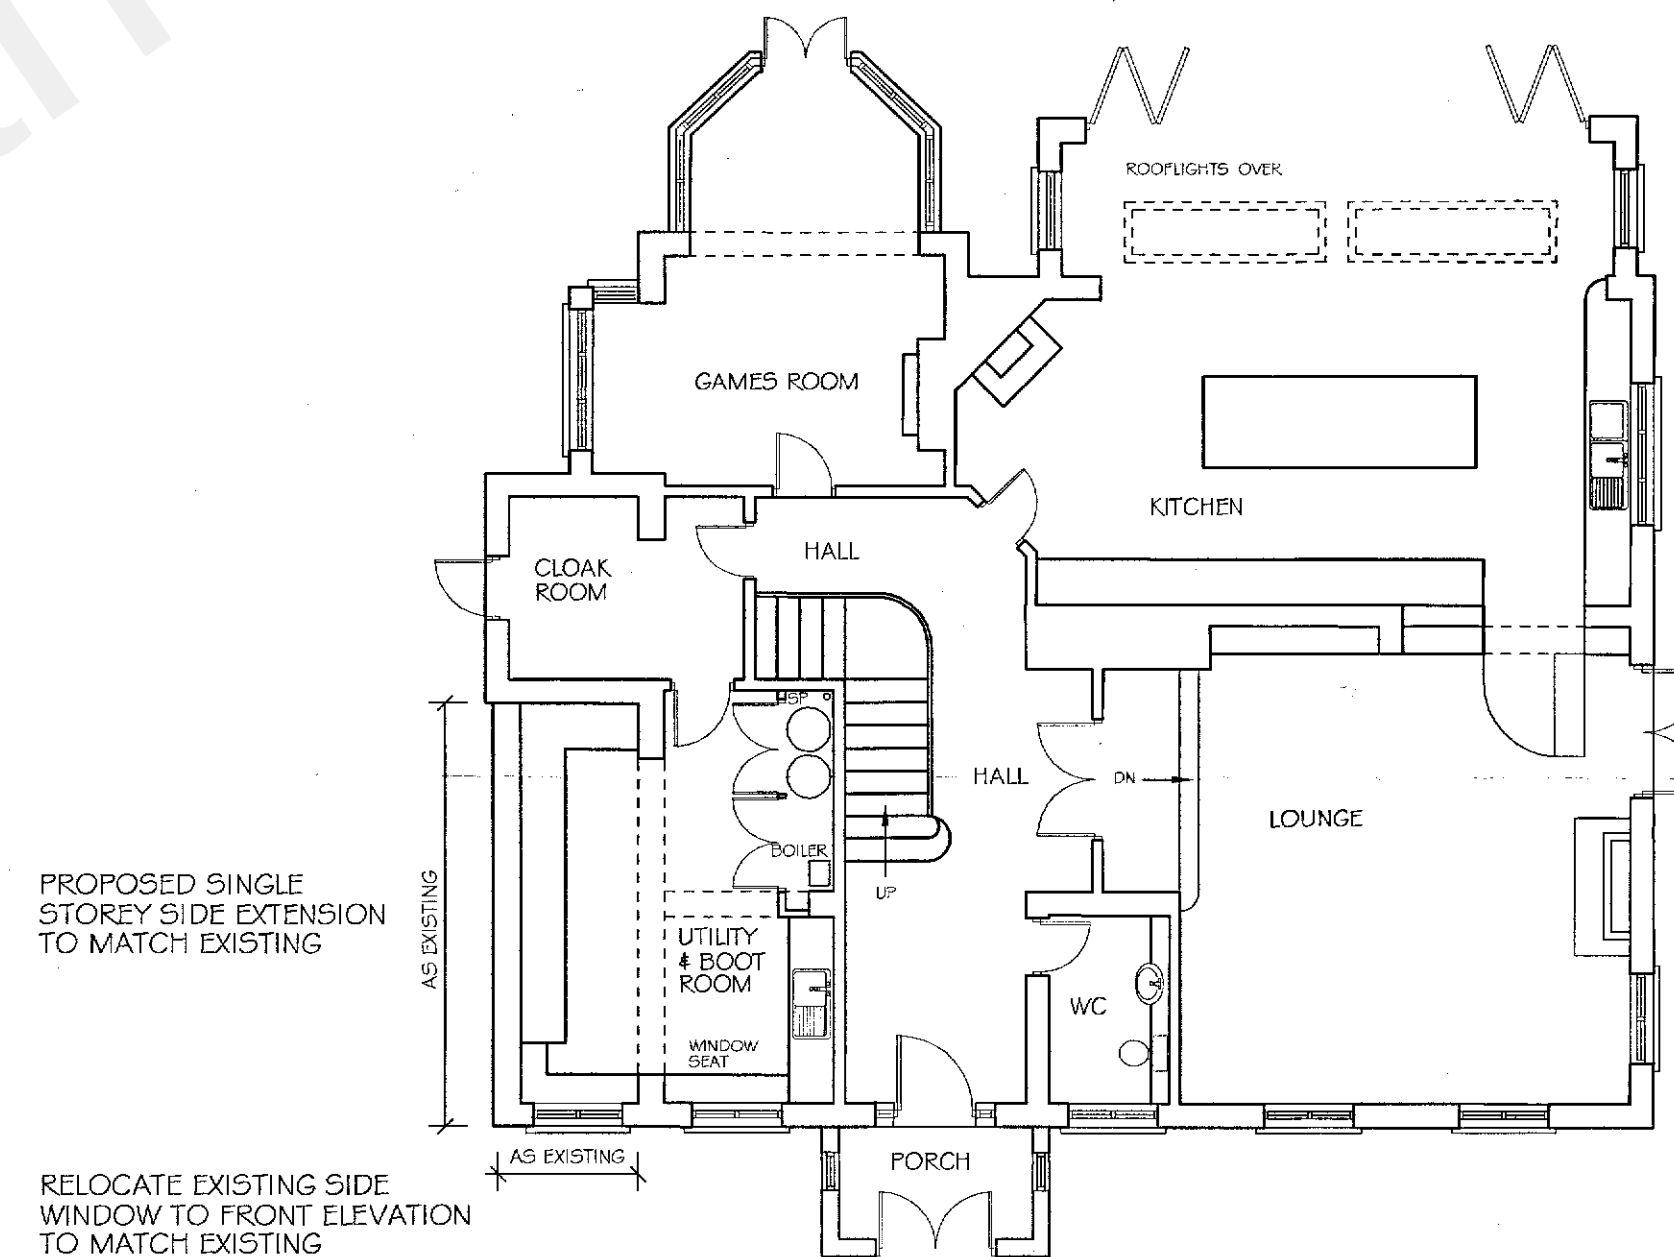

PROPOSED GROUND FLOOR PLAN 1:100

NOTES

1. THIS DRAWING IS COPYRIGHT AND SHOULD NOT BE REPRODUCED WITHOUT THE WRITTEN APPROVAL
2. NO DIMENSIONS TO BE SCALED
3. ALL DIMENSIONS TO BE CHECKED ON SITE AND ANY DISCREPANCIES BROUGHT TO THE ATTENTION OF THE SUPERVISING OFFICER.
4. THIS DRAWING IS TO BE READ IN CONJUNCTION WITH ALL OTHER RELEVANT ARCHITECTS, SERVICE ENGINEERS AND STRUCTURAL/CIVIL ENGINEERS DRAWINGS AND SPECIFICATIONS.

 

SCALE BAR 1:100

A	SW	9.12.22	ISSUED FOR PLANNING	
REV.	REV'D BY	CHK'D BY	DATE	DESCRIPTION

DRAWING TITLE
**EXISTING & PROPOSED
GROUND FLOOR PLAN
& ELEVATIONS**

CLIENT
MR & MRS MASON

PROJECT
**PROPOSED EXTENSION
CORNER COTTAGE
ROUND STREET COBHAM**

**SALLY WOOLNOUGH
DESIGN**

BETSHAM HOUSE
WESTWOOD ROAD
BETSHAM SOUTHFLEET
KENT DA13 9LZ

01474 391008
07963794811
sallywoolnough01@gmail.com

20221343

DRAWING No. P30	REVISION A
SCALE 1:100@A1	CHECKED BY
DATE OCT 22	DRAWN BY