


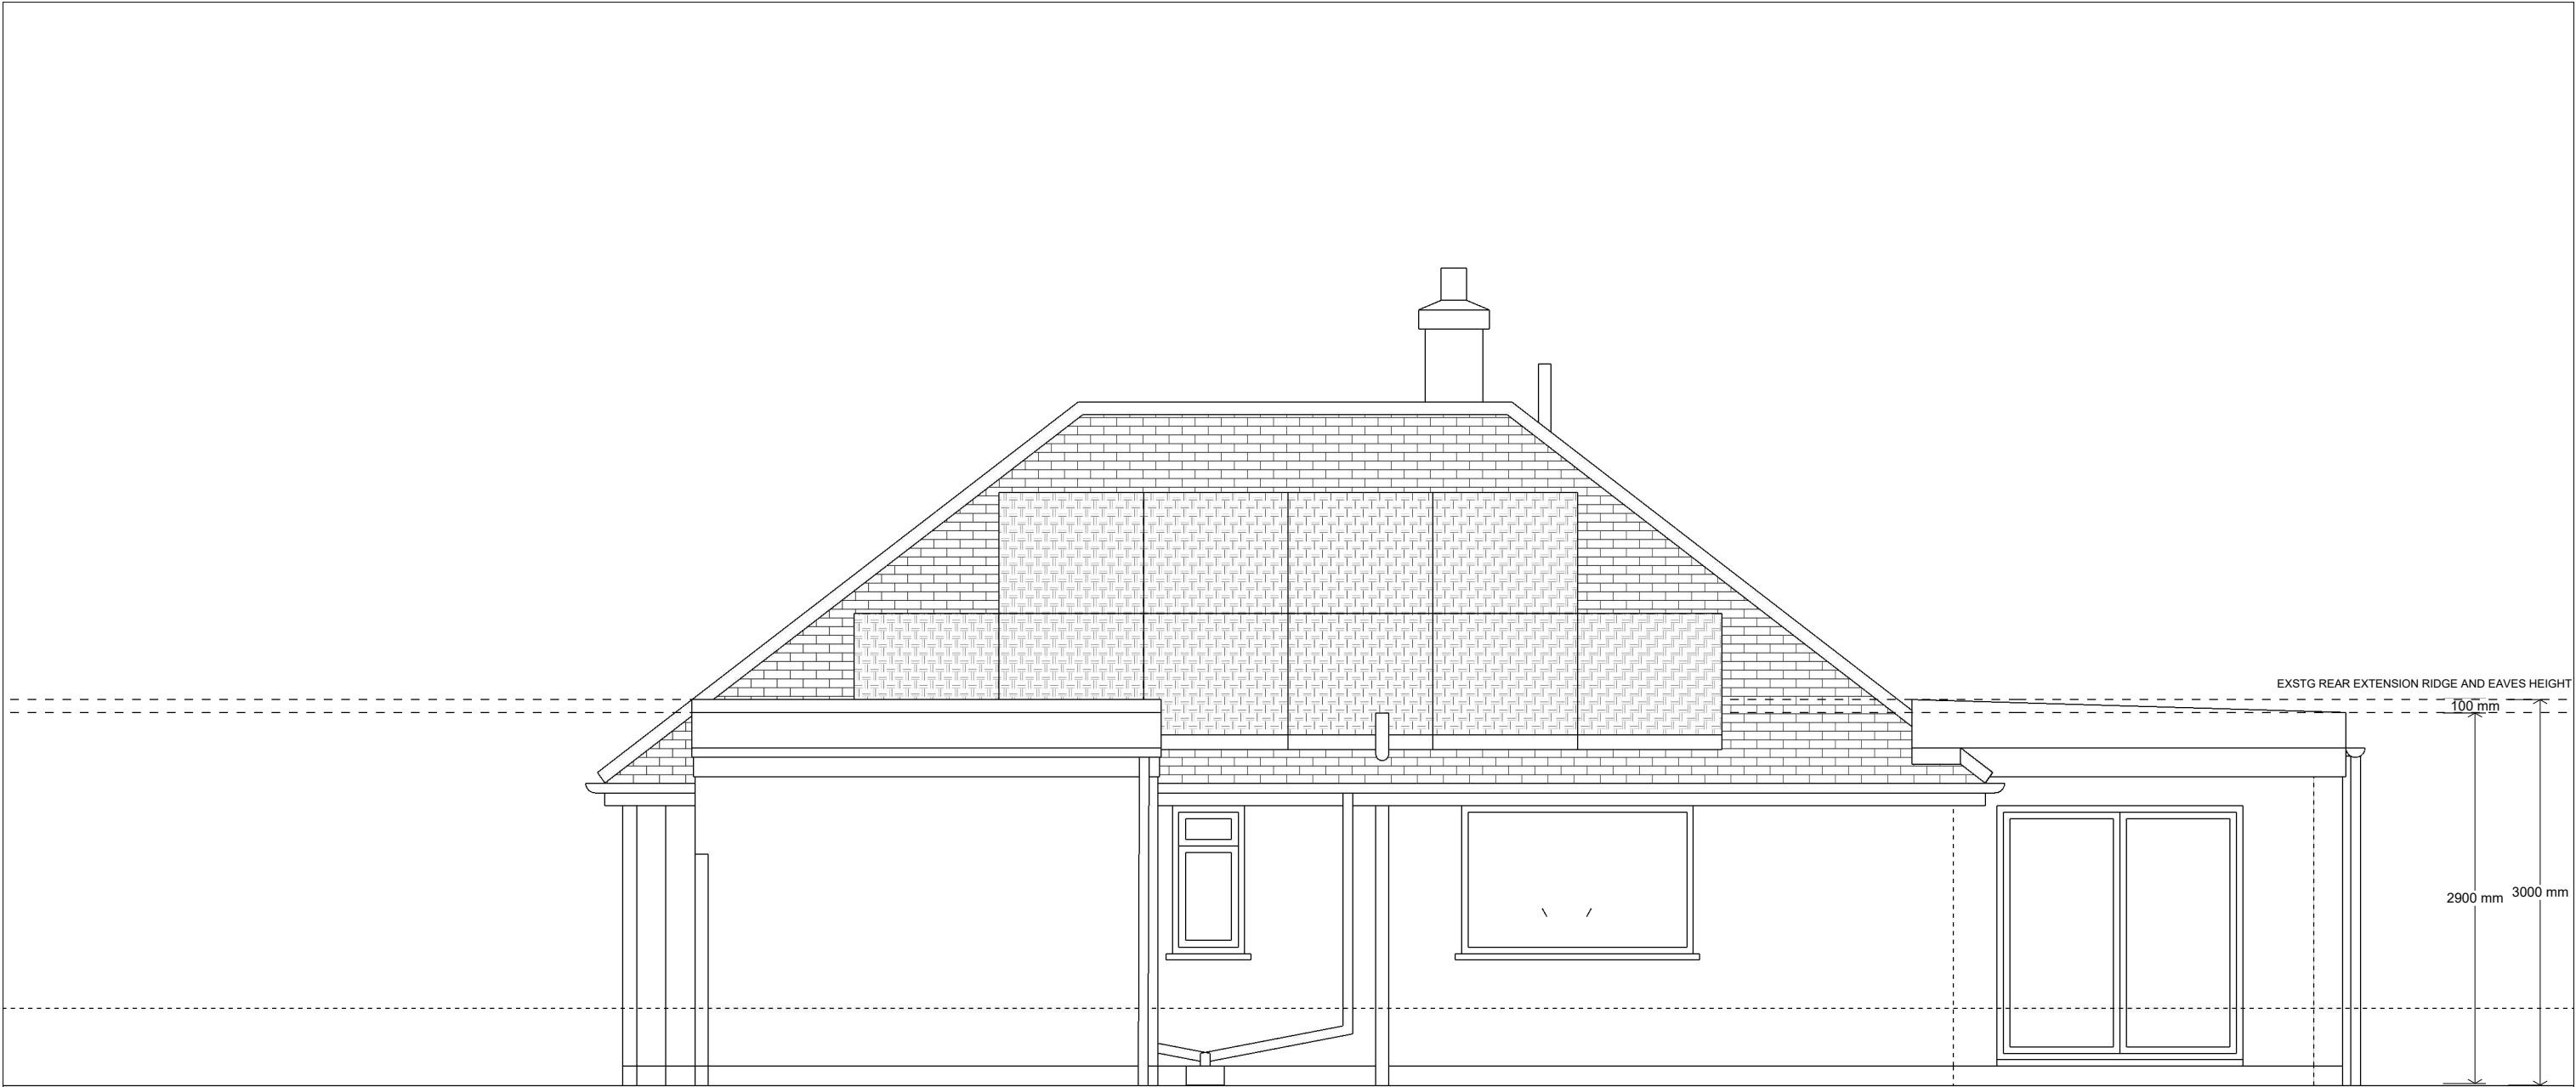

EXTERNAL MATERIALS

ROOF

GREY GRP FLAT ROOF FINISH WITH DARK GREY-BLACK UPVC BARGE AND SOFFITT BOARDING TO MATCH EXISTING

EXTERNAL WALL

BRICKWORK TO MATCH EXISTING

EXTERNAL WINDOWS AND DOORS

DARK GREY-BLACK TIMBER/METAL/UPVC FRAMED SOLID LEAF OR CLEAR (TRANSLUCENT TO BATHROOMS) DOUBLE GLAZED NEW AND RELOCATED EXSTG TO MATCH EXISTING

RAINWATER AND SANITATION GOODS


BLACK UPVC TO MATCH EXISTING

Steve Baker **Architect**
78 Pound Road East Peckham Tonbridge Kent TN12 5BJ
18 Hatton Place London EC1M 8RU
T: +44 (0)1622 870275
E: contact@stevebakerarchitect.com
W: www.stevebakerarchitect.com

S	R	Date	Description
			Note - Do not scale from this drawing. All dimensions must be checked on site by the contractor and any discrepancies reported immediately.
			© COPYRIGHT 2023 STEVE BAKER ARCHITECT Ordnance Survey. © Crown Copyright 2023. All rights reserved. Supplied by UK Map Centre Licence number 100046957.



MR and MRS C. FULLER

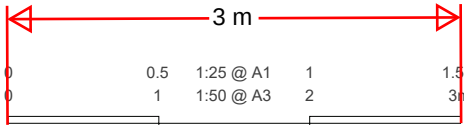

MR and MRS C. FULLER
Project Title:
9 GLENROSA GARDENS, GRAVESEND
Status: PLANNING Stage: P Scale: 1:25/50 Sheet: A1/A3

Drawing Title:
PROPOSED SOUTH ELEVATION
Project No: A24050 Disc: A Building: - Package: - Drawing No: 1131 Revision: -