


DO NOT SCALE
These drawings and designs are the
copyright of
SEVENCROFT LTD.




Front Elevation facing Perry Street

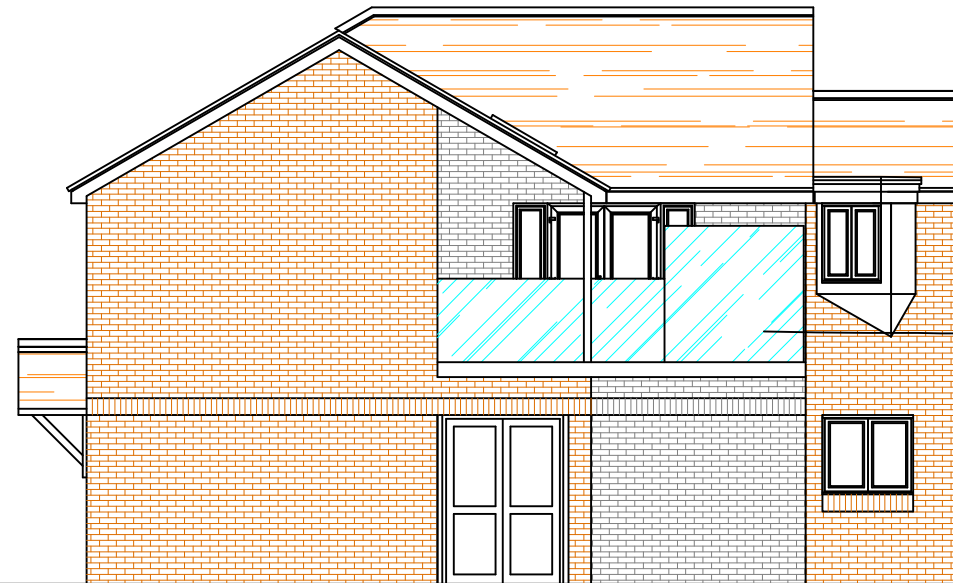


Side Elevation facing Electrical Sub Station

Pilkington Optifloat™
Opal or similar to
provide Privacy Level
5 to panel to
overcome any
overlooking from
balcony

Pilkington Optifloat™
Opal or similar to
provide Privacy Level
5 to panel to
overcome any
overlooking from
balcony

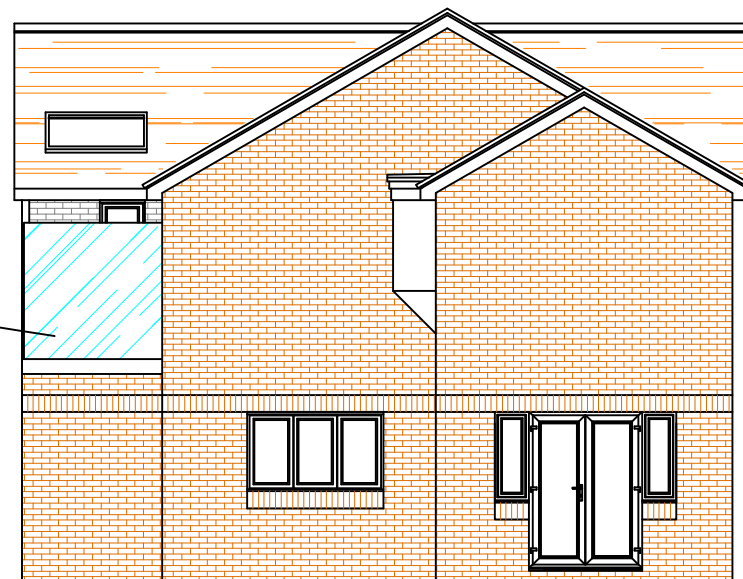

Rear Elevation facing Third Avenue

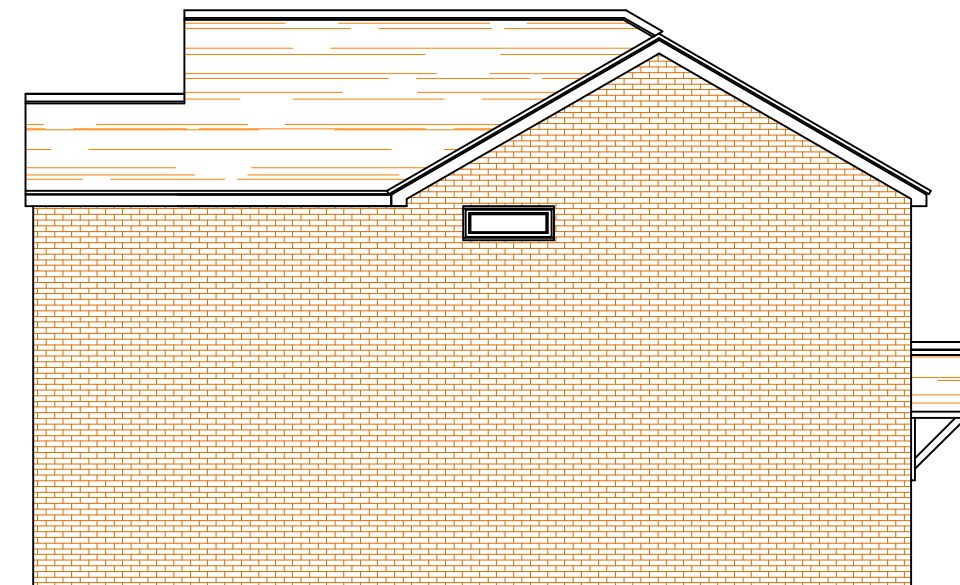

Side Elevation facing 64 Perry Street

Proposed Elevations - Condition 9 - Balcony Details - Scale 1:100

Proposed 2no. Two Bedroom Flats at Former Public Convenience,
Perry Street, Northfleet, Gravesend, Kent DA11 8RD

Rev A - 25/03/24 - Amended to
1800mm high glass

Date Feb 2024

Drawing No.2020/45/21A@A3

CORPORATE ARCHITECTURE
& DESIGN GROUP



SEVENCROFT LTD.

277 Canterbury Road, Kennington
Ashford, Kent TN24 9QW
Tel / Fax : 01233 625553
e-mail : sevencroft@hotmail.co.uk