


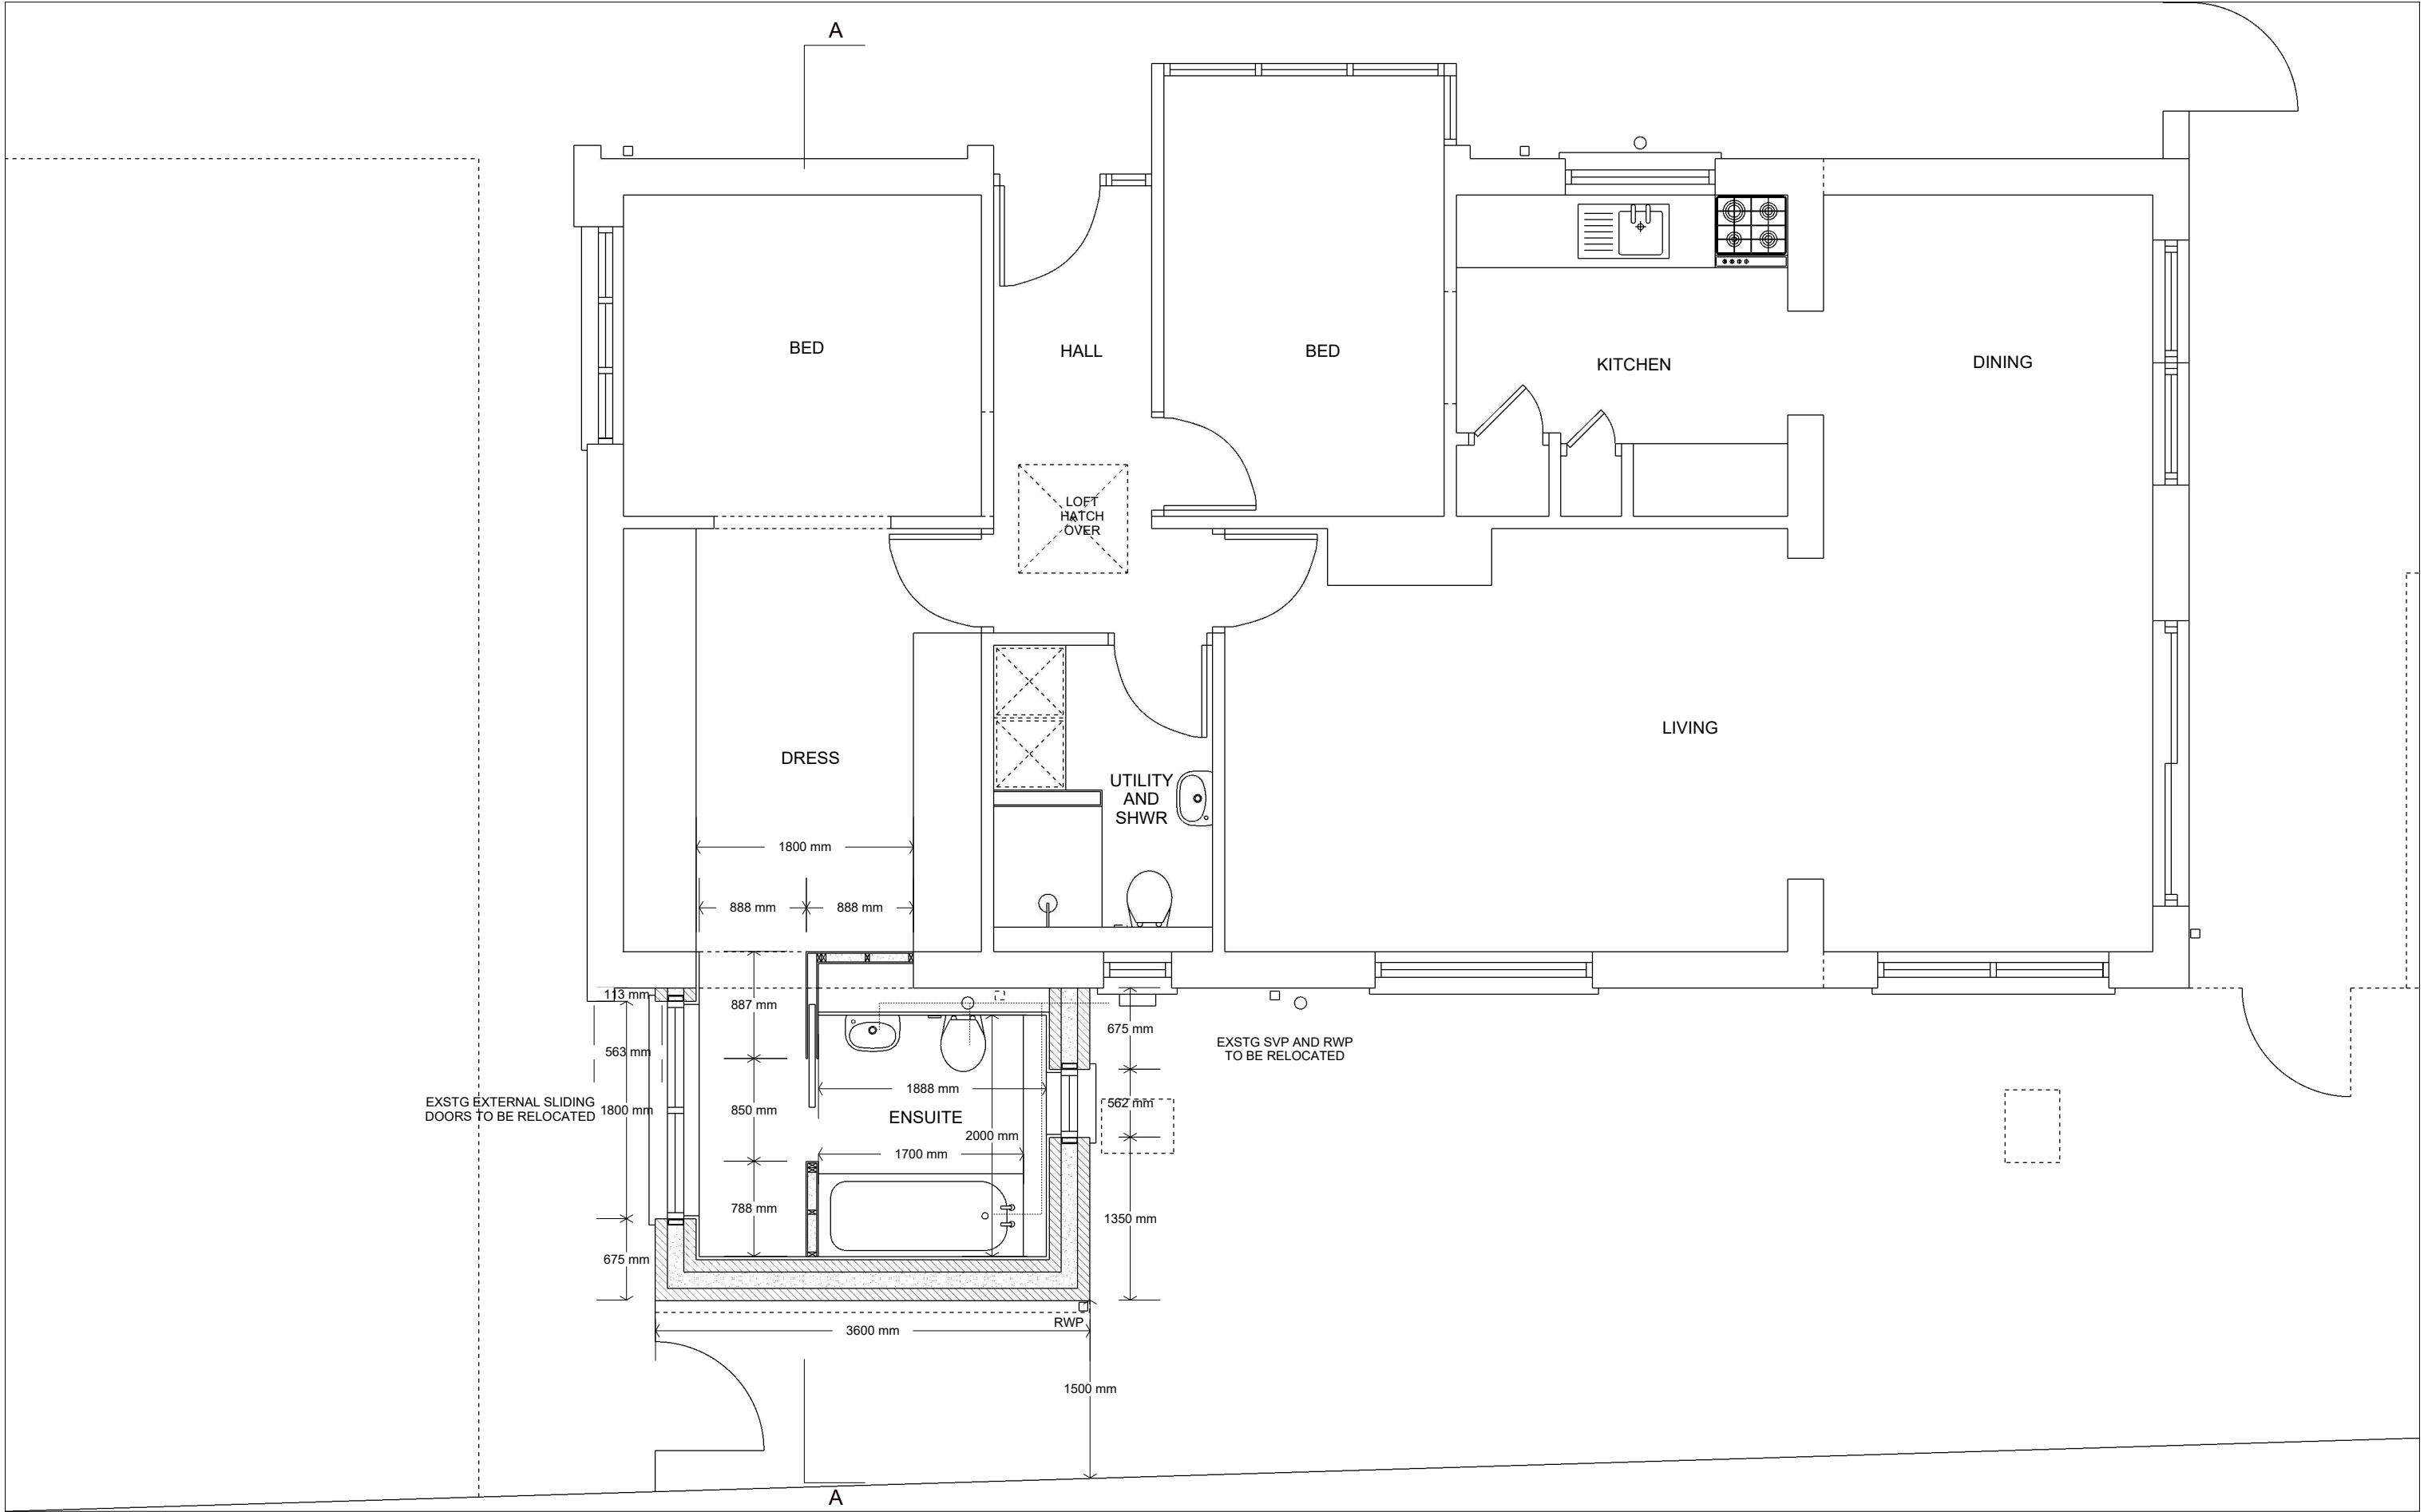


Steve Baker Architect
78 Pound Road East Peckham Tonbridge Kent TN12 5BJ
18 Hatton Place London EC1M 8RU
T: +44 (0)1622 870275
E: contact@stevebakerarchitect.com
W: www.stevebakerarchitect.com

S	R	Date	Description
			Note - Do not scale from this drawing. All dimensions must be checked on site by the contractor and any discrepancies reported immediately.
			© COPYRIGHT 2023 STEVE BAKER ARCHITECT Ordnance Survey. © Crown Copyright 2023. All rights reserved. Supplied by UK Map Centre Licence number 100046957.



MR and MRS C. FULLER

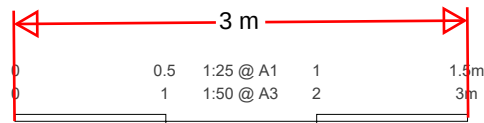

Client: MR and MRS C. FULLER				Drawing Title: PROPOSED GROUND FLOOR PLAN			
Project Title: 9 GLENROSA GARDENS, GRAVESEND							
Status: PLANNING	Stage: P	Scale: 1:25/50	Sheet: A1/A3	Project No: A24050	Disc: A	Building: -	Package: -
				Drawing No: 1110	Revision: -		