
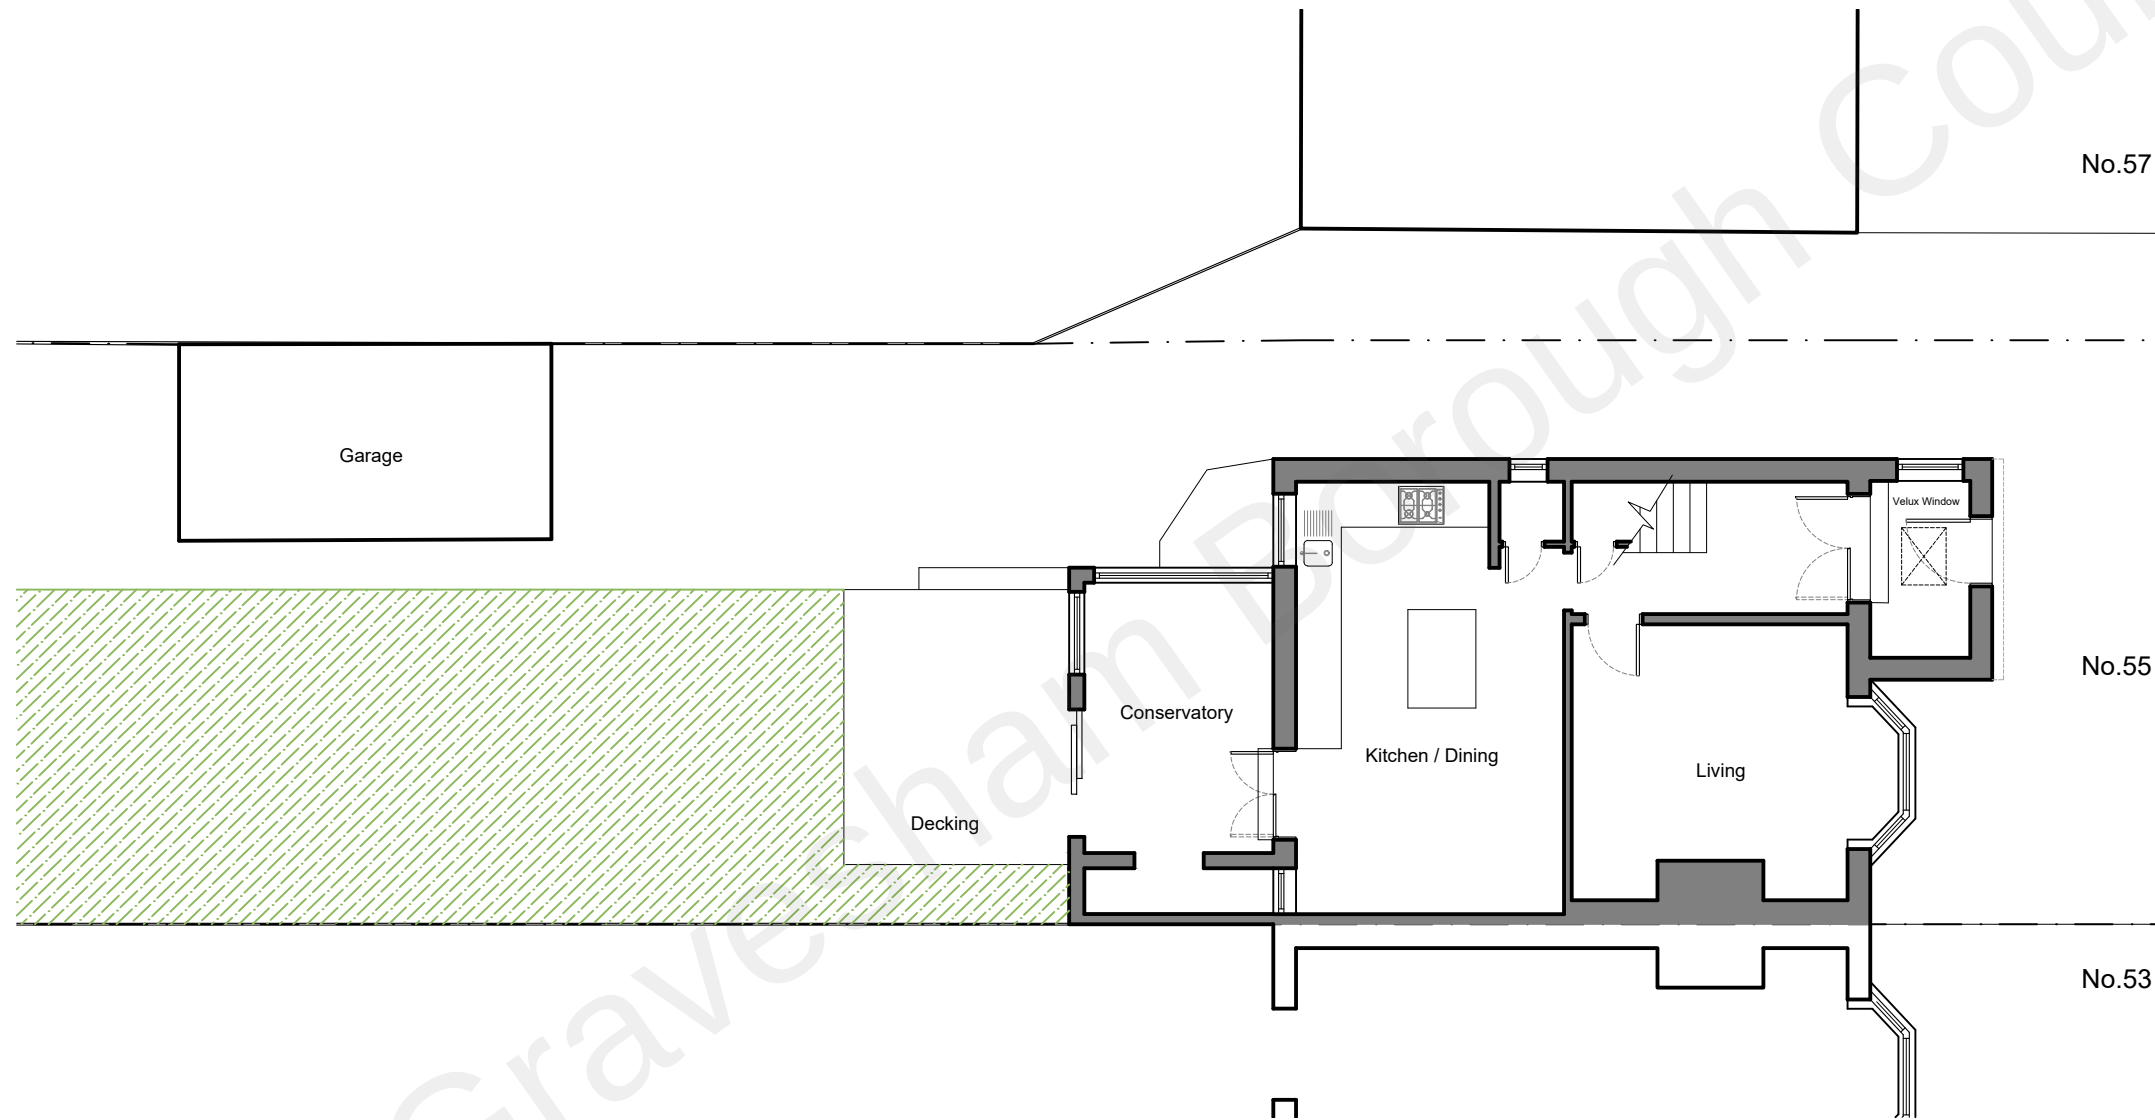


KEY

-  -INDICATES EXISTING WALLS
-  -INDICATES DEMOLITIONS / TO BE REMOVED
-  -INDICATES NEW WALLS
-  -INDICATES GRASS/LAWN AREA

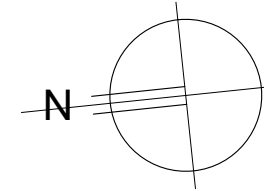

No.57

No.55

No.53

1 EXISTING GROUND FLOOR PLAN
PLAN VIEW

Scale 1:100



SCALE 1:100



JCD Architectural Consultant
20 Admirals Walk,
Chatham, Kent.
ME5 8NL.
TEL: 07946608141
WED: www.jcd-ac.co.uk
EMAIL: jcd-ac@outlook.com

REV.	DATE	REV. BY
------	------	---------

- COPYRIGHT JCD Architectural Consultant
- ALL DIMENSIONS TO BE VERIFIED ON SITE BY THE CONTRACTOR PRIOR TO COMMENCEMENT OF ANY SHOP DRAWINGS OR SITE WORK.
 - ANY DISCREPANCY FOUND BETWEEN THIS DRAWING AND ANY OTHER DOCUMENT MUST BE REPORTED IMMEDIATELY TO THE DESIGNERS.
 - REMOVE THIS DRAWING FROM CURRENCY WHEN A REVISED DRAWING IS ISSUED.
 - THIS DOCUMENT REMAINS OUR EXCLUSIVE PROPERTY IT SHALL NOT BE REPRODUCED NOR COMMUNICATED TO THIRD PARTIES WITHOUT MY WRITTEN CONSENT.
 - THE COPYRIGHT OF THIS DRAWING AND DESIGN IS VESTED IN THE DESIGNERS.

Client:
Eftiola & Elidon Bashllari

Project:
55 Mitchell Avenue
Northfleet
Kent
DA11 8AU

Title:
Existing Ground Floor Plan

AUTHOR	JC	DATE	26 06 2022	APPROVED	JC
--------	----	------	------------	----------	----

SCALES	1:100 @ A3	READ WITH	-
--------	------------	-----------	---

DRAWING No.	22156	(01)	002	-
Project No.		Series No.	DWG No.	Rev

DRAWING STATUS	PLANNING
----------------	----------