


KEY

-INDICATES DEMOLITIONS / TO BE REMOVED

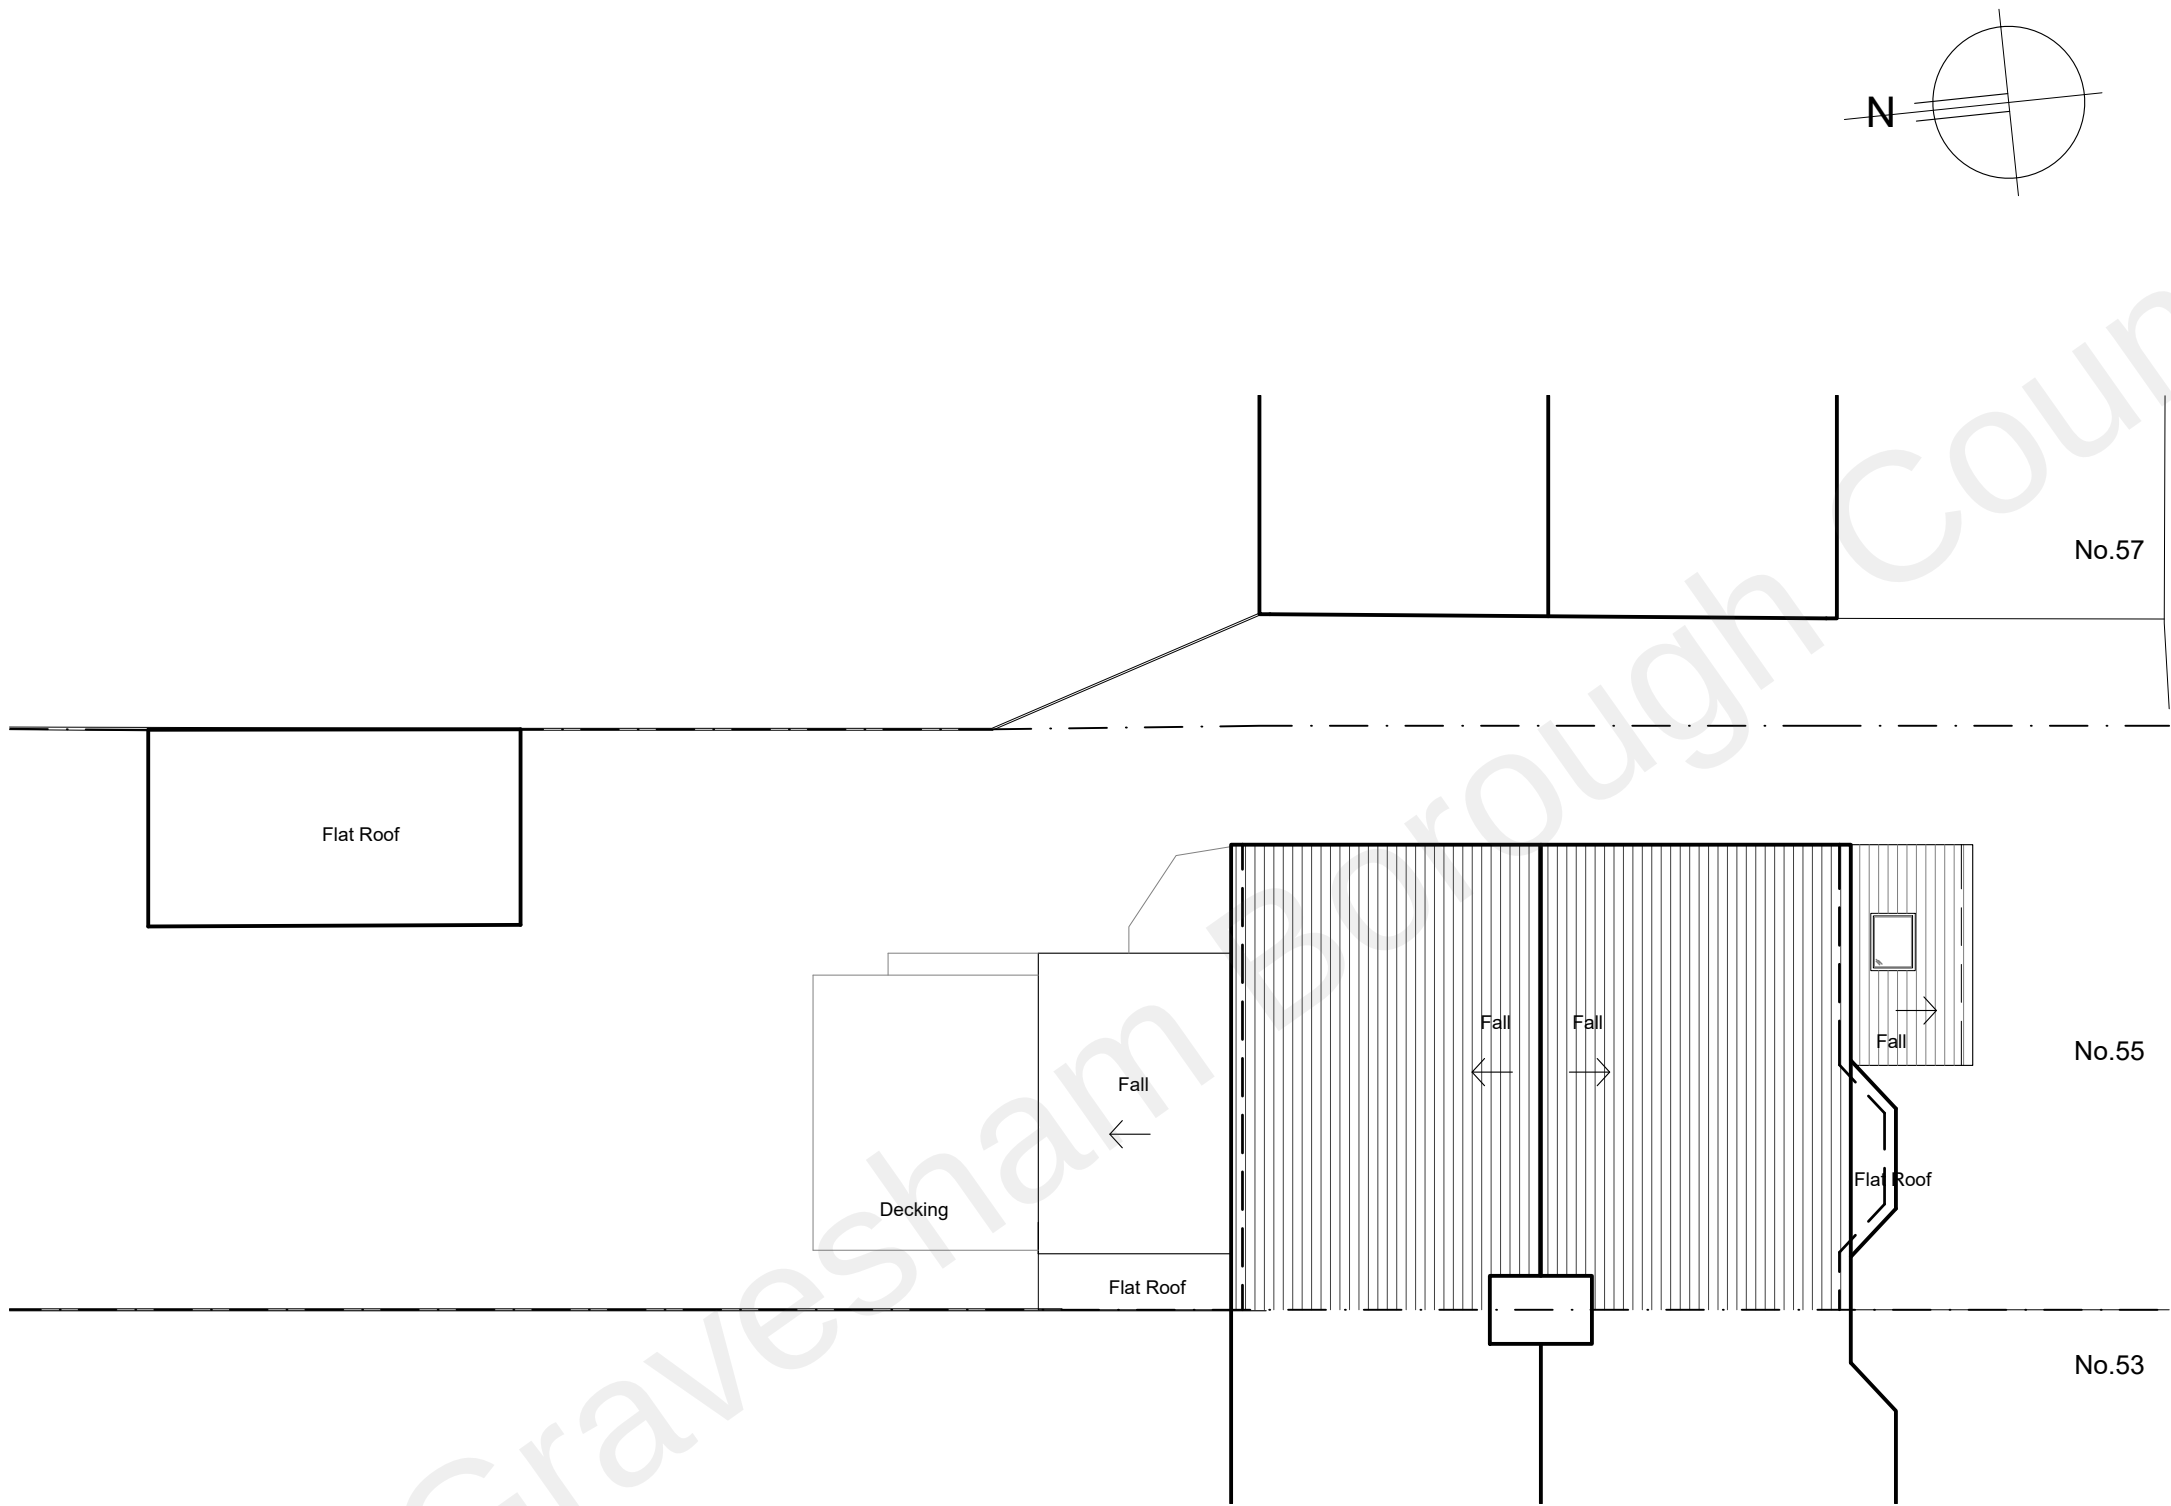

1 EXISTING ROOF PLAN
PLAN VIEW

Scale 1:100

0 2 4 6m
SCALE 1:100



JCD Architectural Consultant
20 Admirals Walk,
Chatham, Kent.
ME5 8NL.
TEL: 07946608141
WED: www.jcd-ac.co.uk
EMAIL: jcd-ac@outlook.com

REV.	DATE	REV. BY
------	------	---------

- COPYRIGHT JCD Architectural Consultant
1. ALL DIMENSIONS TO BE VERIFIED ON SITE BY THE CONTRACTOR PRIOR TO COMMENCEMENT OF ANY SHOP DRAWINGS OR SITE WORK.
 2. ANY DISCREPANCY FOUND BETWEEN THIS DRAWING AND ANY OTHER DOCUMENT MUST BE REPORTED IMMEDIATELY TO THE DESIGNERS.
 3. REMOVE THIS DRAWING FROM CURRENCY WHEN A REVISED DRAWING IS ISSUED.
 4. THIS DOCUMENT REMAINS OUR EXCLUSIVE PROPERTY IT SHALL NOT BE REPRODUCED NOR COMMUNICATED TO THIRD PARTIES WITHOUT MY WRITTEN CONSENT.
 5. THE COPYRIGHT OF THIS DRAWING AND DESIGN IS VESTED IN THE DESIGNERS.

Client: Eftiola & Elidon Bashllari			
Project: 55 Mitchell Avenue Northfleet Kent DA11 8AU			
Title: Existing Roof Plan			
AUTHOR JC	DATE 26 06 2022	APPROVED JC	
SCALES 1:100 @ A3		READ WITH -	
DRAWING No.			
22156	(01)	003	-
Project No.	Series No.	DWG No.	Rev
DRAWING STATUS PLANNING			