



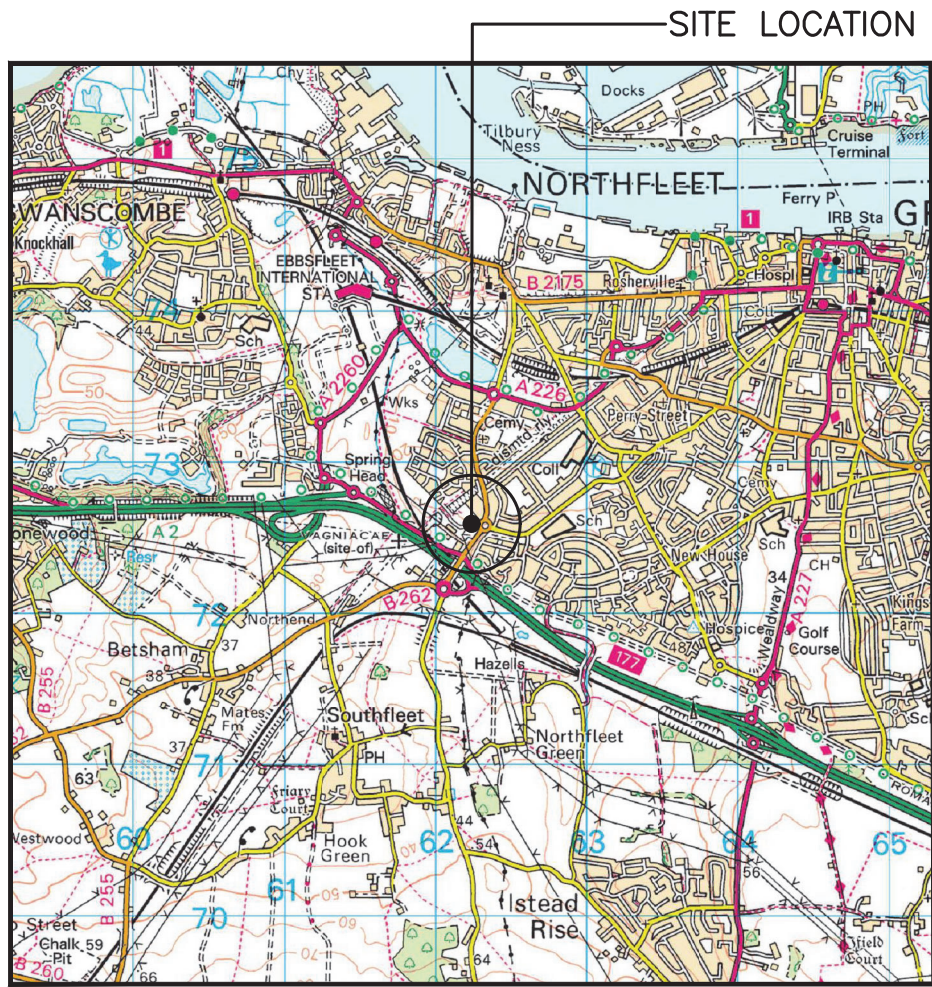


SITE LOCATION
(Scale 1:50000)

Ordnance Survey map extract
based upon Landranger map series
with the permission of the controller of
Her Majesty's Stationery Office
Licence No. 100062762
Crown copyright.



SITE PHOTOGRAPH

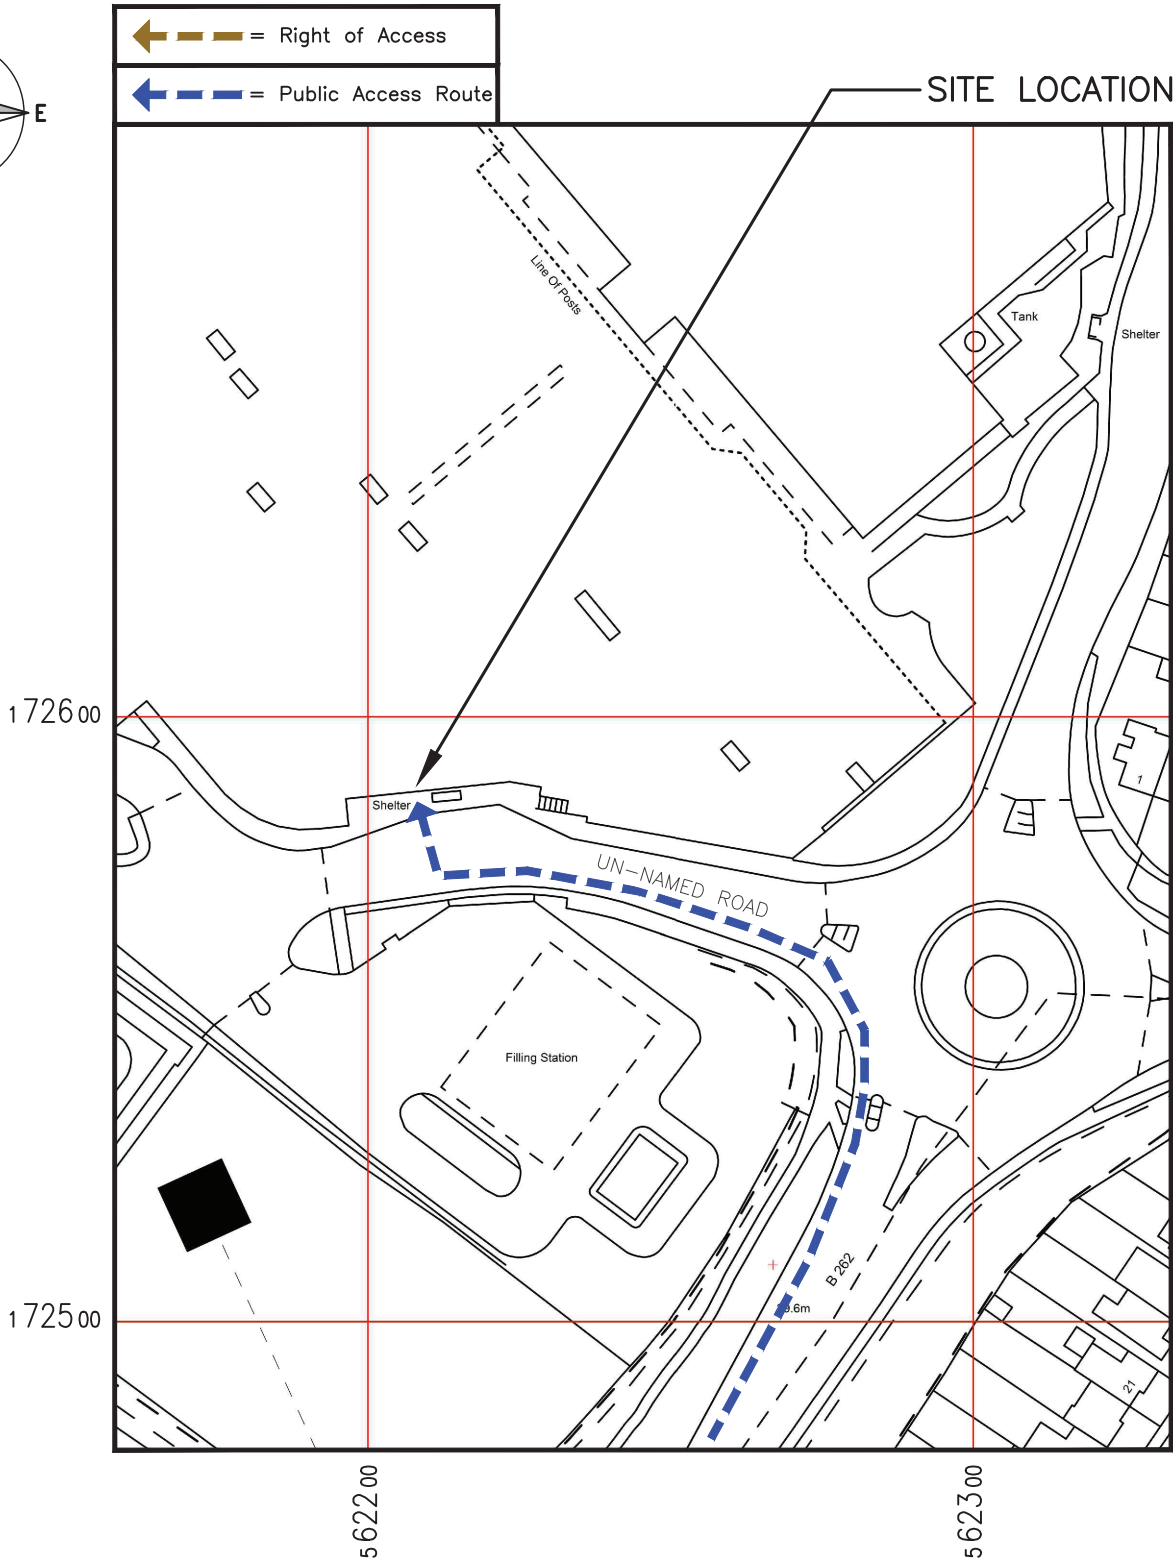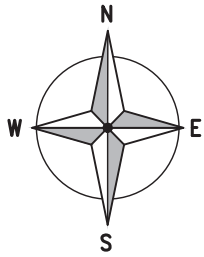

DETAILED SITE LOCATION
(Scale 1:1250)

Based upon Ordnance Survey map extract
with the permission of the Controller of
Her Majesty's Stationery Office.
Crown copyright.
Licence No. 100020449



ALL DIMENSIONS ARE IN mm UNLESS NOTED OTHERWISE

N.G.R | E: 562207 N: 172586

DIRECTIONS TO SITE: HEAD SOUTH ON A282 TOWARDS EXITS 2-BEXLEYHEATH. KEEP RIGHT TO STAY ON A282. USE THE LEFT LANE TO TAKE THE A2 SLIP ROAD TO M2/CANTERBURY (PARTS OF THIS ROAD MAY BE CLOSED AT CERTAIN TIMES OR ON CERTAIN DAYS) (0.8 MI). KEEP RIGHT AT THE FORK AND MERGE ONTO A2 (2.6 MI). TAKE THE A2260 EXIT TOWARDS NORTHFLEET/GRAVESEND(W)/EBBSFLEET INT'L (PARTS OF THIS ROAD MAY BE CLOSED AT CERTAIN TIMES OR ON CERTAIN DAYS) (0.4 MI). AT THE ROUNDABOUT, TAKE THE 2ND EXIT ONTO THE B262 SLIP ROAD TO NORTHFLEET/GRAVESEND(W)/LONGFIELD/B260 (0.2 MI). KEEP LEFT, FOLLOW SIGNS FOR NORTHFLEET/GRAVESEND(W)/B262/LONGFIELD/B260 AND MERGE ONTO HALL RD/B262 (0.4 MI) MERGE ONTO HALL RD/B262 (0.1 MI) AT THE ROUNDABOUT, TAKE THE 1ST EXIT (394 FT). DESTINATION WILL BE ON THE RIGHT (171 FT)

NOTES:

A	Issued for Approval	FPD	RWB	02.06.23
REV	MODIFICATION	BY	CH	DATE



WOLVEY - HINCKLEY - LEICESTERSHIRE - LE10 3JF
Tel: +44 (0)1455 222792 Fax: +44 (0)1455 222758




Cell Name	Opt.
WINGFIELD BANK HALL ROAD SW	A

Cell ID No		
CORNERSTONE	VMO2	VF
30709800	N/A	21192_0


Site Address / Contact Details		
WINGFIELD BANK HALL ROAD GRAVESHAM KENT DA11 8HX		

Drawing Title: SITE LOCATION MAPS		
Purpose of issue:	PLANNING	Dwg Rev:
Drawing Number:	100	A
Surveyed By: PL	Original Sheet Size: A3	Pack Issue:
Drawn: FPD	Date: 02.06.23	Checked: RWB
	Date: 02.06.23	A

The drawings comply with VMO2 & VF Standard ICNIRP guidelines.
Designed in accordance with Cornerstone documents: SDN0009

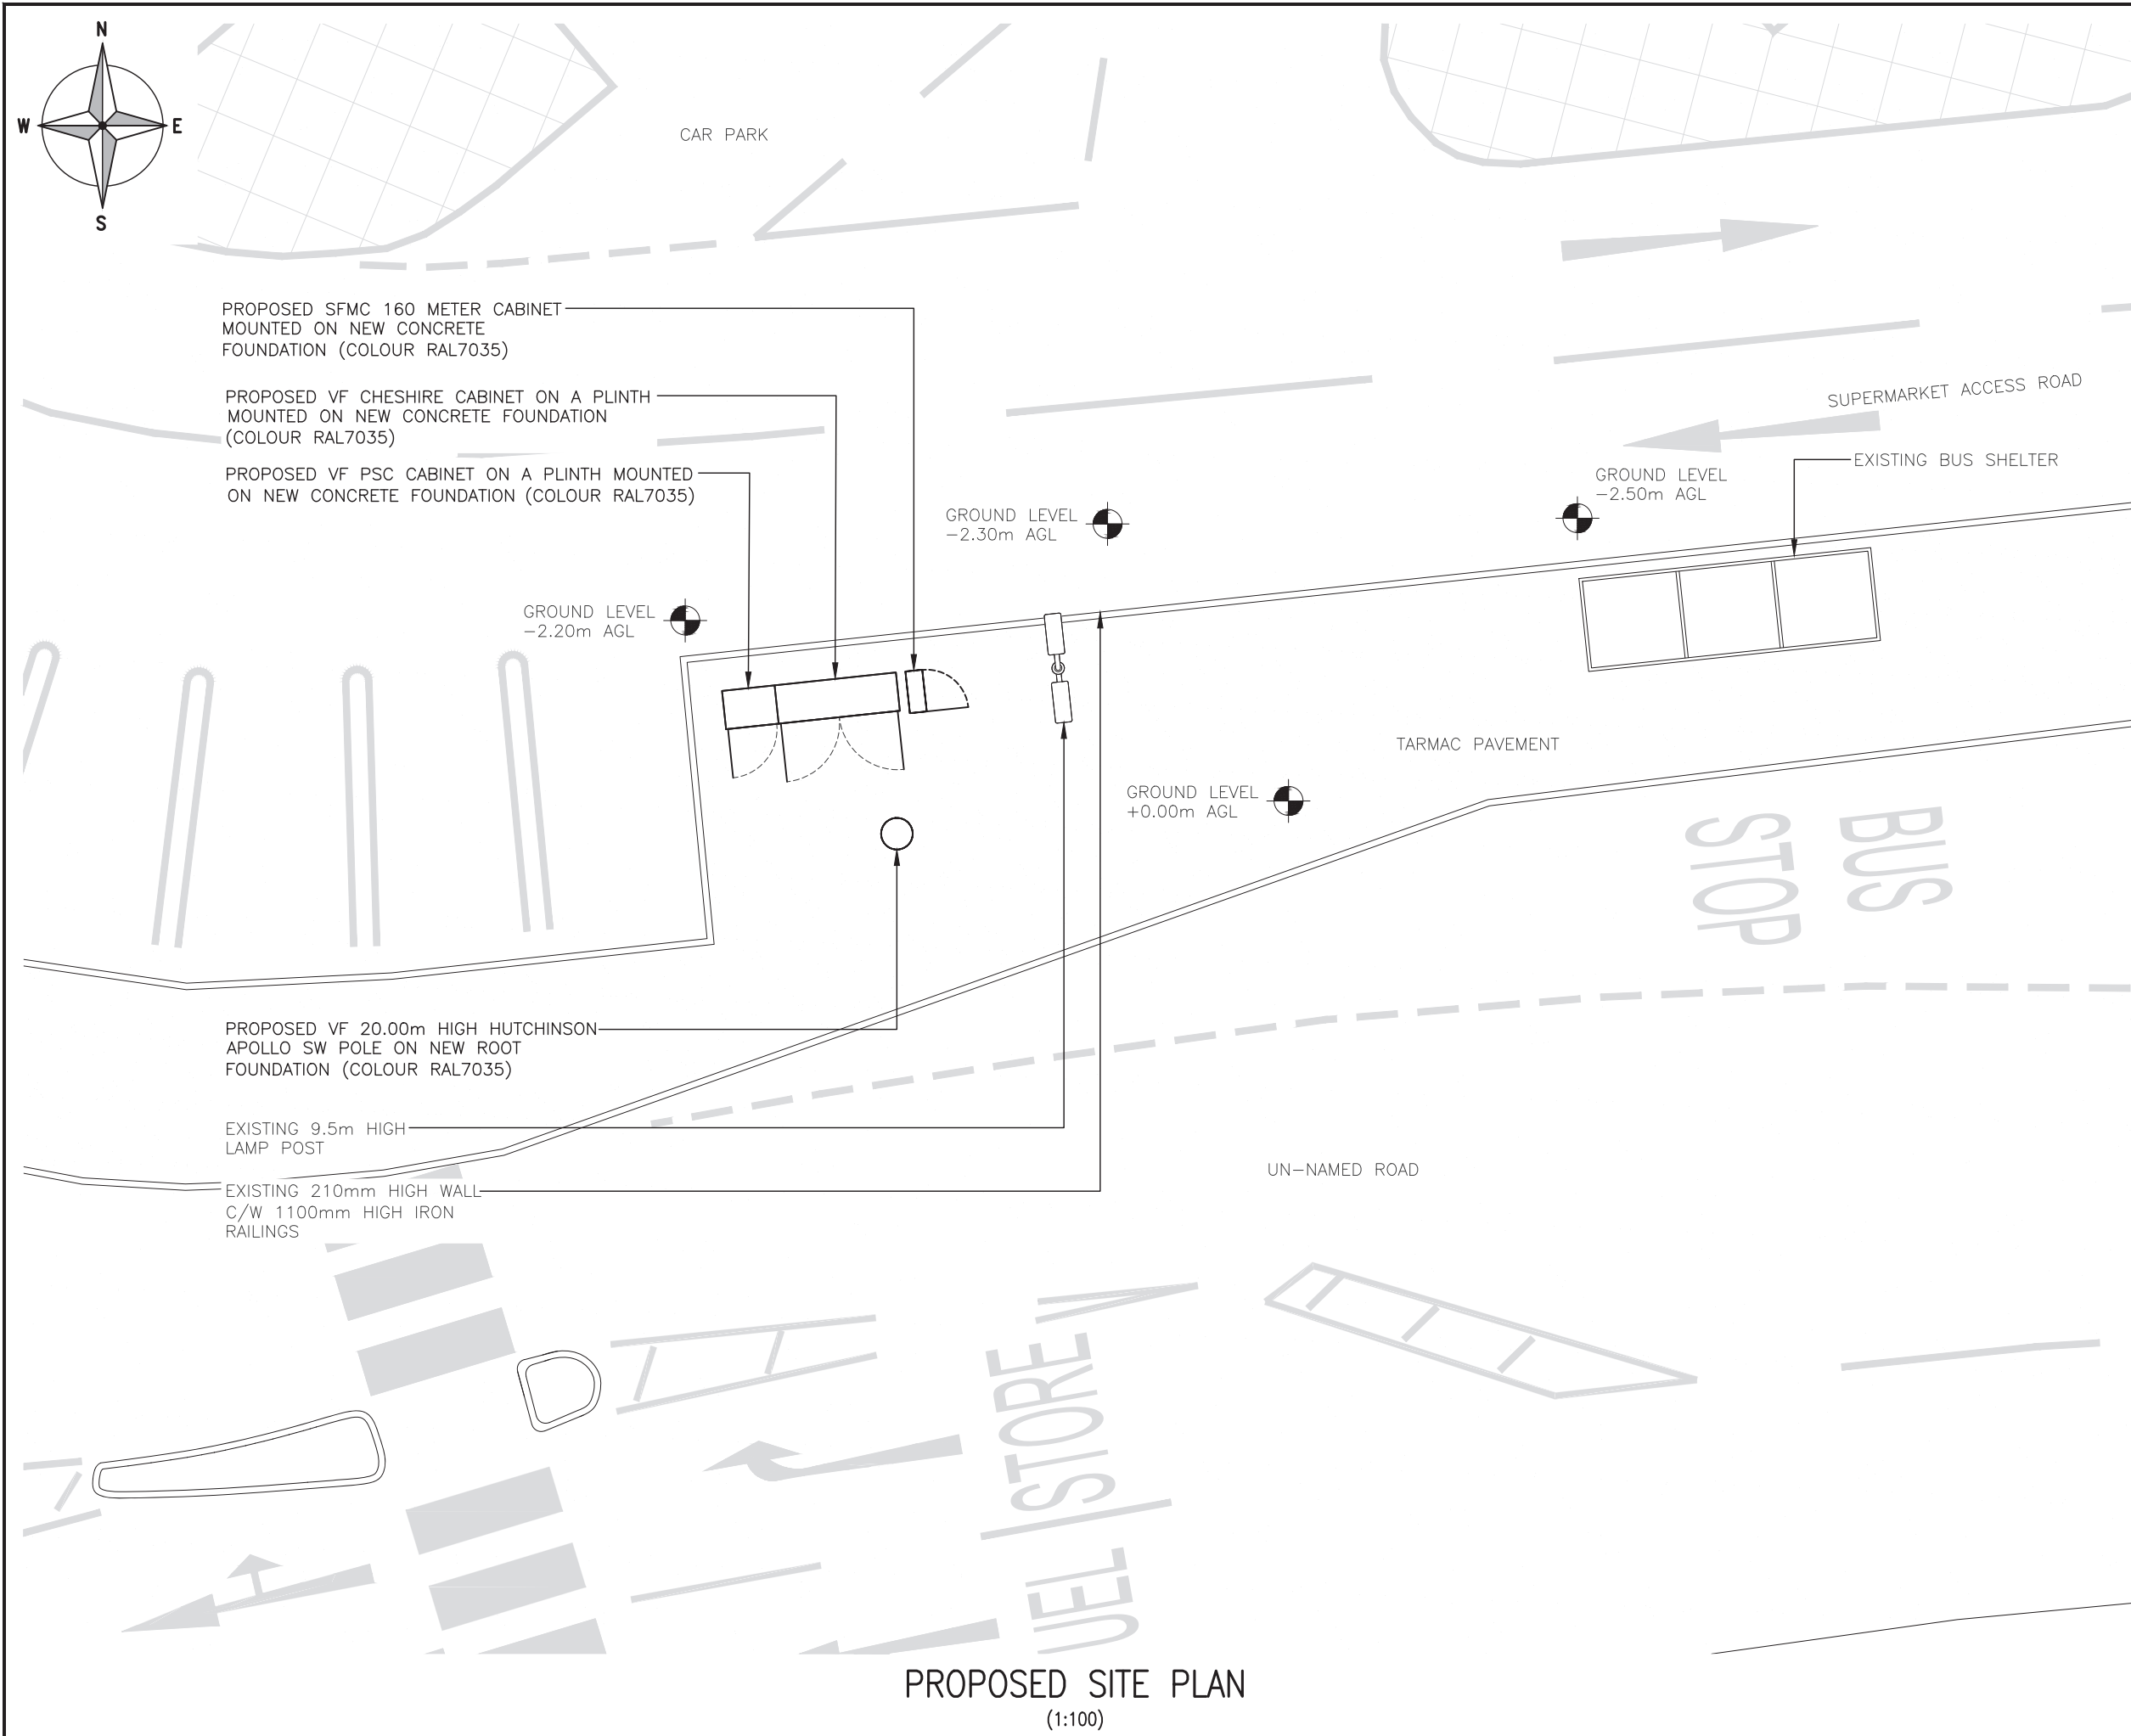

The drawings comply with VMO2 & VF Standard ICNIRP guidelines.
Designed in accordance with Cornerstone documents: SDN0009

 

ALL DIMENSIONS ARE IN mm UNLESS NOTED OTHERWISE

N.G.R

E: 562207

N: 172586


NOTES:

A	Issued for Approval	FPD	RWB	02.06.23	
REV	MODIFICATION	BY	CH	DATE	

WOLVEY - HINCKLEY - LEICESTERSHIRE - LE10 3JF
Tel: +44 (0)1455 222792 Fax: +44 (0)1455 222758

Cell Name			Opt.
WINGFIELD BANK HALL ROAD SW			A
Cell ID No			
CORNERSTONE	VMO2	VF	
30709800	N/A	21192_0	
Site Address / Contact Details			
WINGFIELD BANK HALL ROAD GRAVESHAM KENT DA11 8HX			
Drawing Title: PROPOSED SITE PLAN			
Purpose of issue: PLANNING			Dwg Rev: A
Drawing Number: 200			
Surveyed By: PL		Original Sheet Size: A3	Pack Issue:
Drawn: FPD	Date: 02.06.23	Checked: RWB	Date: 02.06.23 A

SDNT0005 Version 1.2

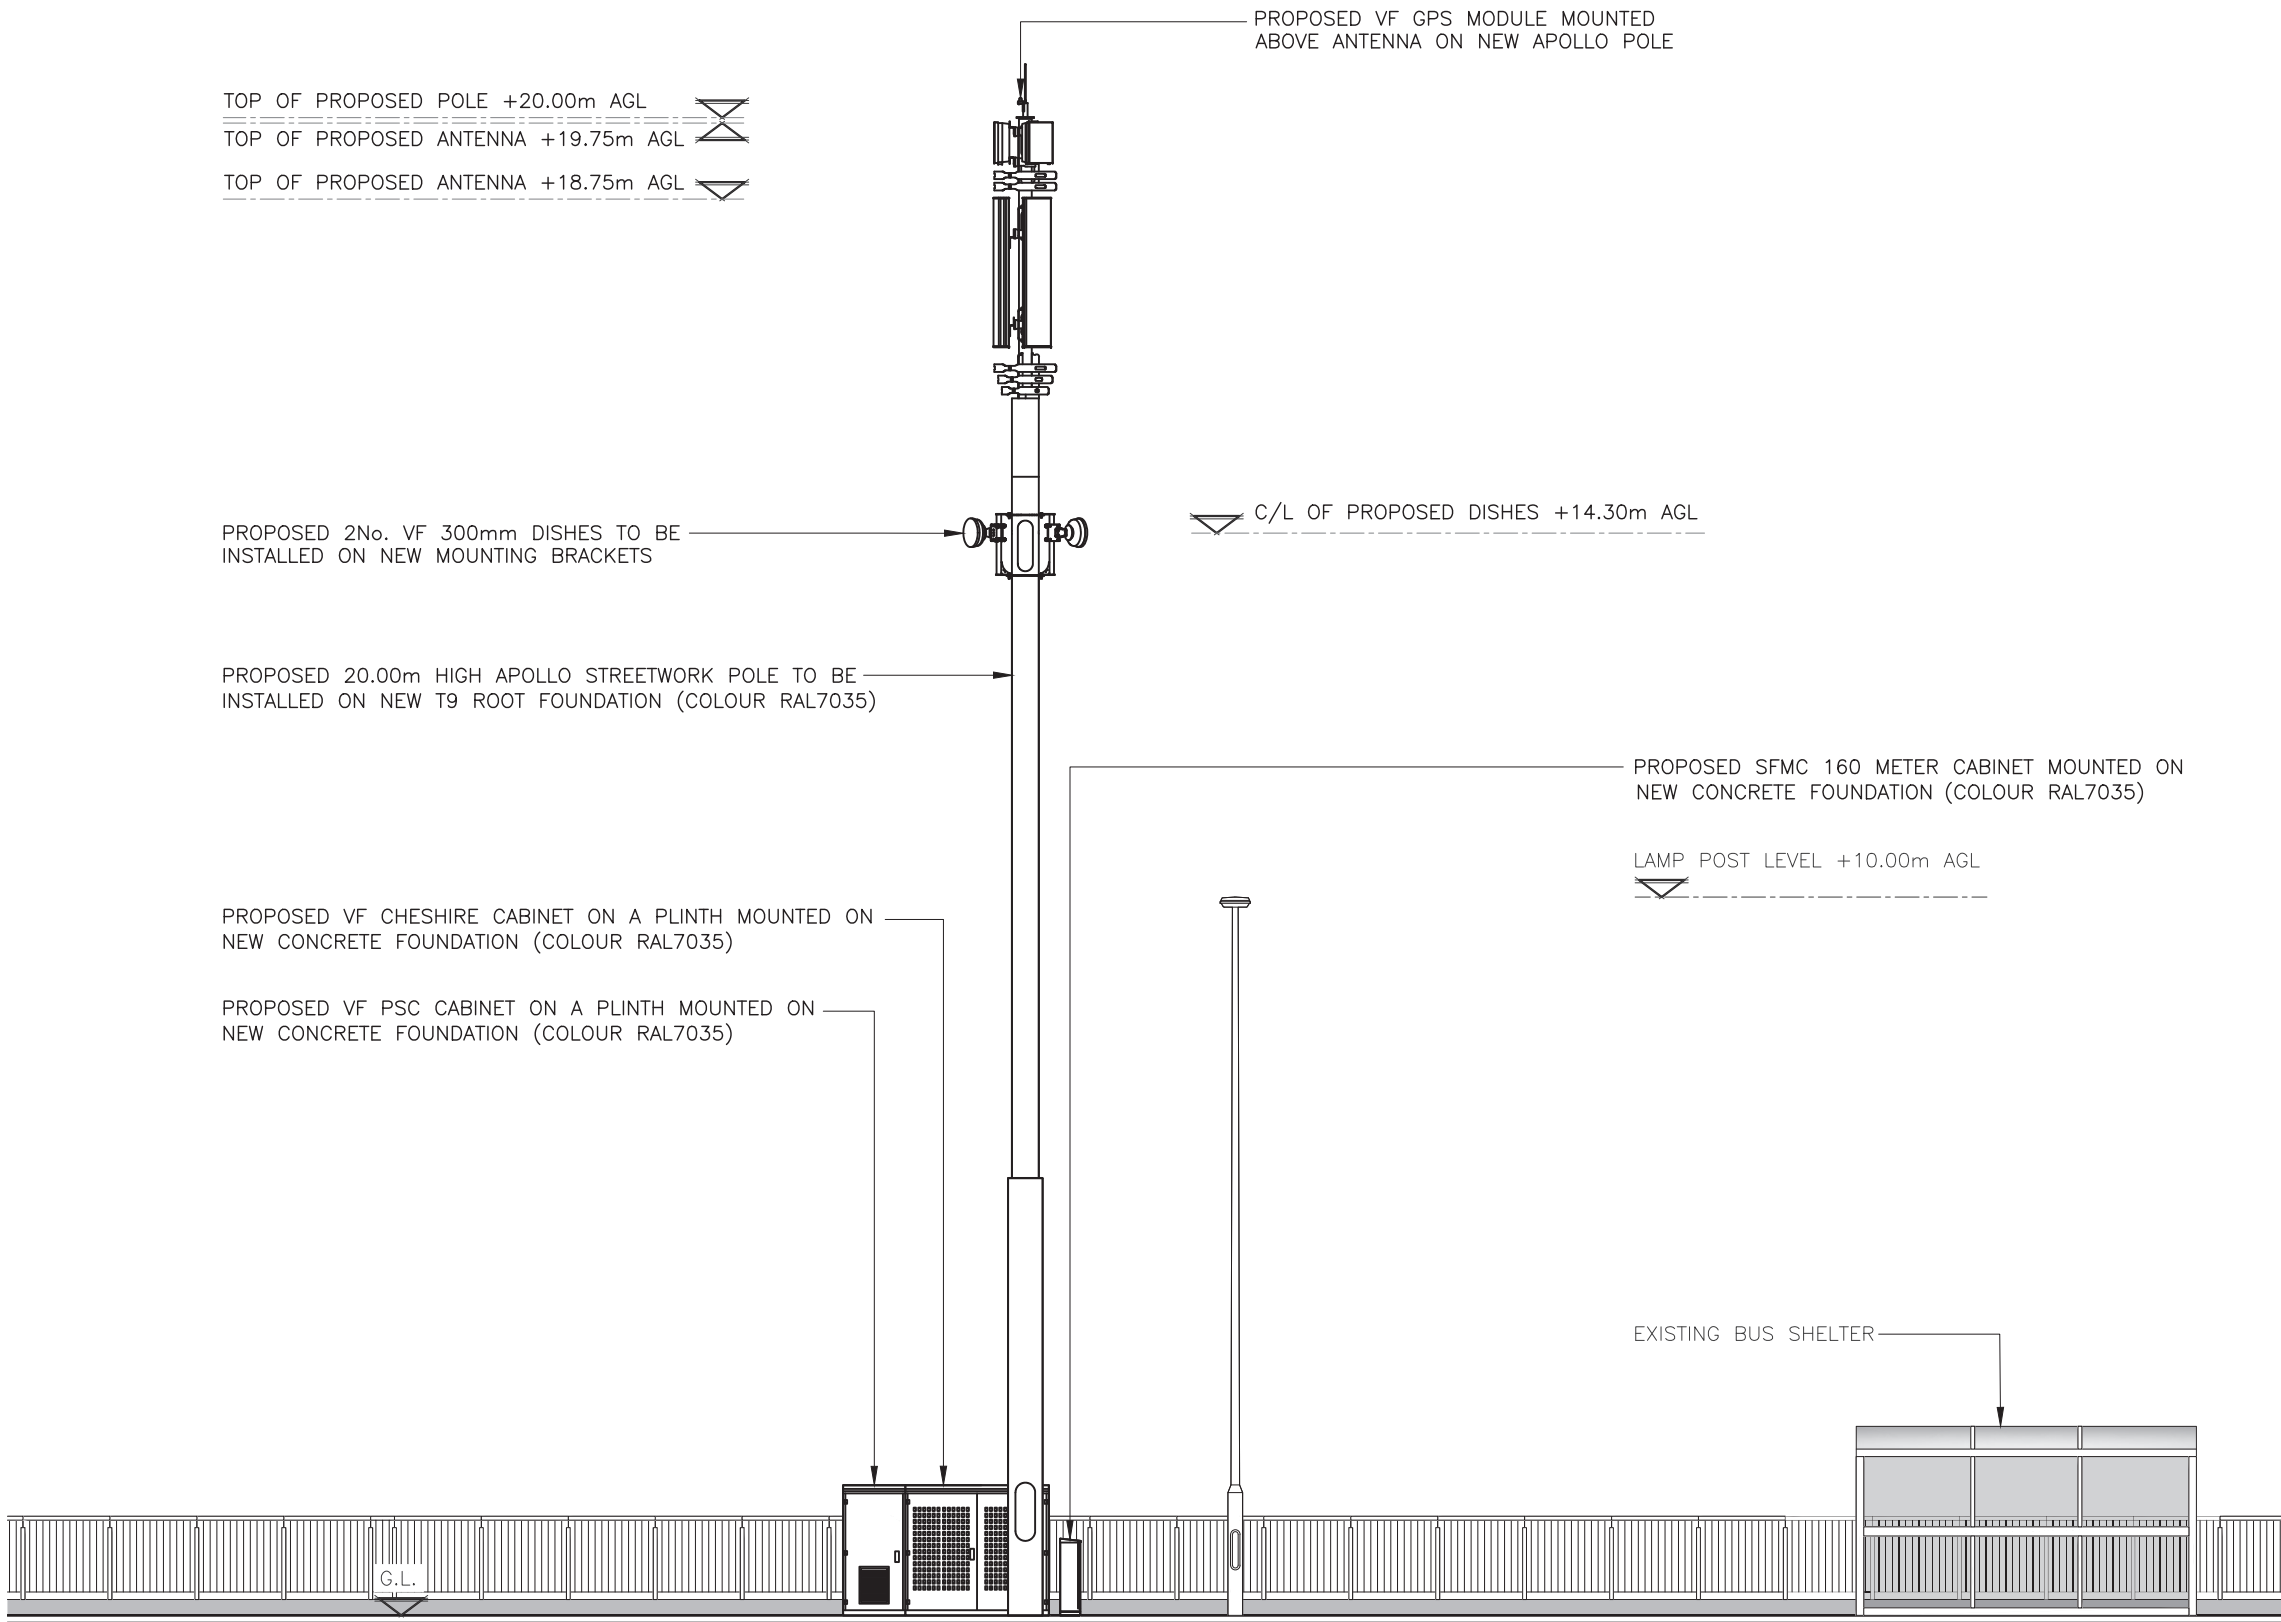

PROPOSED SOUTH ELEVATION
(1:100)

The drawings comply with VMO2 & VF Standard ICNIRP guidelines.
Designed in accordance with Cornerstone documents: SDN0009



ALL DIMENSIONS ARE IN mm UNLESS NOTED OTHERWISE

N.G.R | E: 562207 | N: 172586

NOTES:

A	Issued for Approval	FPD	RWB	02.06.23
REV	MODIFICATION	BY	CH	DATE



WOLVEY - HINCKLEY - LEICESTERSHIRE - LE10 3JF
Tel: +44 (0)1455 222792 Fax: +44 (0)1455 222758



Cell Name	Opt.
WINGFIELD BANK HALL ROAD SW	A

Cell ID No		
CORNERSTONE	VMO2	VF
30709800	N/A	21192_0

Site Address / Contact Details	
WINGFIELD BANK HALL ROAD GRAVESHAM KENT DA11 8HX	

Drawing Title:	PROPOSED SITE ELEVATION
----------------	-------------------------

Purpose of issue:	PLANNING	Dwg Rev:
Drawing Number:	300	A

Drawing Number:	300	A
-----------------	-----	---