


NMA - Non Material Amendment.


© This drawing is the property of Bluelime Retail Ltd who retain the sole copyright of its contents & it may not be reproduced in part or in whole without written permission

- DRAINAGE STORM NEW
- DRAINAGE STORM EXISTING
- DRAINAGE STORM EXISTING REMOVED
- DRAINAGE FOUL NEW
- DRAINAGE FOUL EXISTING
- DRAINAGE FOUL EXISTING REMOVED
- DRAINAGE COMBINED NEW
- DRAINAGE COMBINED EXISTING
- DRAINAGE COMBINED EXISTING REMOVED


EXTERNAL FINISHES SCHEDULE	
1	MarleyEternit Rivendale Fibre Cement Slate Roofing - color to match existing
2	MarleyEternit DuoModern Concrete Tiles - color to match existing
3	MarleyEternit Wessex Concrete Tiles Low pitched roof solution - color to match existing
4	GRP Flat Roof
5	MarleyEternit Clay Plain Roof Tile - color to match existing
6	Powdercoated White Aluminium Door system by Express Bifolds (Jon Wakley 01737 760744)
7	White aluminium Bifold/French doors slim profile Sunflex system by Express Bifolds (Jon Wakley 01737 760744)
8	White aluminium Bifold/French doors slim profile Sunflex system by Express Bifolds (Jon Wakley 01737 760744)
9	White/Clear Velux Roof Lights (Triple Glazed recommended)
10	White/ light 'K' rendering
11	Red/Brown facing brick to match existing
12	MarleyEternit Fibre cement Cedral Lap weatherboard external cladding - color to match existing
13	White UPVC Fascia/Black UPVC Guttering to match existing
14	White UPVC Fascia/Black UPVC Guttering to match existing
15	Light Cladding.

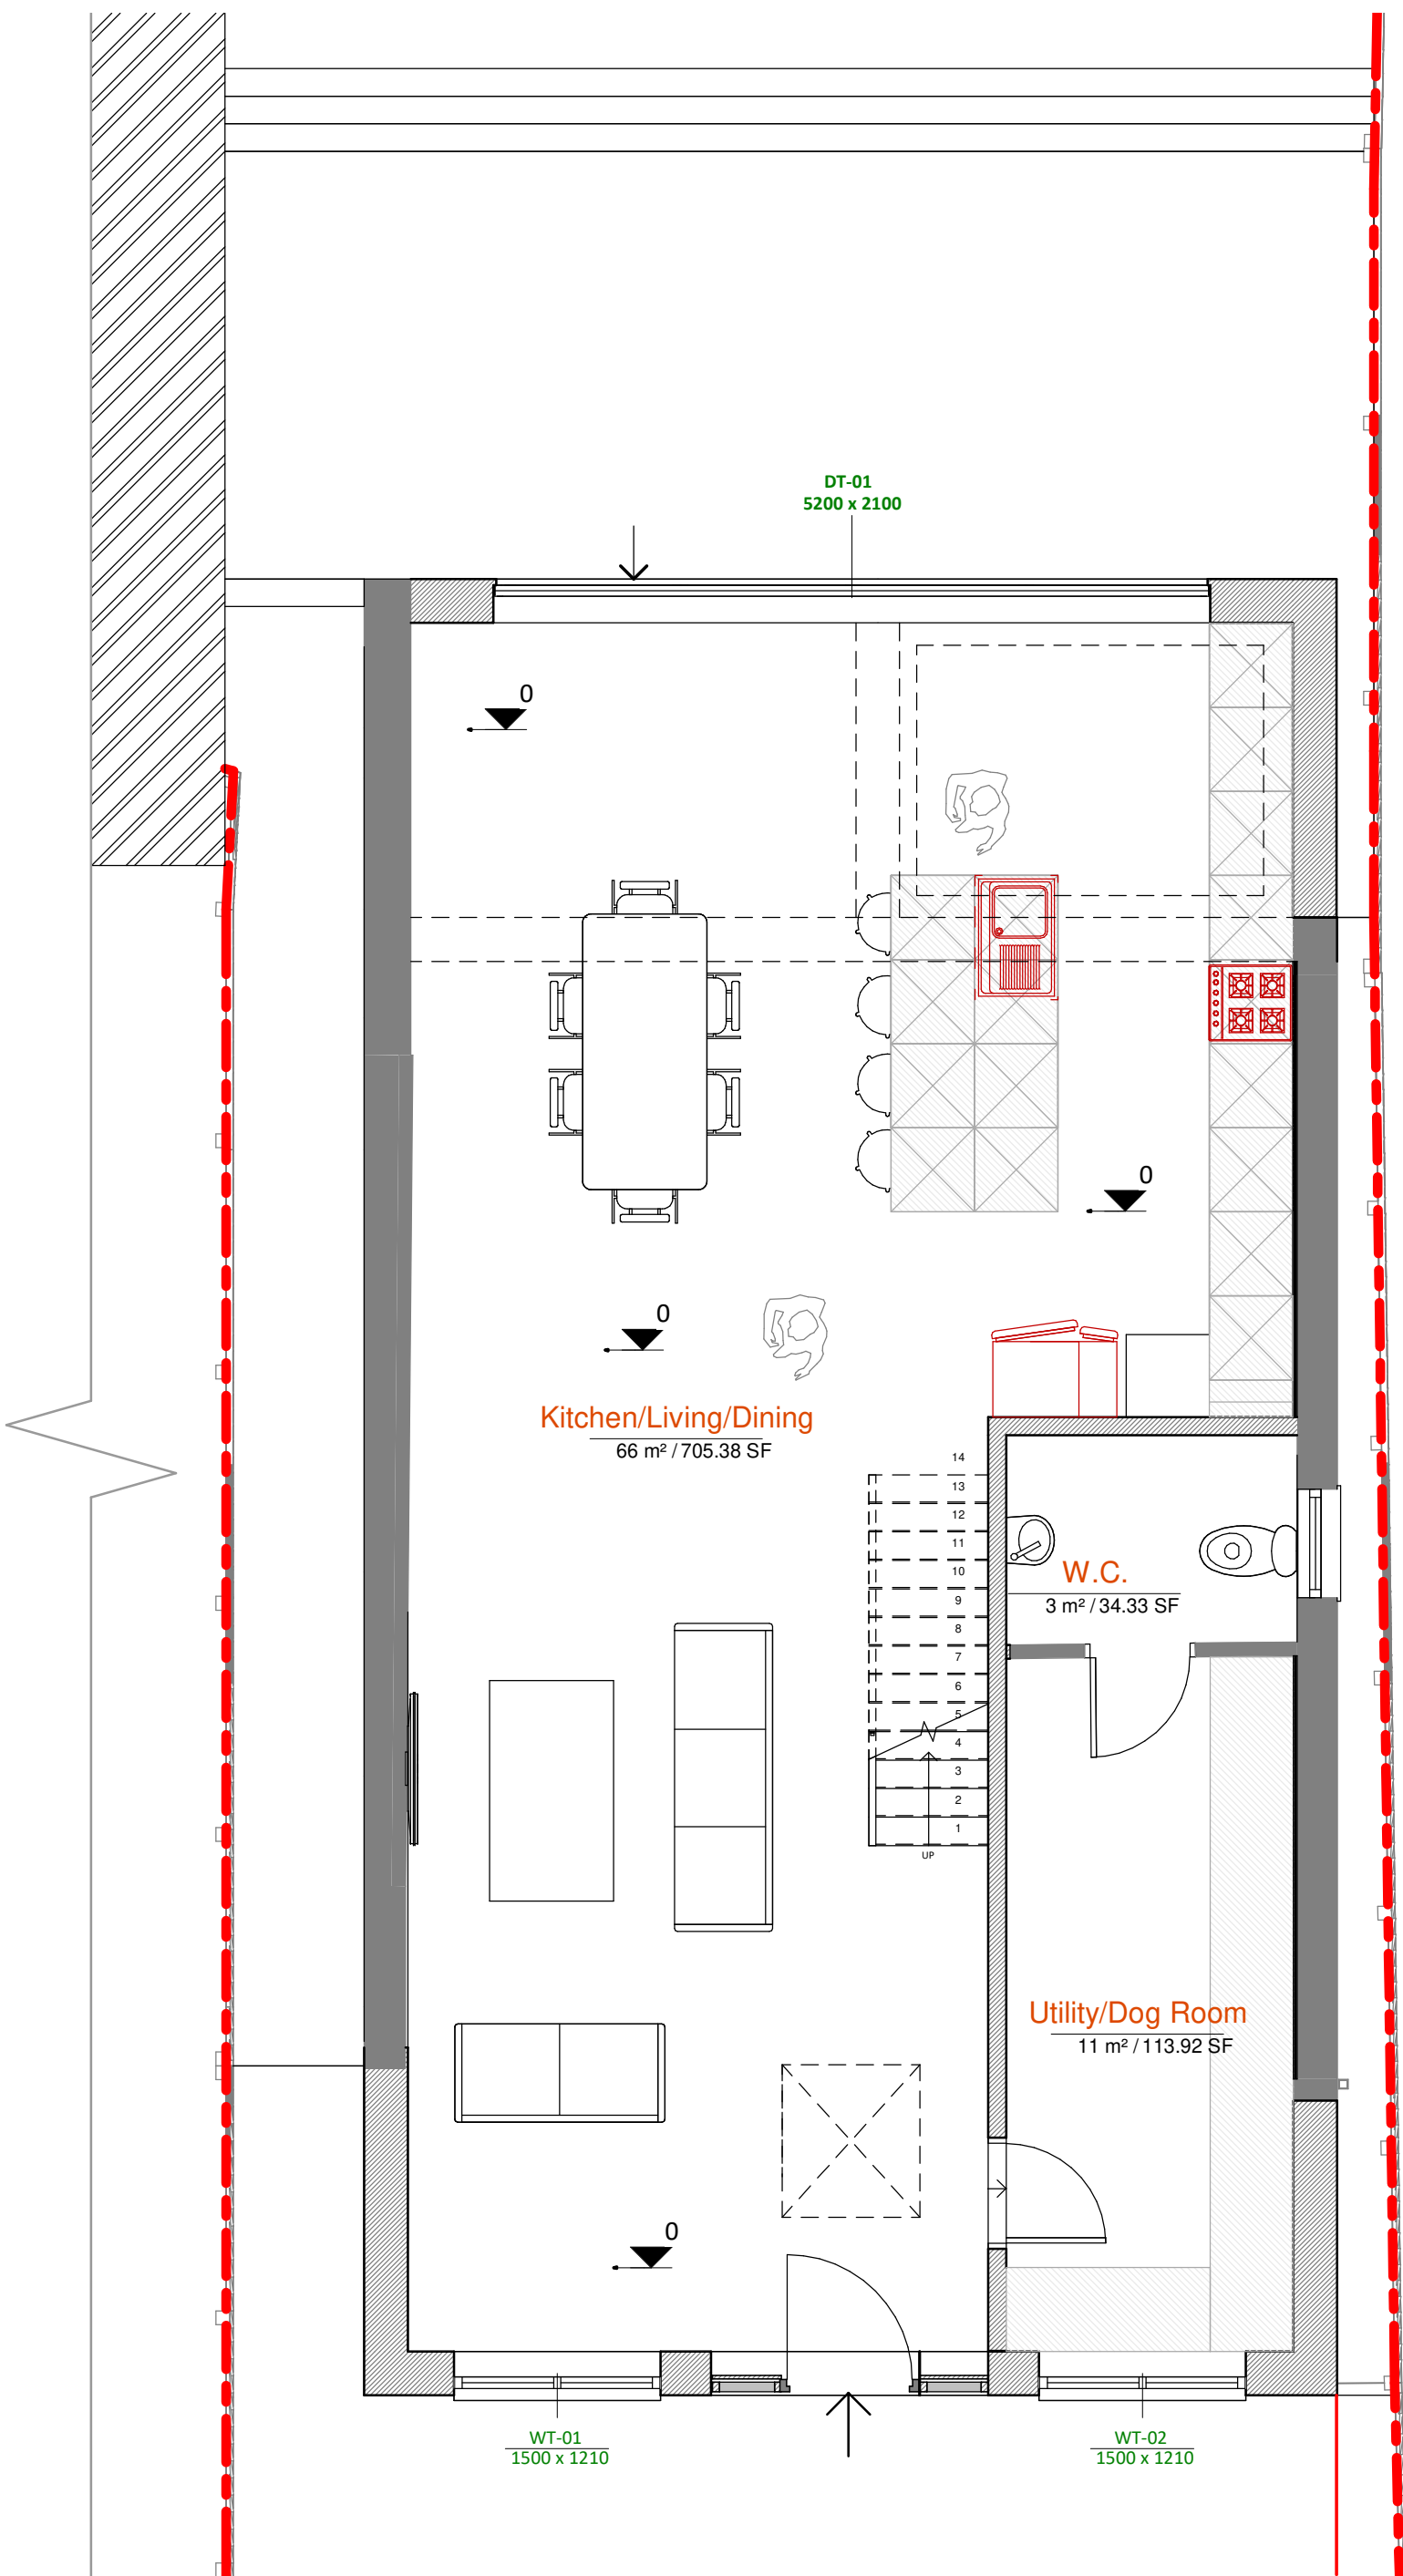

3 Proposed - Ground Floor
1 : 50

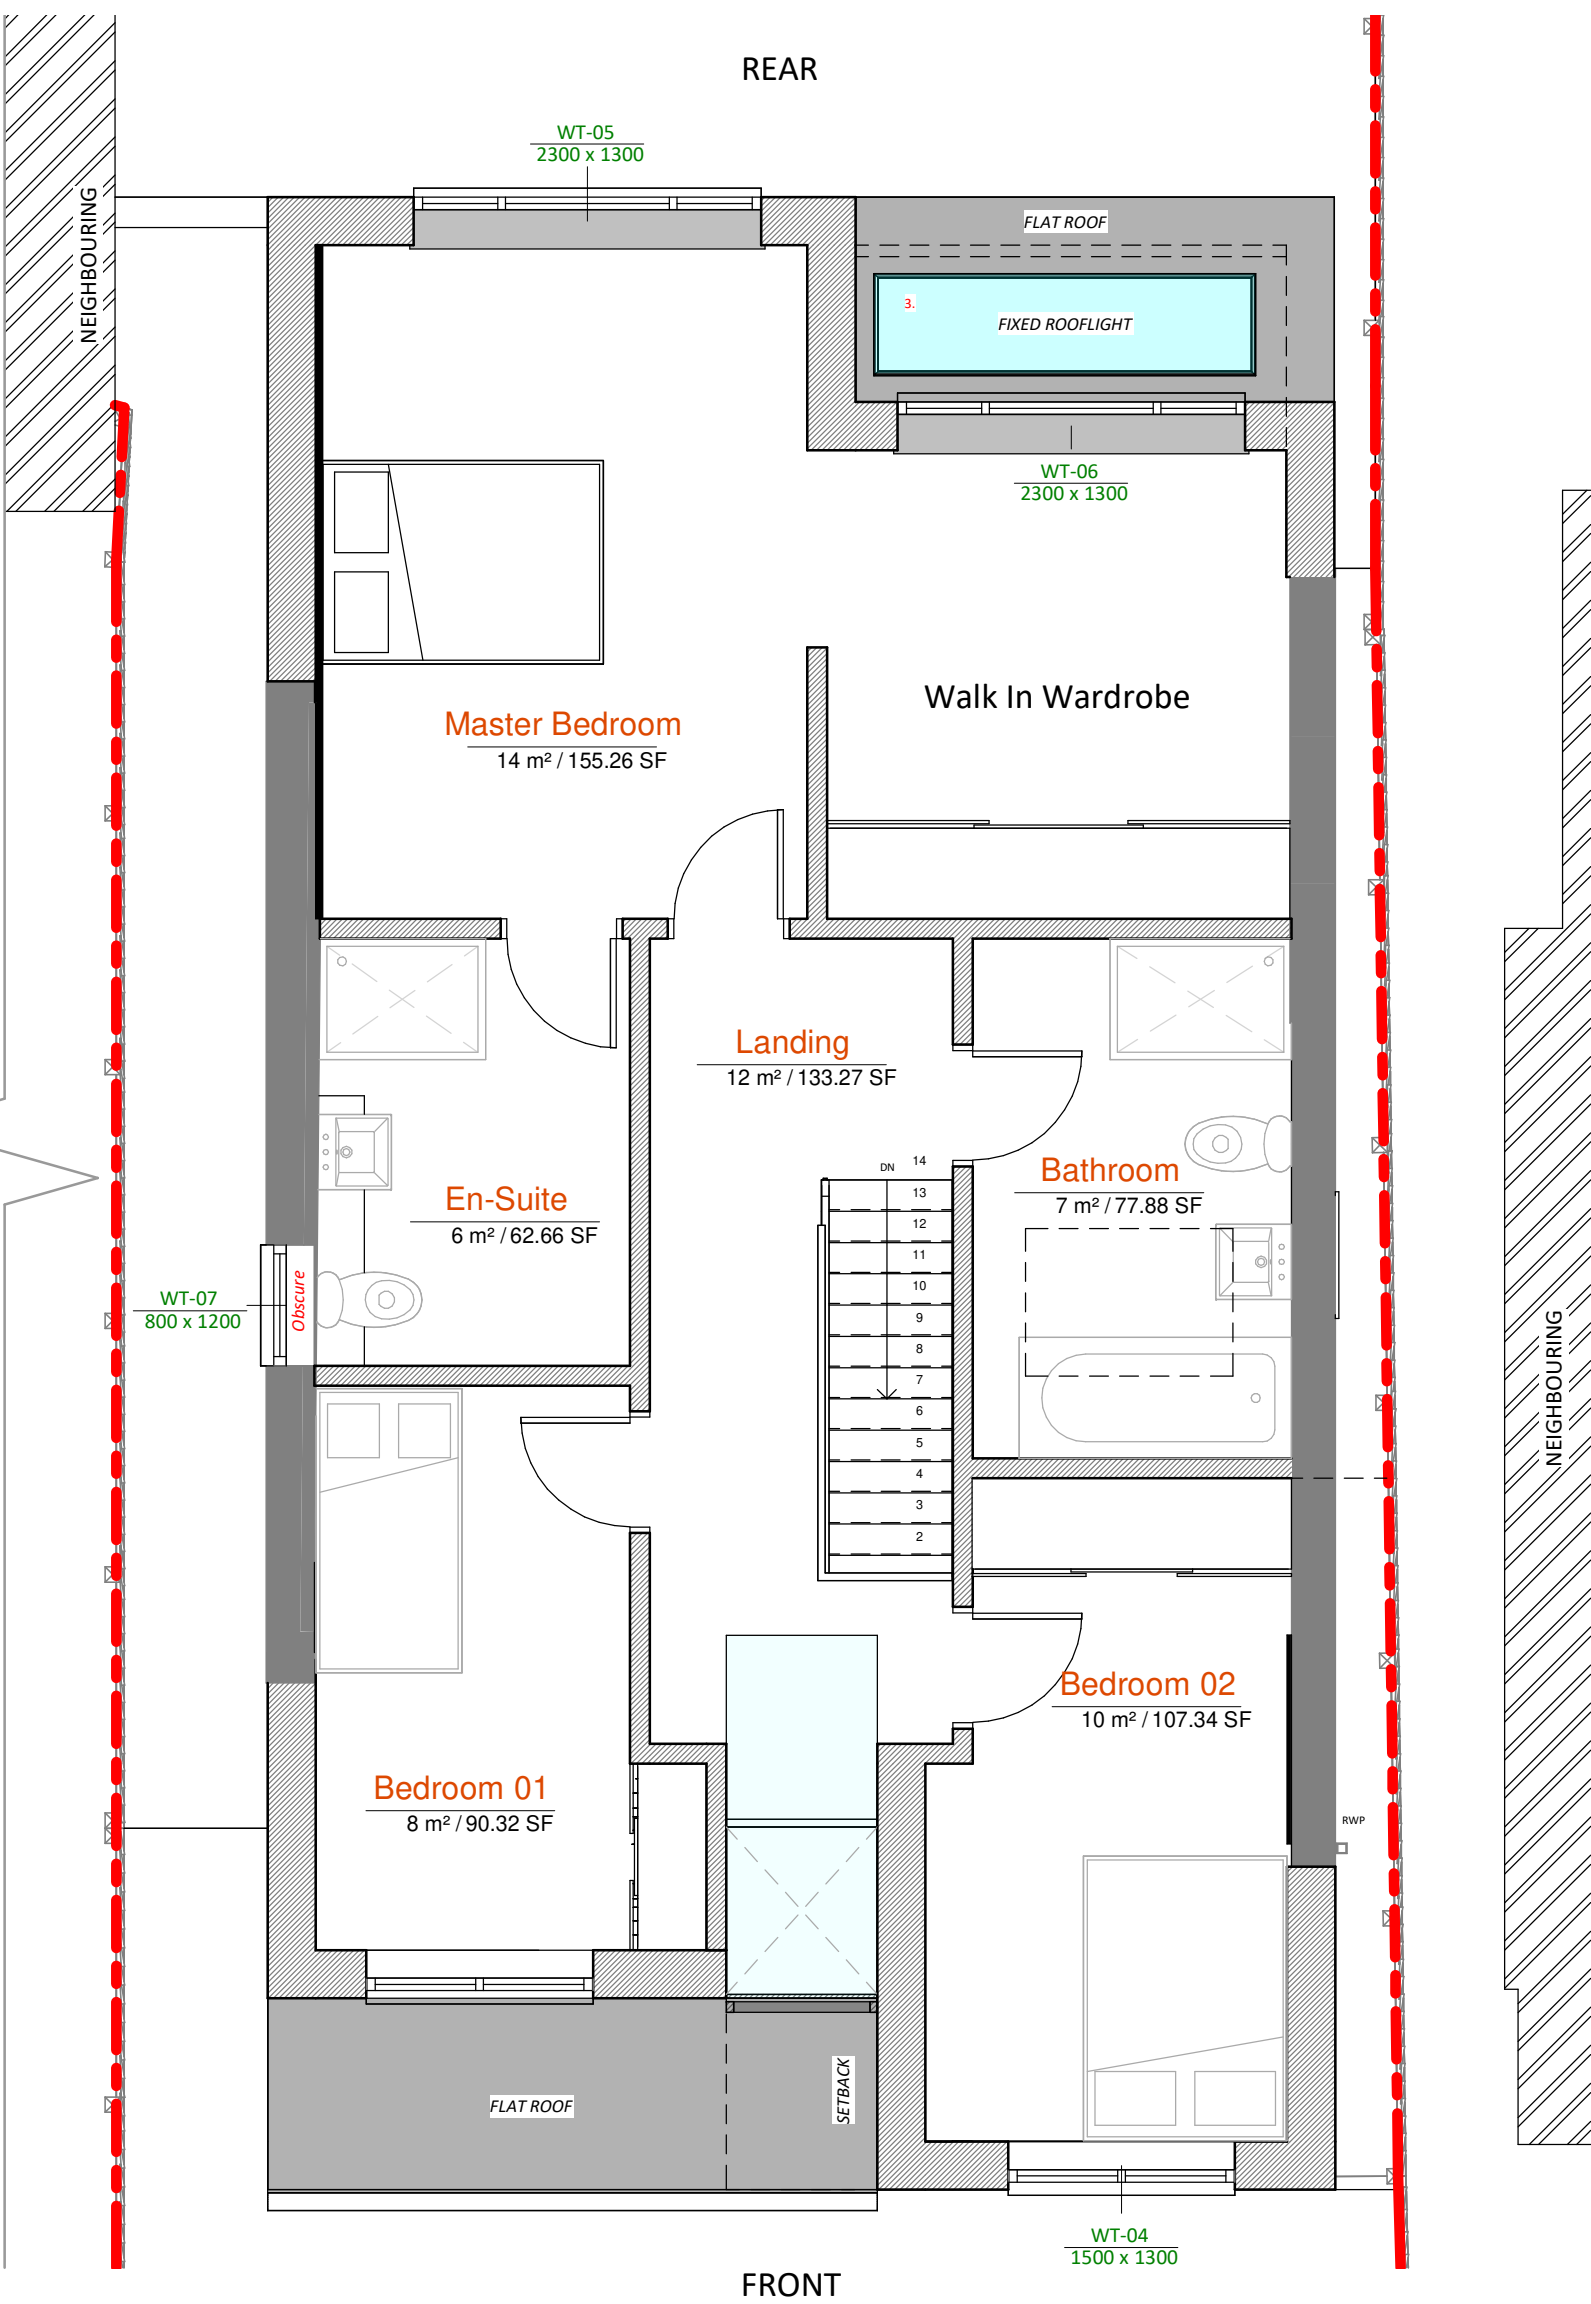


1 Proposed First Floor
1 : 50

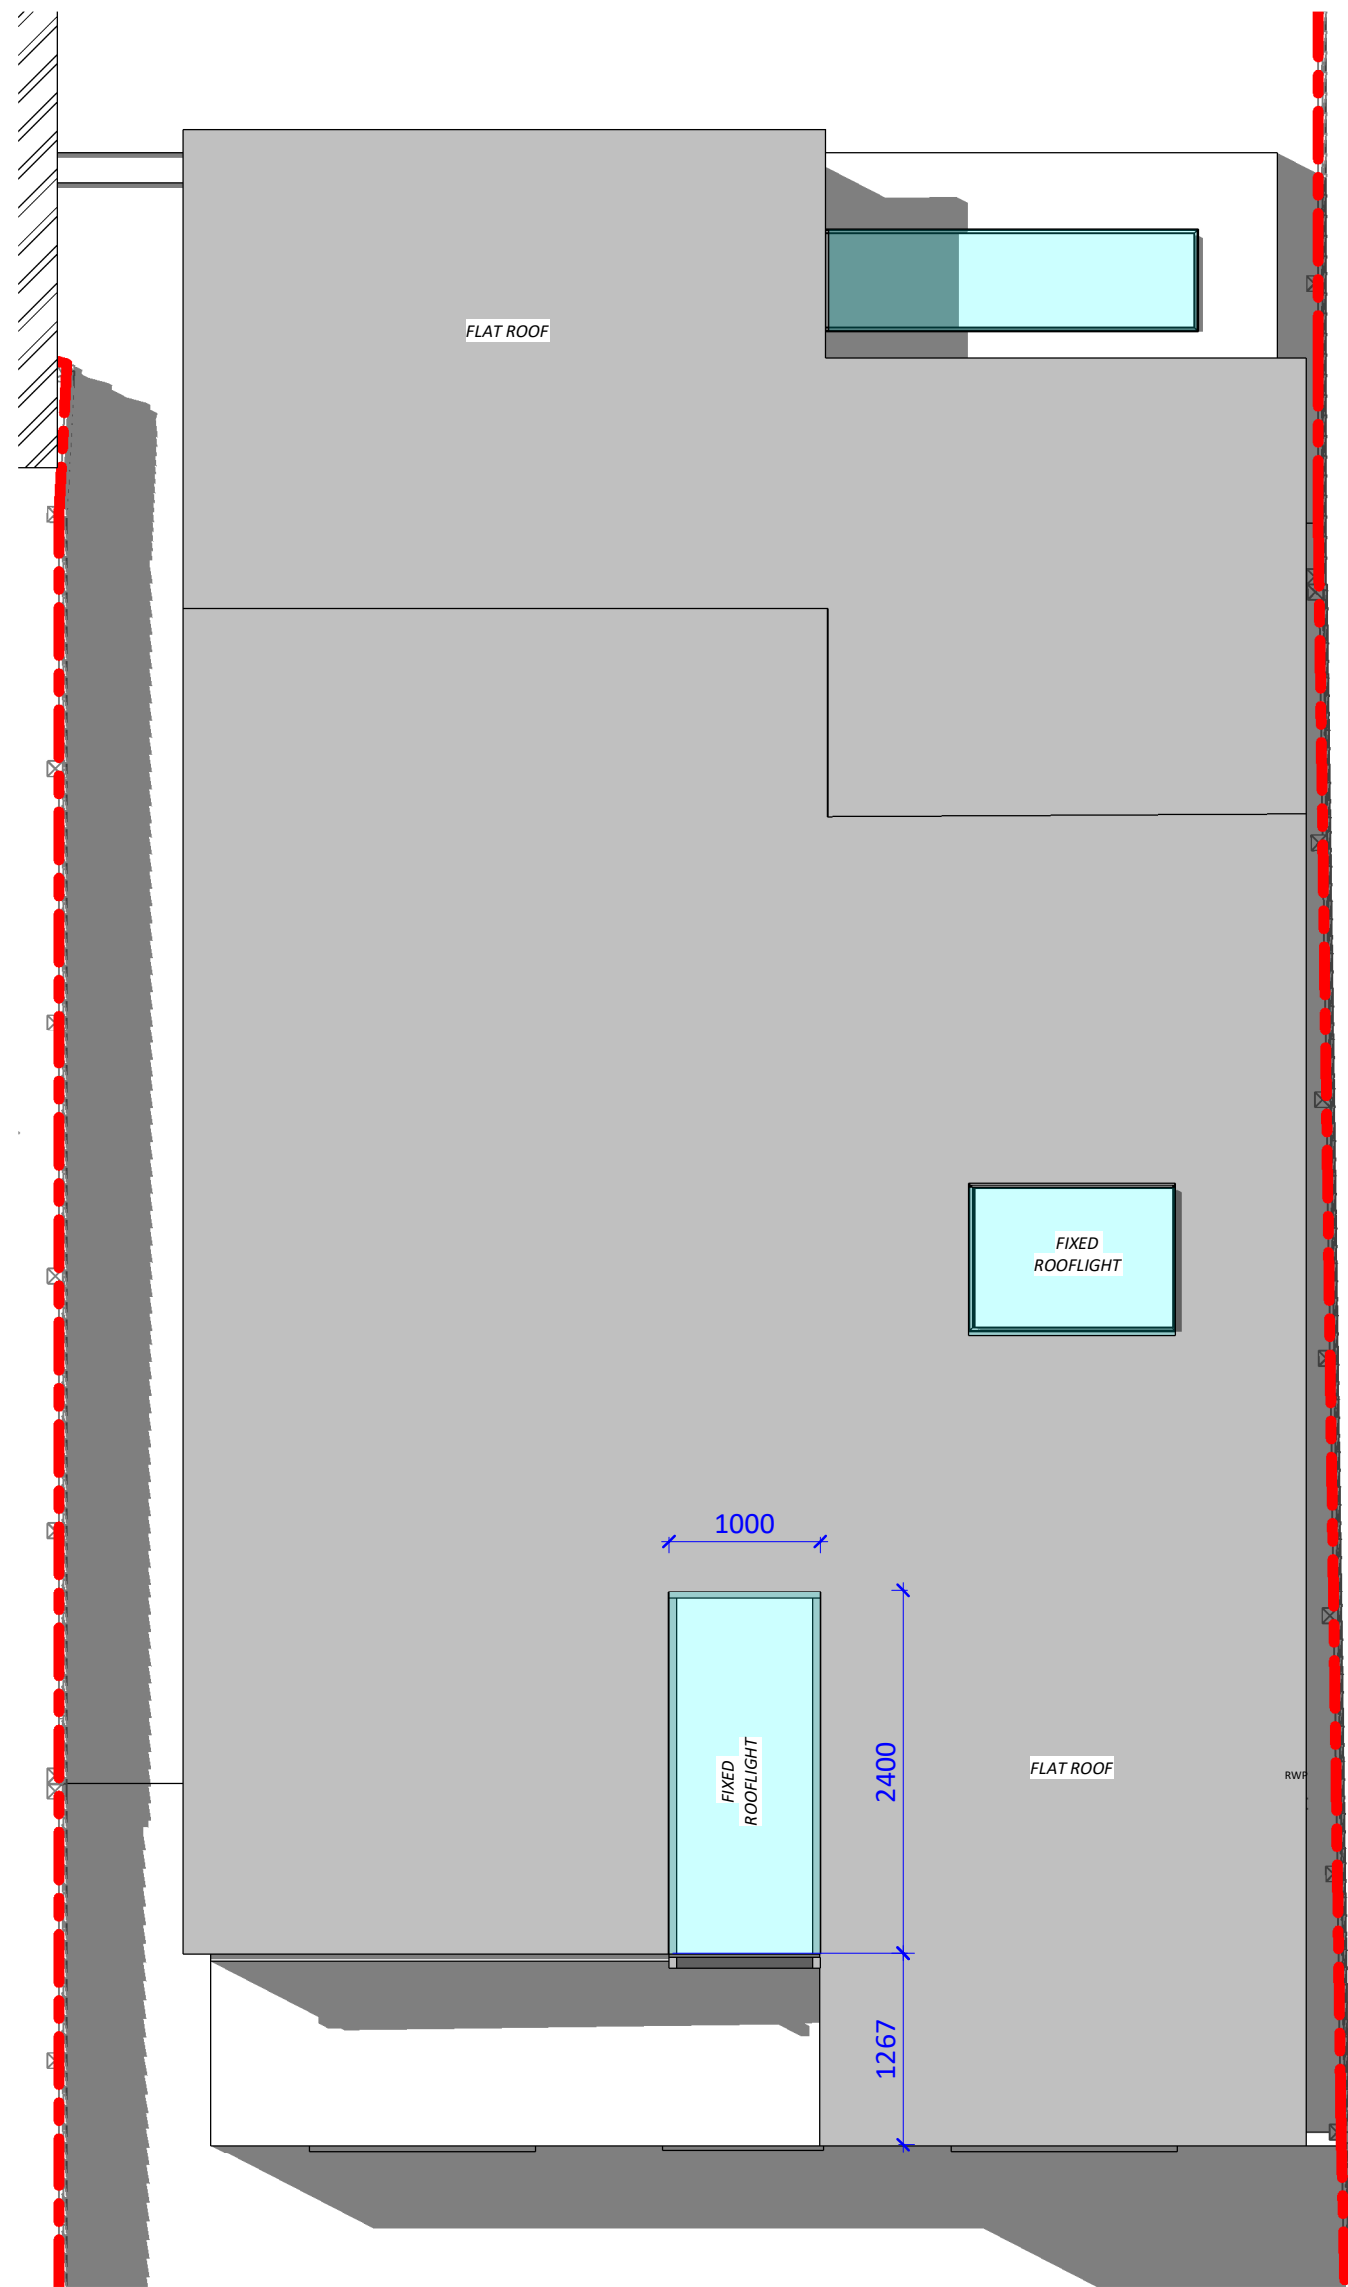

2 Proposed Roof Plan
1 : 50




4 Proposed Front Elevation
1 : 100

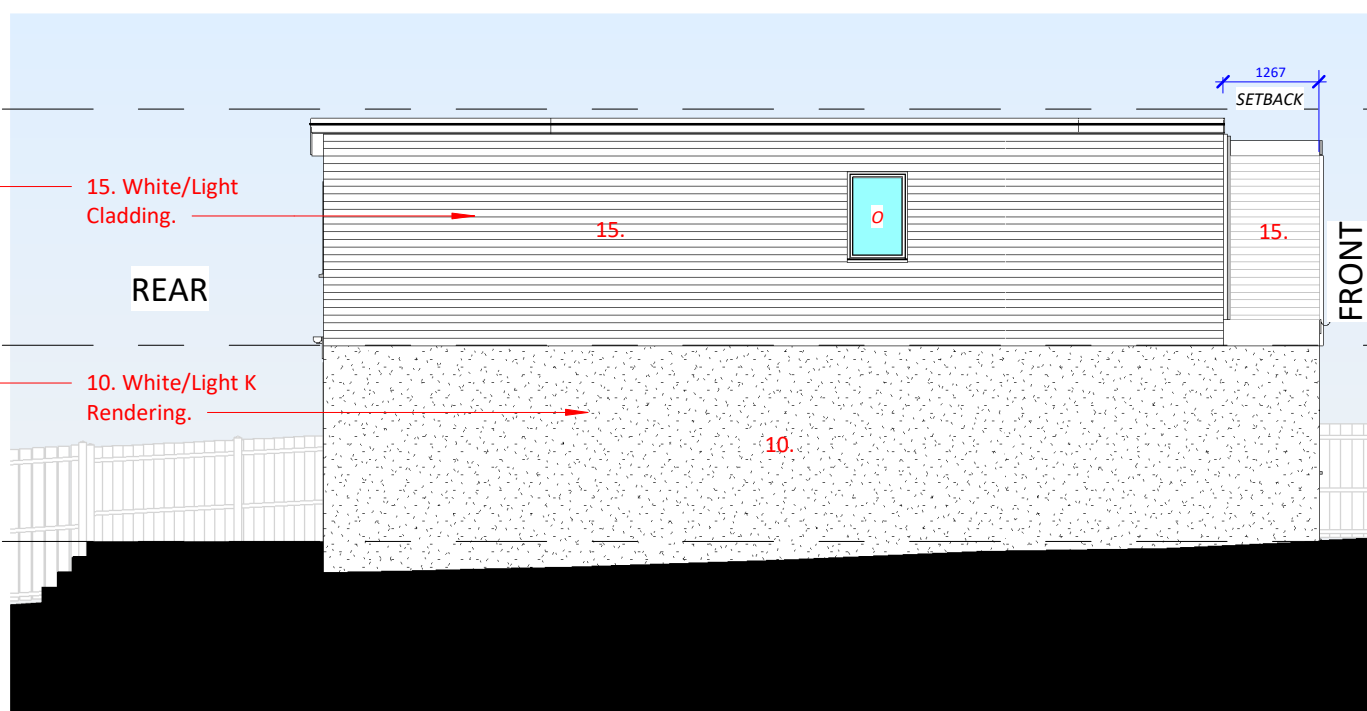


5 Proposed Left Elevation
1 : 100



6 Proposed Rear Elevation
1 : 100

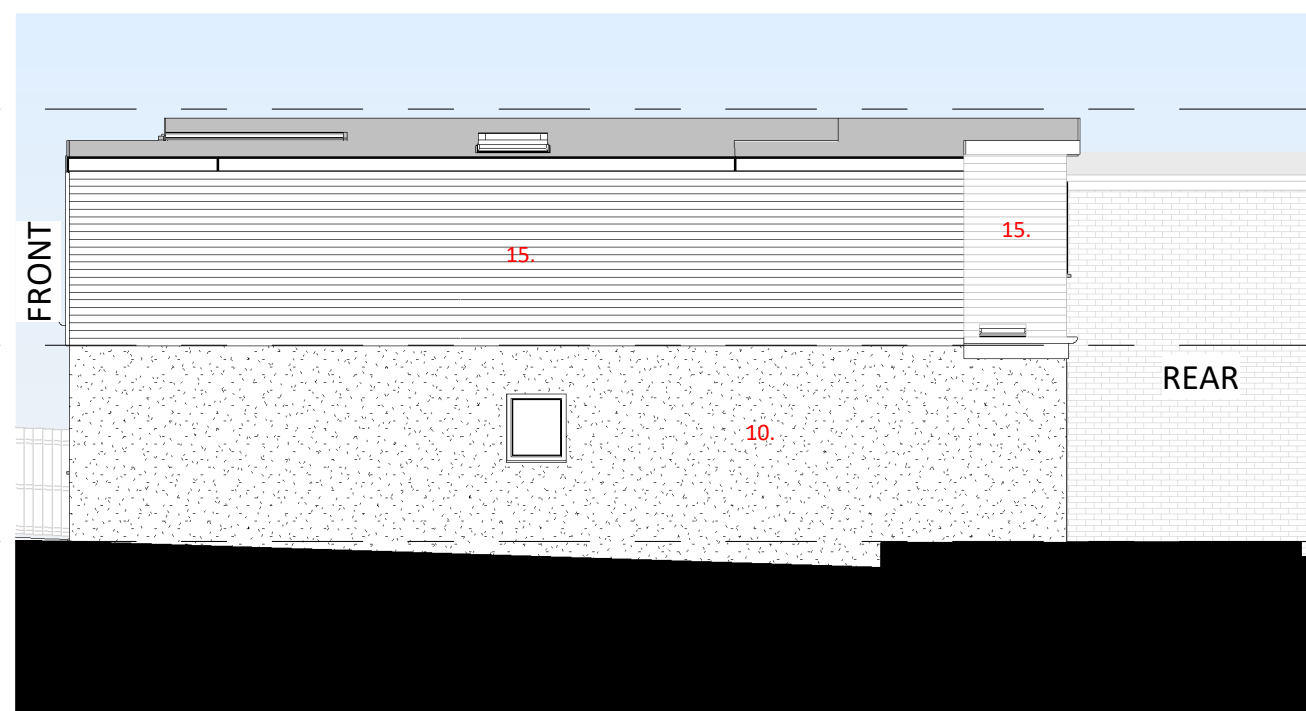

7 Proposed Right Elevation
1 : 100

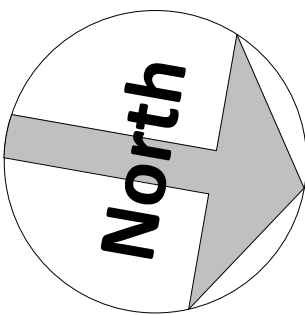

Amendments :			
Rev	Date	By	Description

Project :

Joseph Turner
9 Templar Drive, Gravesend,
Kent, DA11 7NS

Title :
Planning Drawings
Proposed Layouts and Elevations

Bluelime Retail Ltd /
Bluelime Home Design LLP.
Design, Project
Management, Build



Thames Innovation Center,
Veridion Way, Veridion
Park, Erith, Kent DA18 4AL


Tel: 01322 521026

NMA Planning Application
9 Templar Drive, Gravesend.

Drawn by : AV	Scale : As indicated	Date : 14.09.2023
------------------	-------------------------	----------------------

Drawing number : BL/DRG/230914/ 04	Rev :
---------------------------------------	-----------

Do not scale from this drawing. Dimensions to be checked on site.

 

14/09/2023 14:39:37