



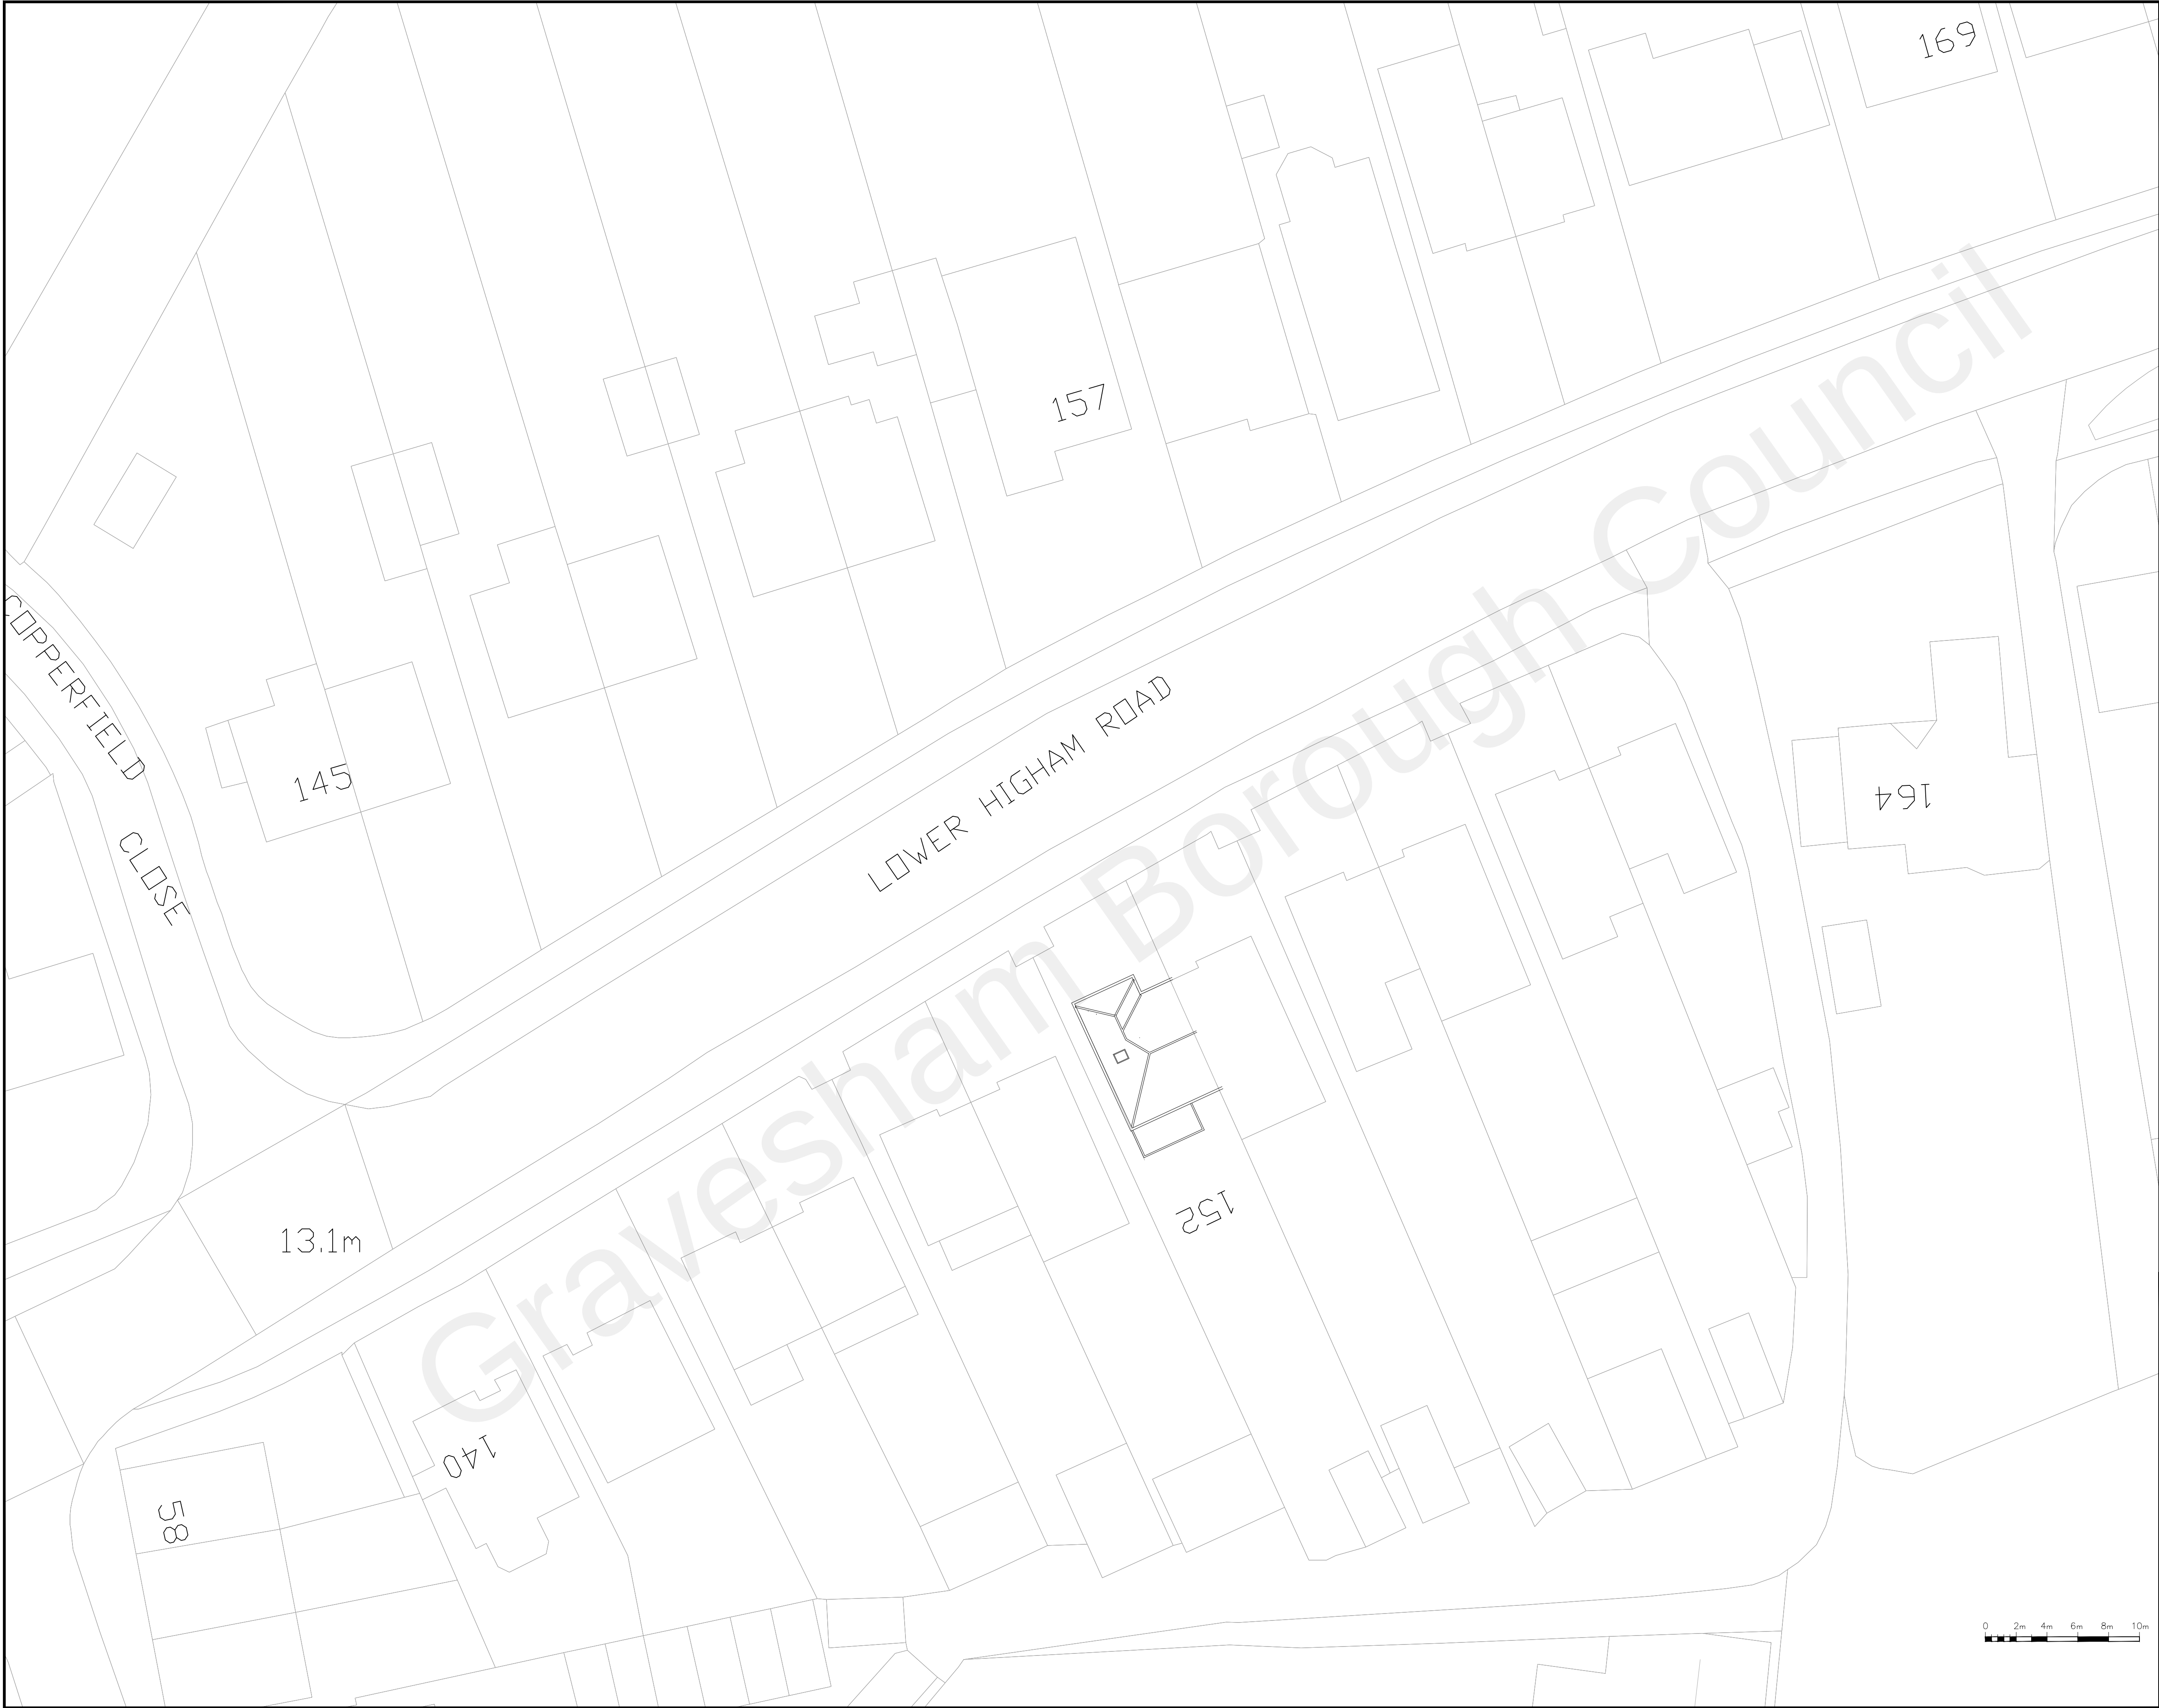

Site Plan
Scale 1:1250

 

Retrospective
Application

BI	ISSUED TO GRAVESHAM		MC
Rev		Date	By



www.designerplan.co.uk

OFFICE 48, 95 WILTON ROAD, VICTORIA, LONDON, SW1V 1BZ
T: 07940121222

Job Title
152 Lower Higham Rd, DA12 2NN

Drawing Title
Existing Block Plan with
site plan

Scale 1:200 @ A1	Date Aug ` 22	Drawn By MC
---------------------	------------------	----------------

Job No. 515-1000-990	Dwg No. P02	Rev P2
-------------------------	----------------	-----------

