
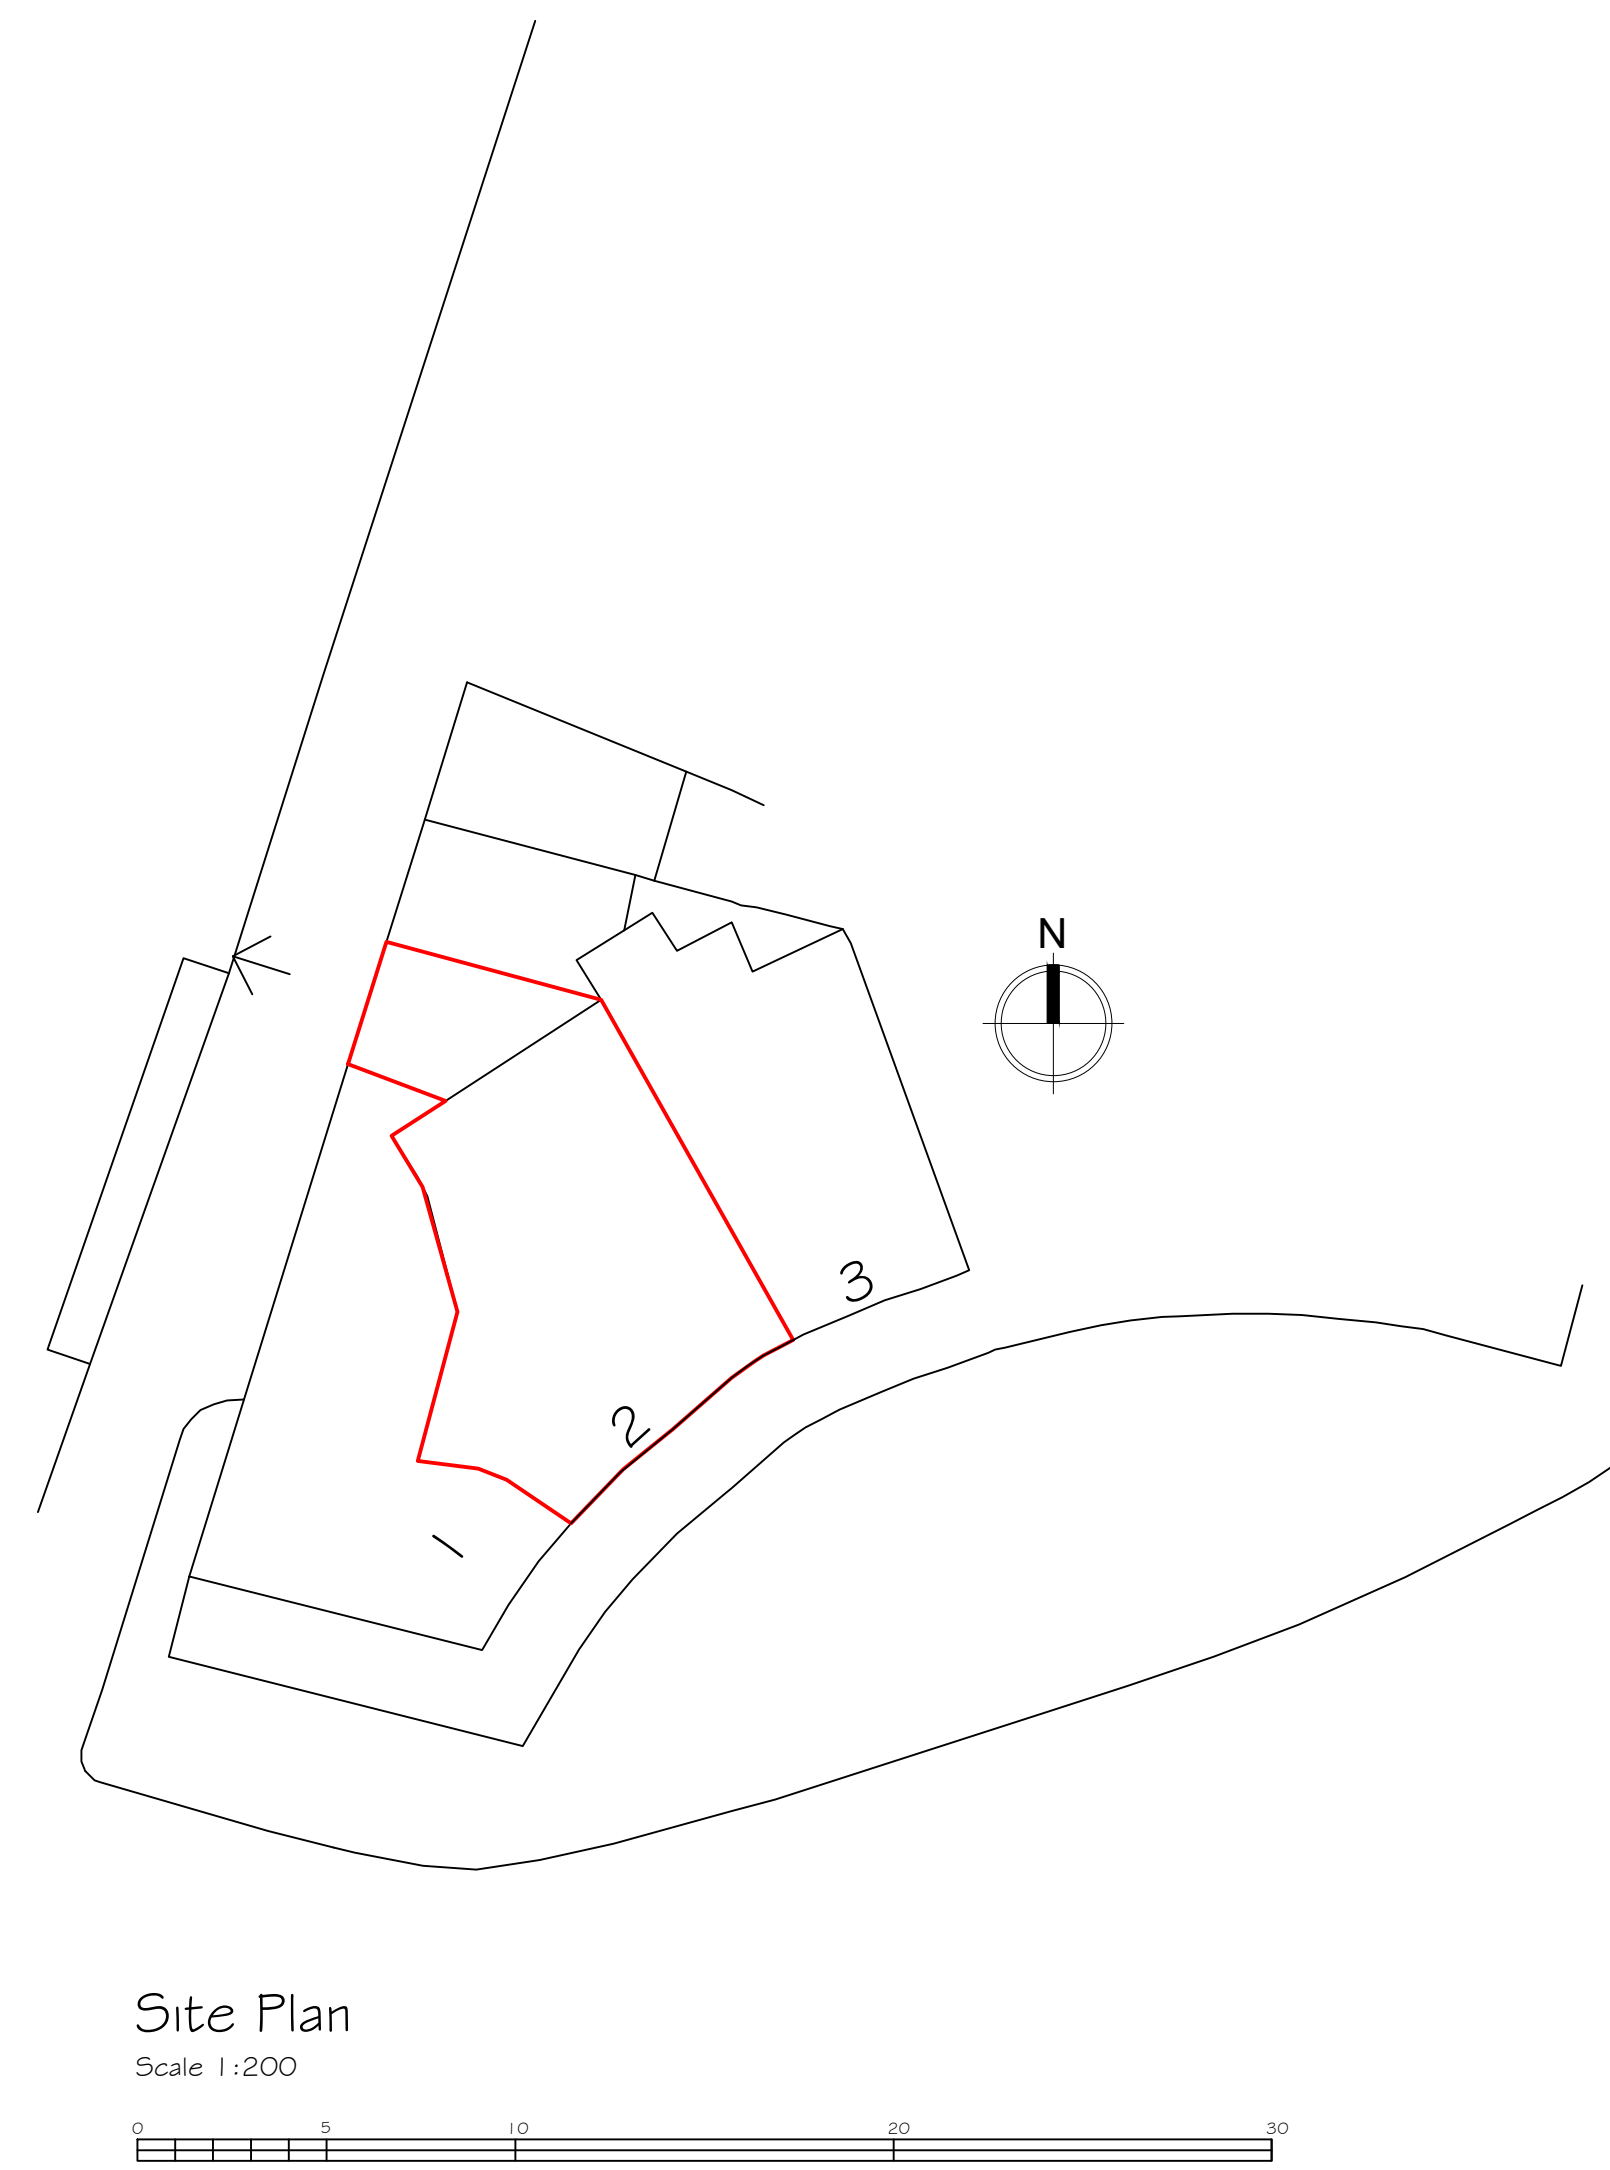


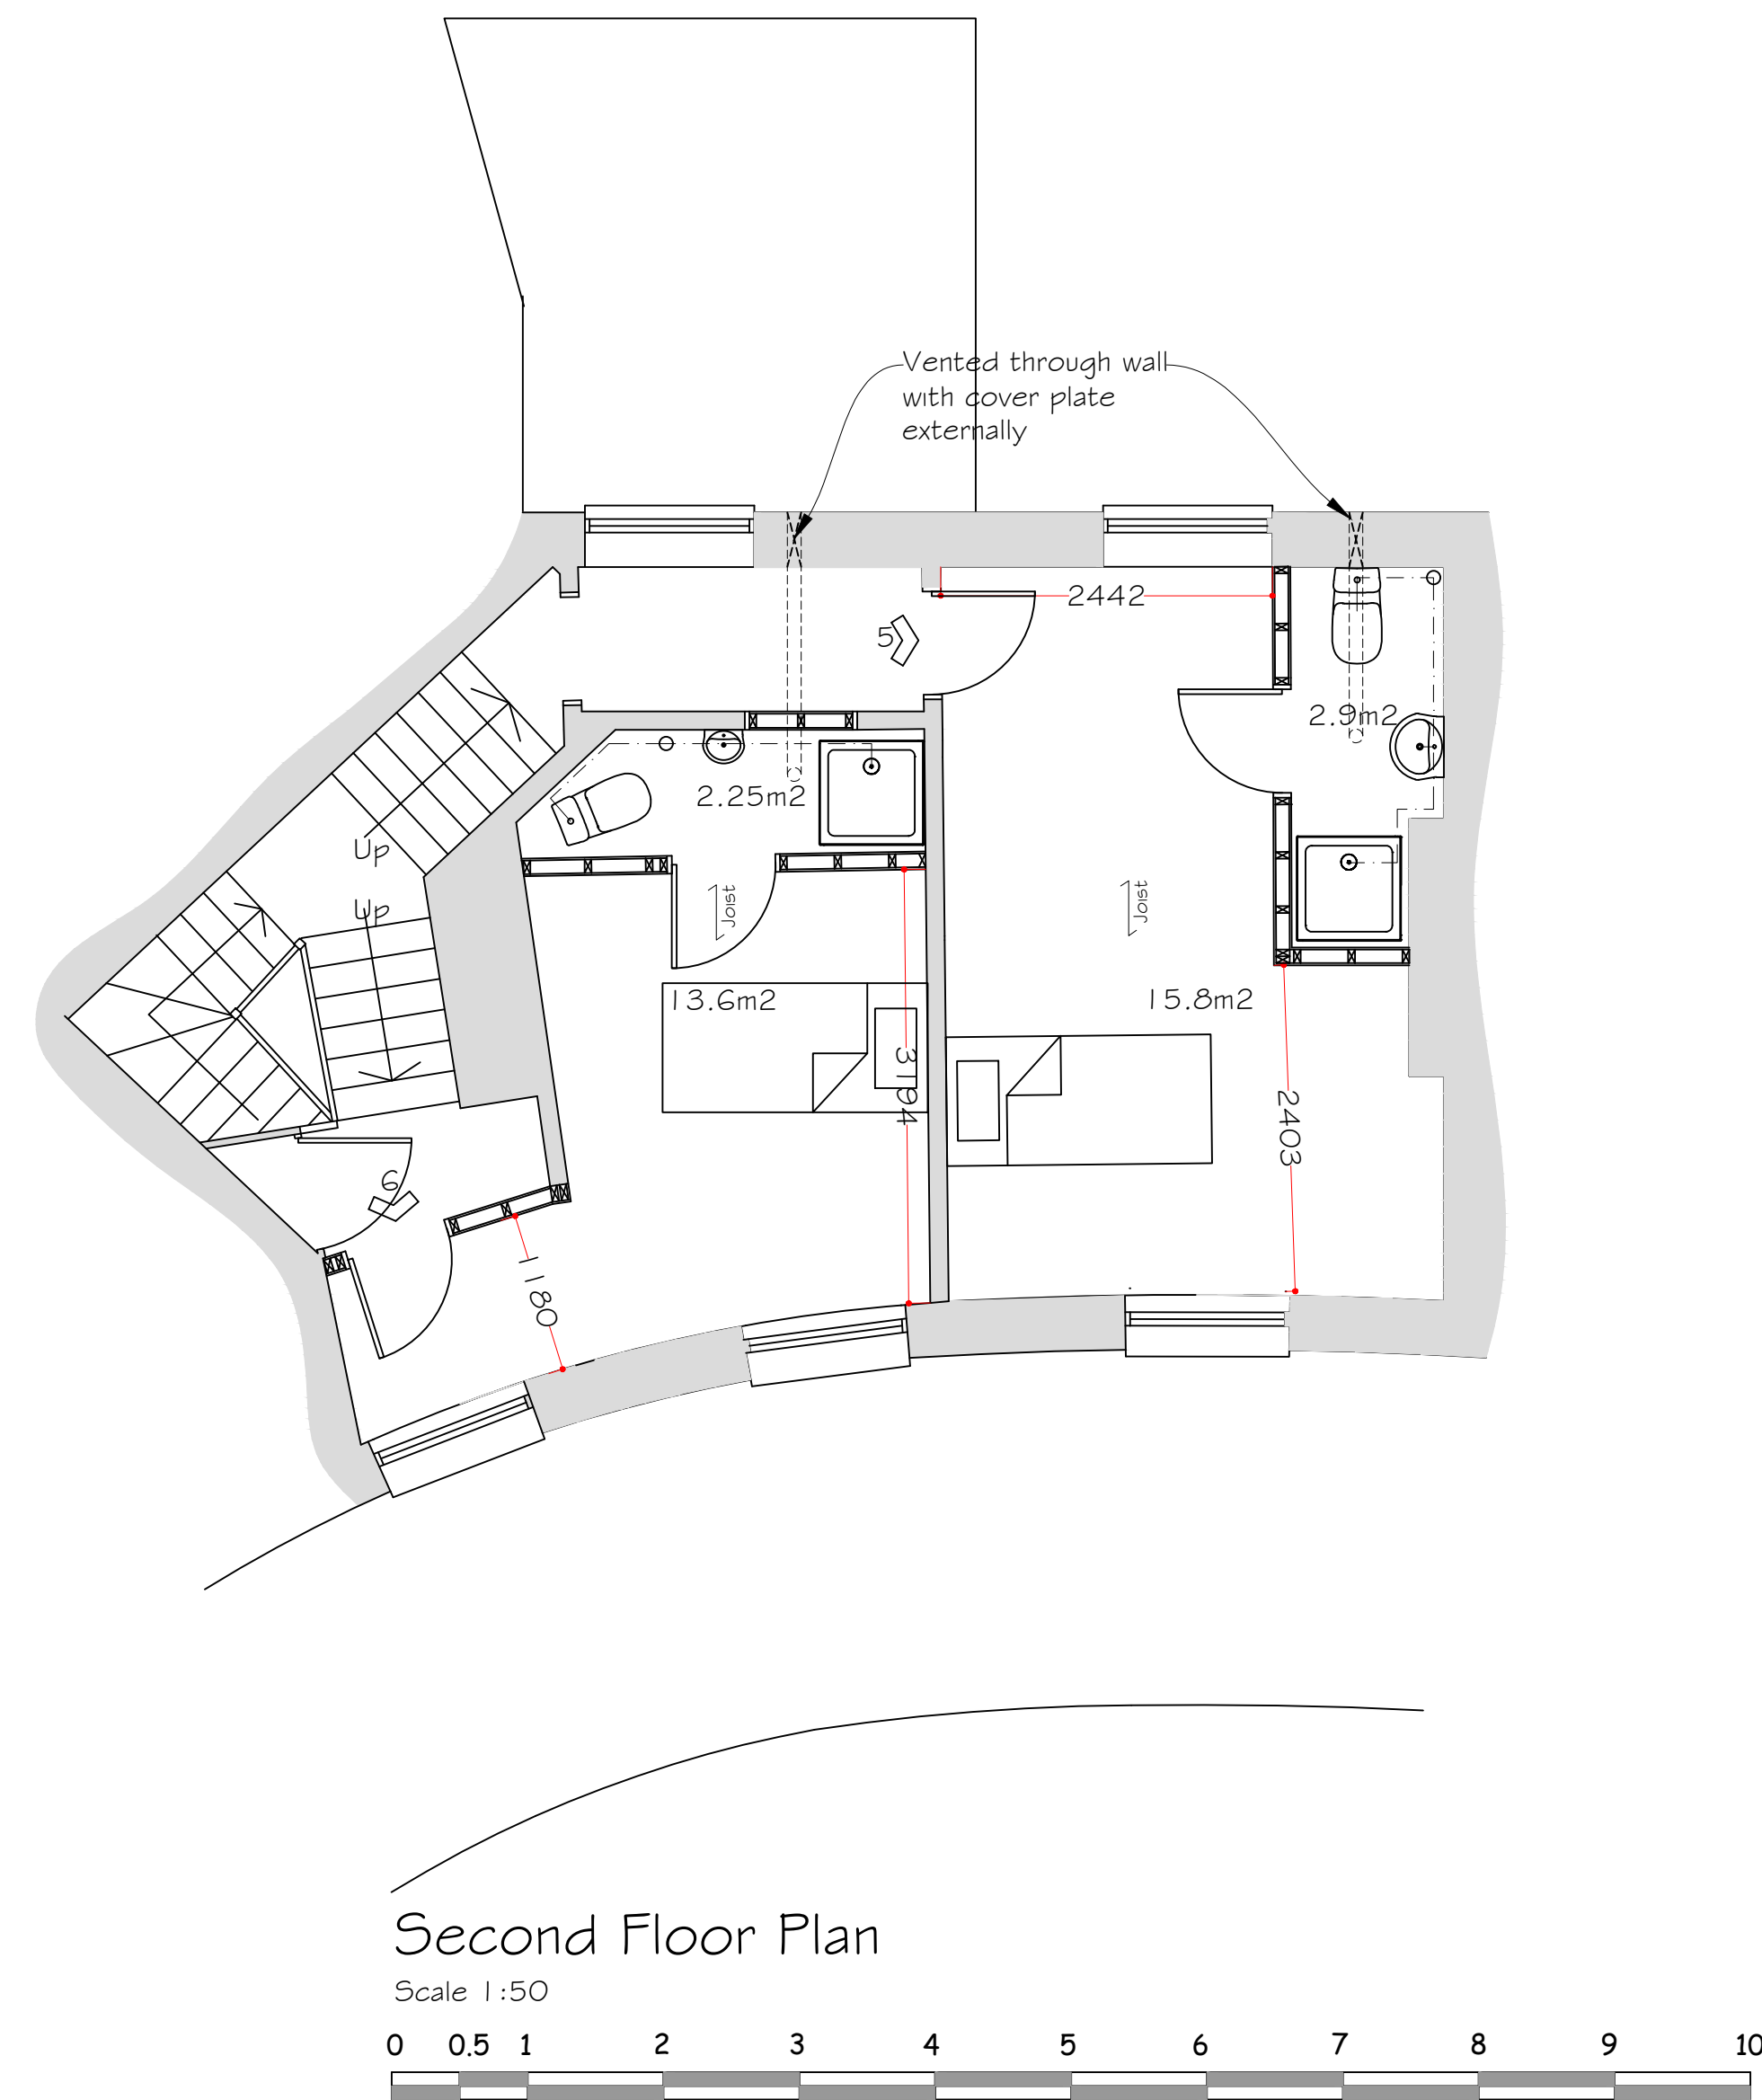

Rev B-Drainage & extraction shown. 21 January 2025
Rev A Drawing layout amended. 14 November 2024

Copyright		
Synergy Planning & Property Consultants Ltd The Office The Larches Rochester Kent ME2 7JQW		
Client		
Elysian Estates Ltd		
Address		
2 Berkley Crescent Gravesend		
Drawing title		
Proposed floor plans		
Scale		
1:50/1:100/1:200		
Date	Drawn by	
October 2024		
Drawing No	B	
24/456/04		