




Front Elevation

Scale 1:100

 

Rear Elevation




Part Rear Elevation





Street Elevation

Scale 1:100

 


Ground Floor Plan

Scale 1:50

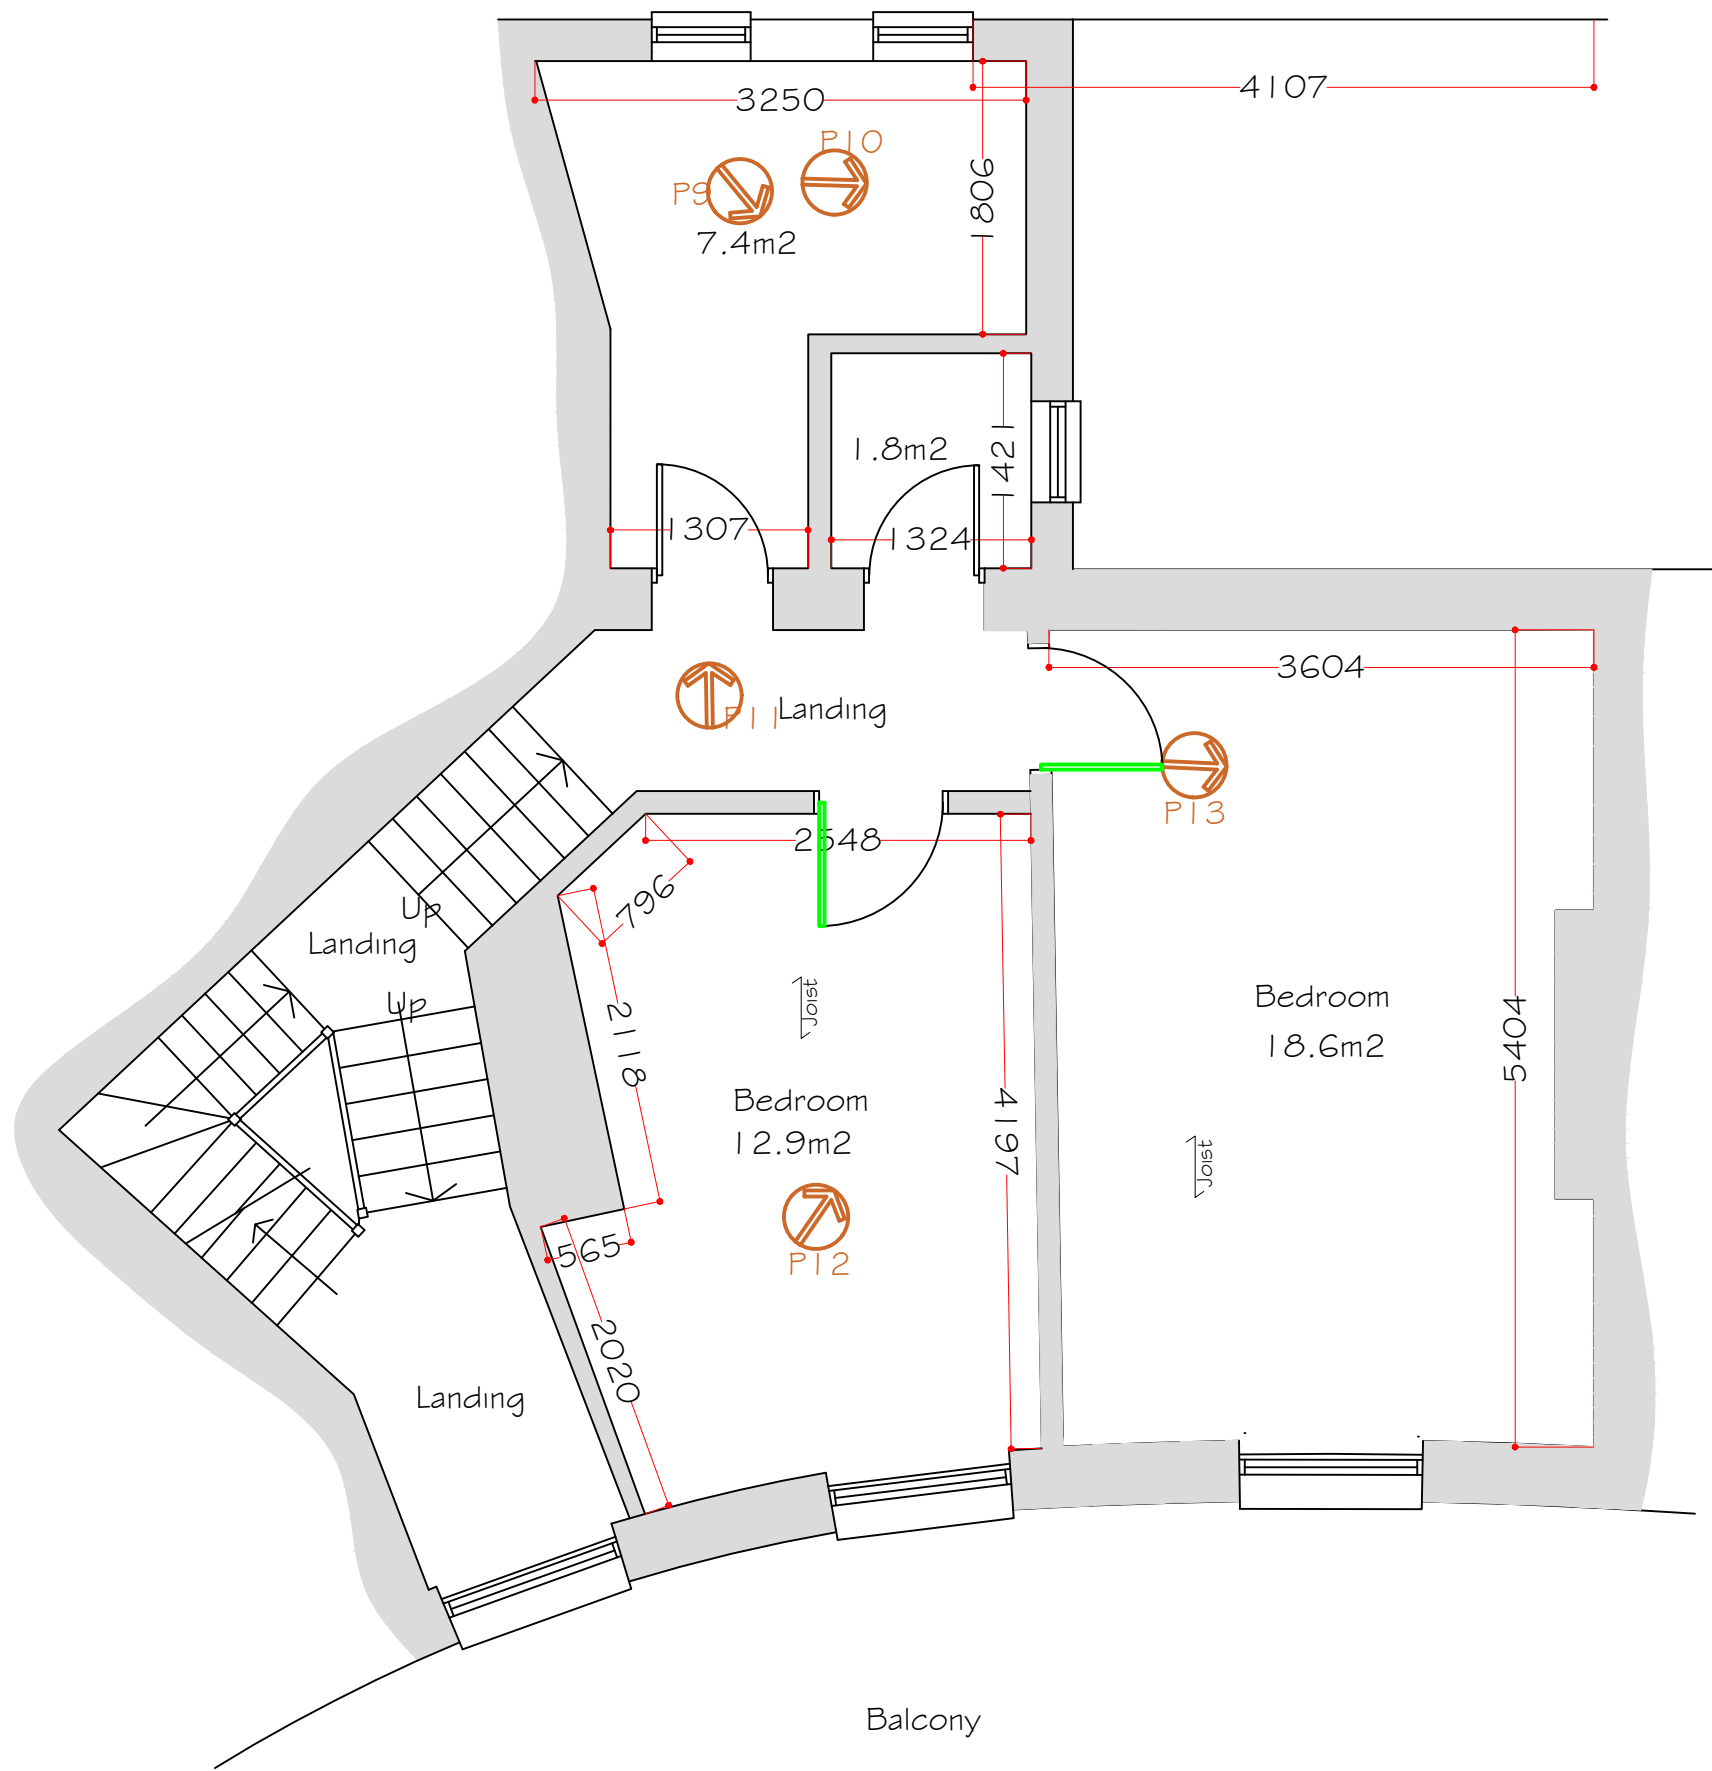 

First Floor Plan

Scale 1:50

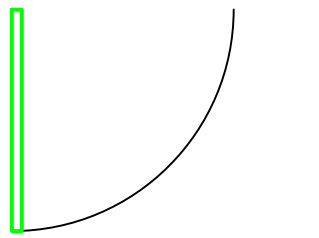

Panel door

Rev B-Panel doors shown.  
Rev A-Photo key added.

21 January 2025  
13 January 2025

|   |                              |
|---|------------------------------|
| Copyright<br><b>Synergy</b><br>Planning & Property Consultants Ltd<br>The Office<br>The Larches<br>Rochester<br>Kent ME3 7NQW |                              |
| Client   | Elysian Estates Ltd          |
| Address   | 2 Berkley Crescent Gravesend |
| Drawing title   | Survey drawing               |
| Scale   | 1:50/1:100/1:200             |
| Date   | October 2024                 |
| Drawing No   | 24/456/01B                   |