

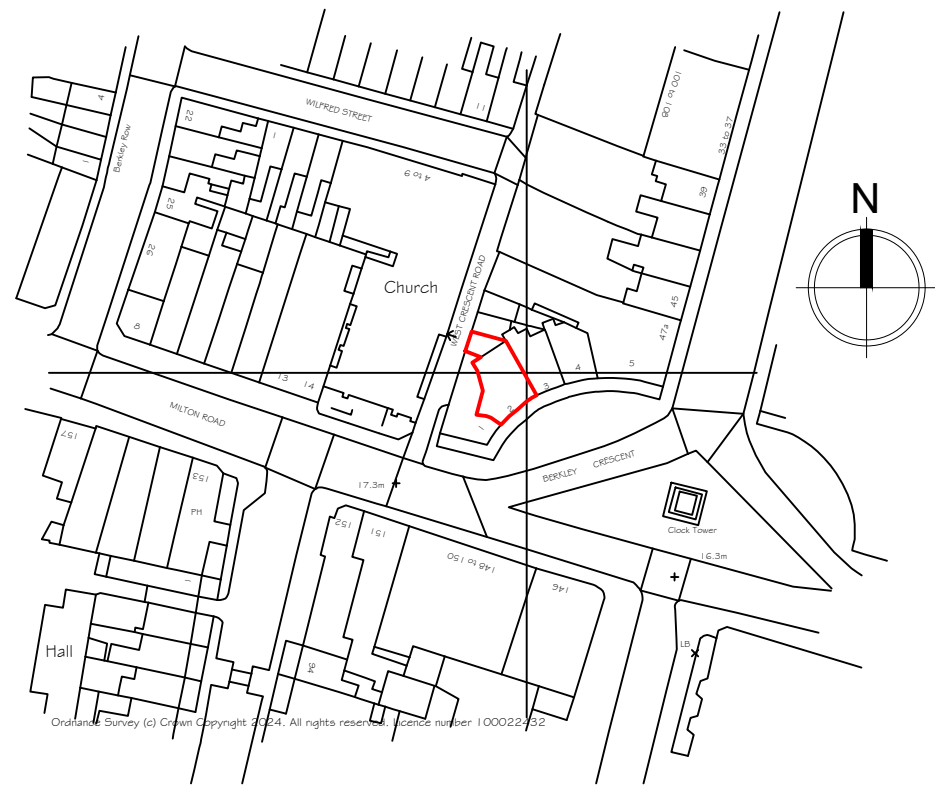


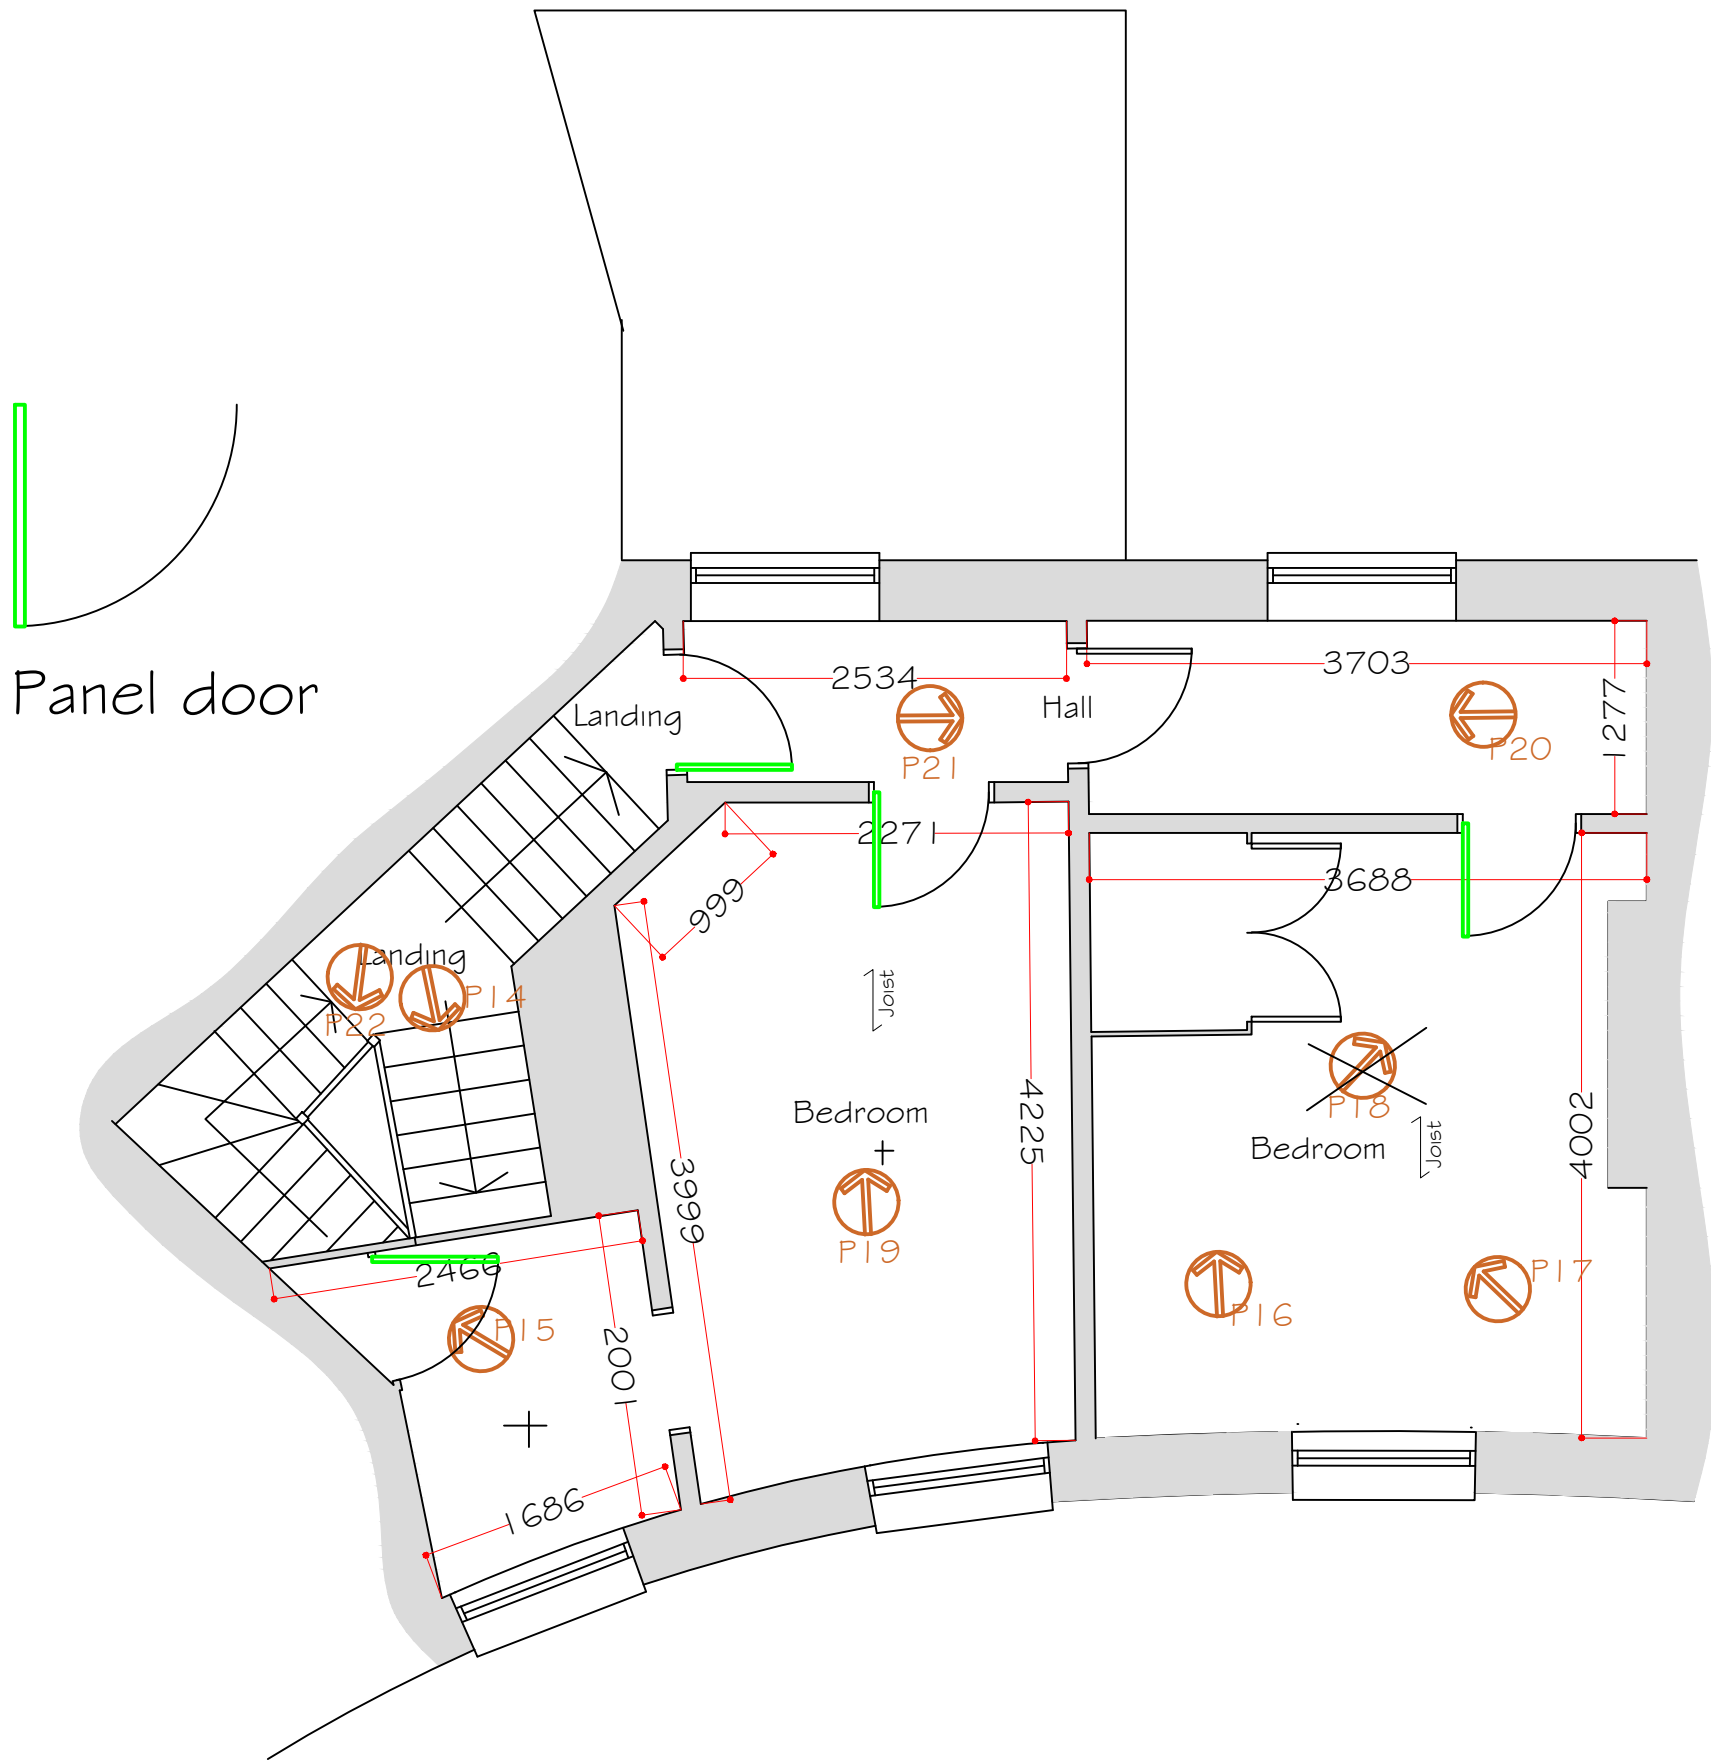



Location Plan
Scale 1:1250

 

Panel door


Second Floor Plan

Scale 1:50

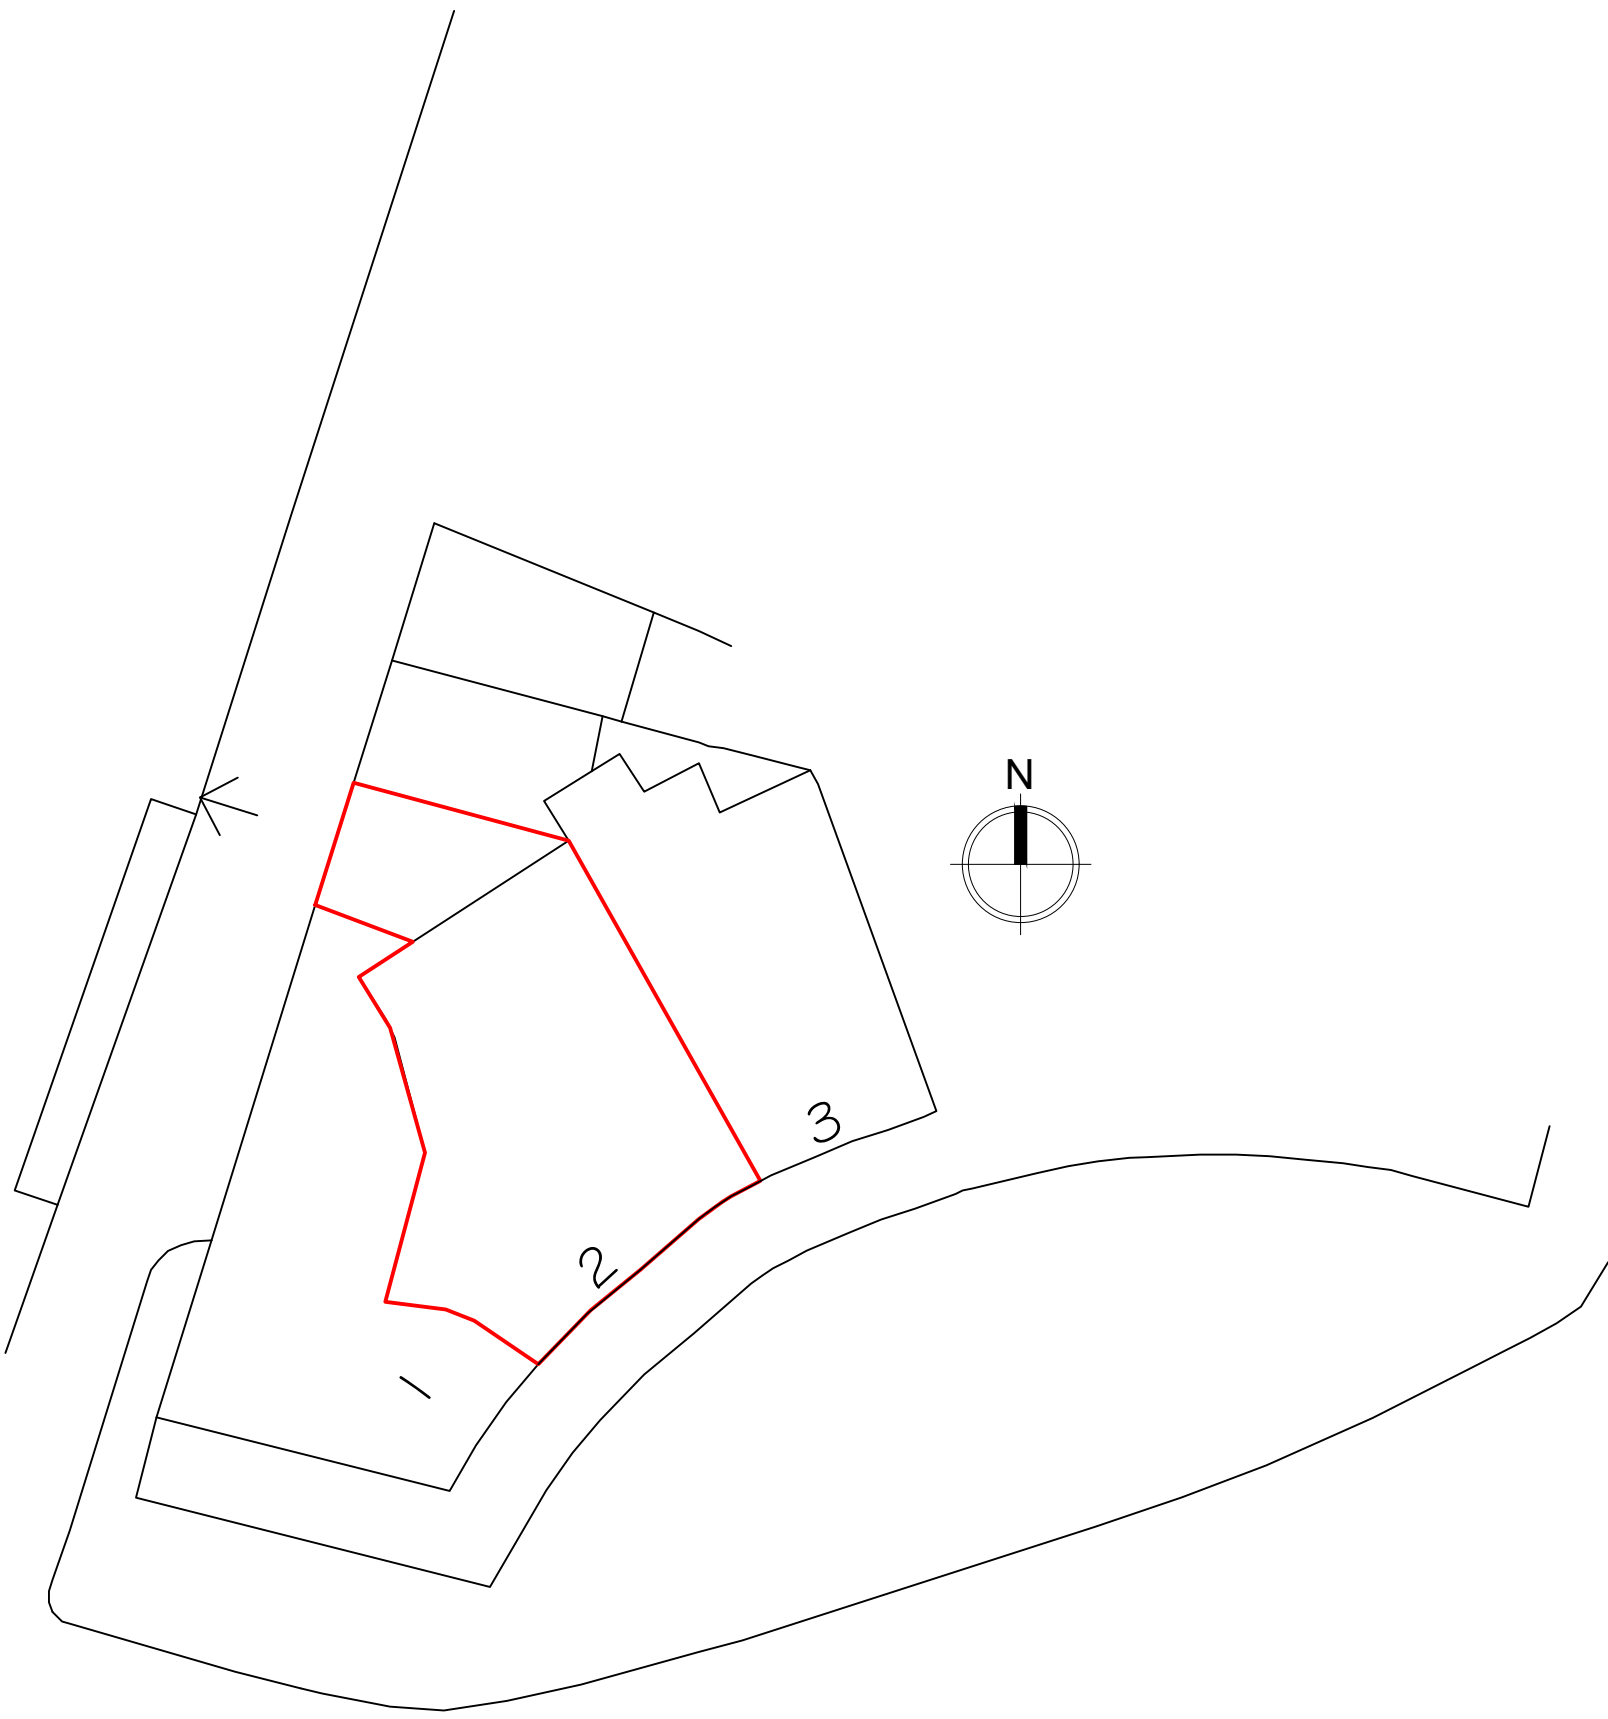 

Site Plan

Scale 1:200

 

Rev B-Panel doors shown.
Rev A-Photo key added.

21 January 2025
13 January 2-25

Copyright	
Synergy Planning & Property Consultants Ltd The Office The Lanchester Rochester Kent ME3 7NQW	
Client	Elysian Estates Ltd
Address	2 Berkley Crescent Gravesend
Drawing title	Survey drawing
Scale	1:50/1:100/1:200
Date	October 2024
Drawing No	24/456/02B