



Front Elevation

Scale 1:100



Rear Elevation





Part Rear Elevation




Street Elevation

Scale 1:100

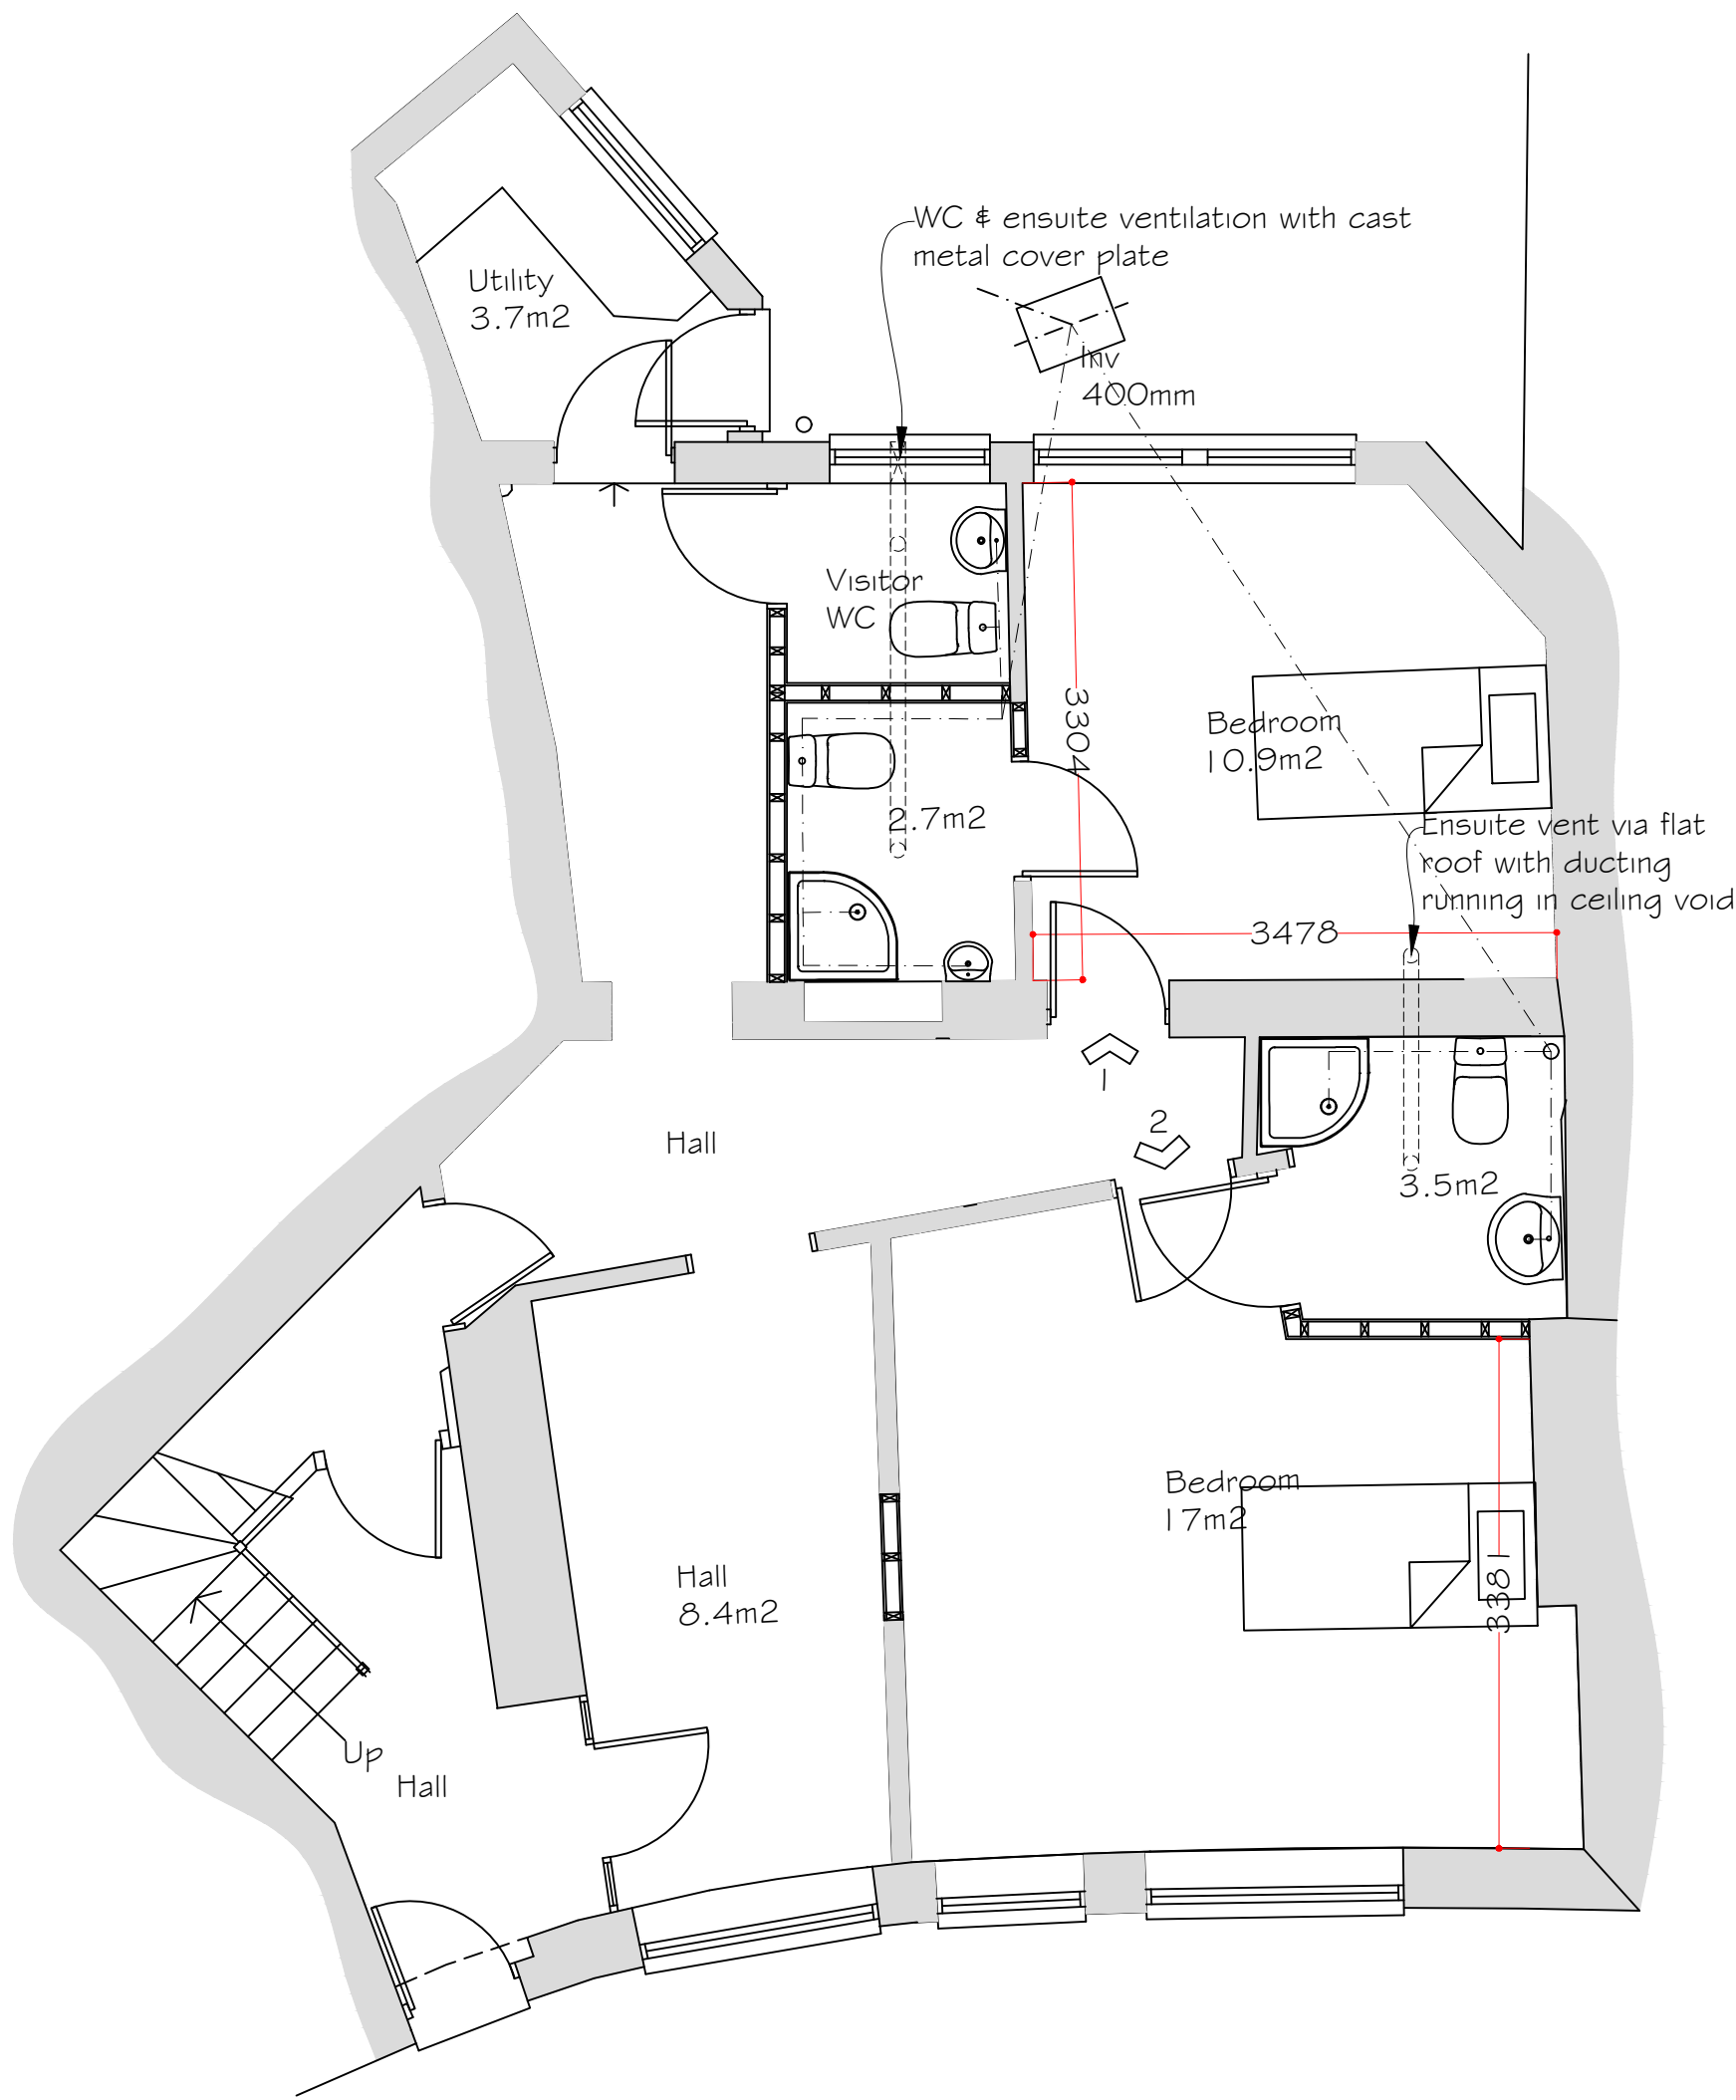 

Ground Floor Plan

Scale 1:50

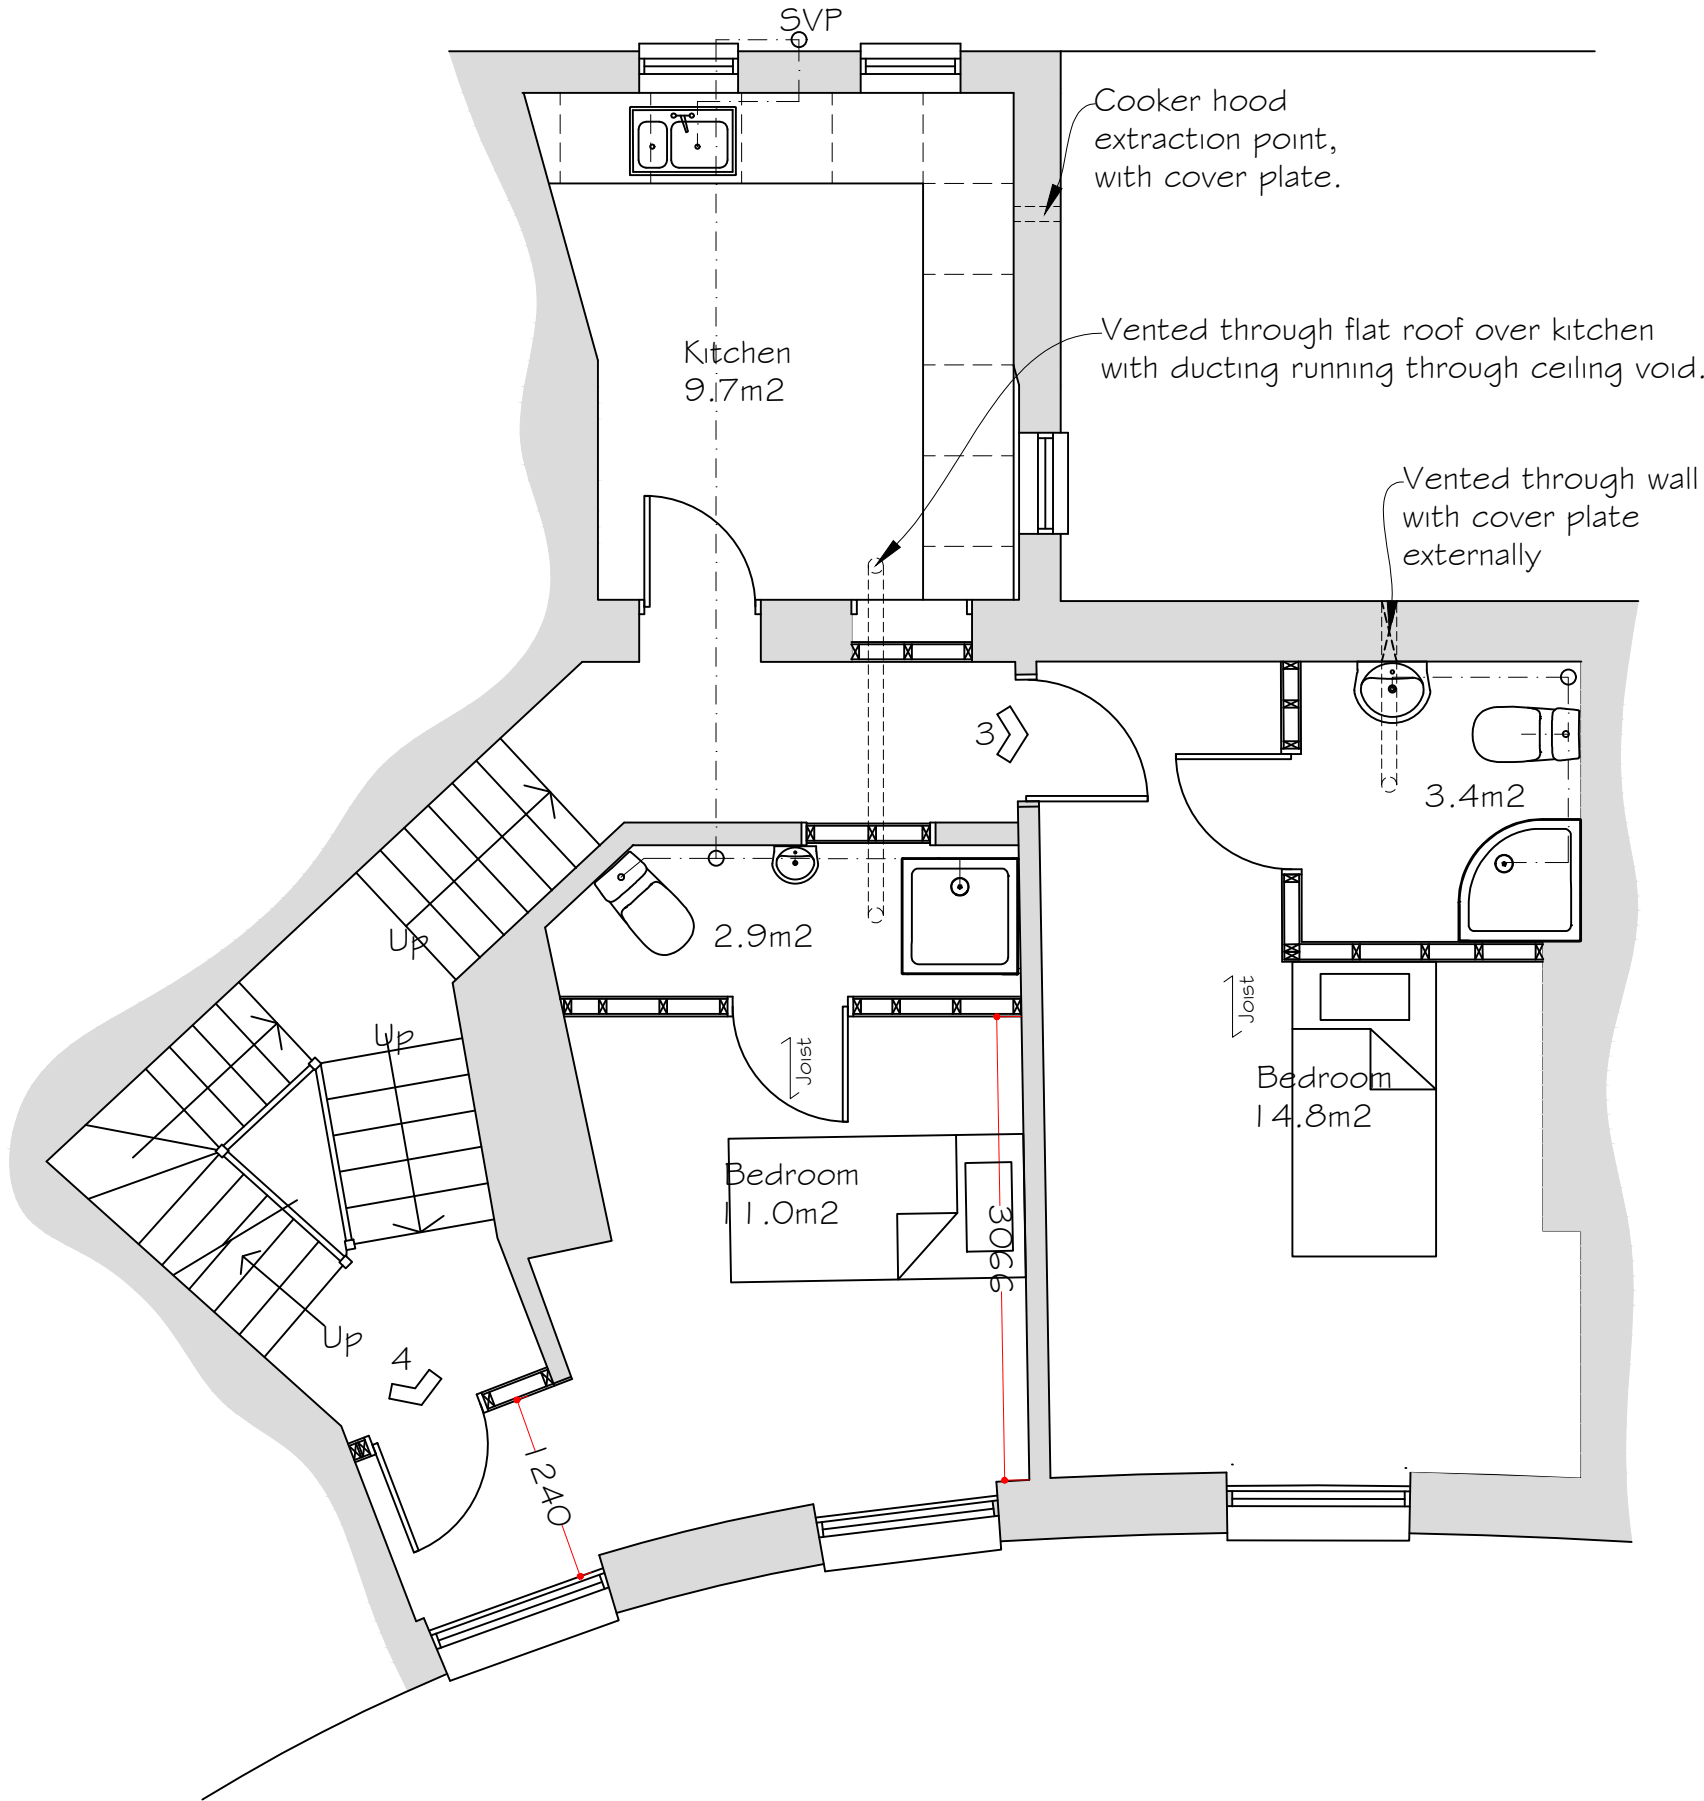

First Floor Plan

Scale 1:50

Rev A-Drainage & extraction points shown. 21 January 2025

Synergy Planning & Property Consultants Ltd The Office The Larches Rochester Kent ME3 7NQW		
Client	Elysian Estates Ltd	
Address	2 Berkley Crescent Gravesend	
Drawing title	Proposed floor plans	
Scale	1:50/1:100/1:200	
Date	October 2024	Drawn by
Drawing No	24/456/03	A